

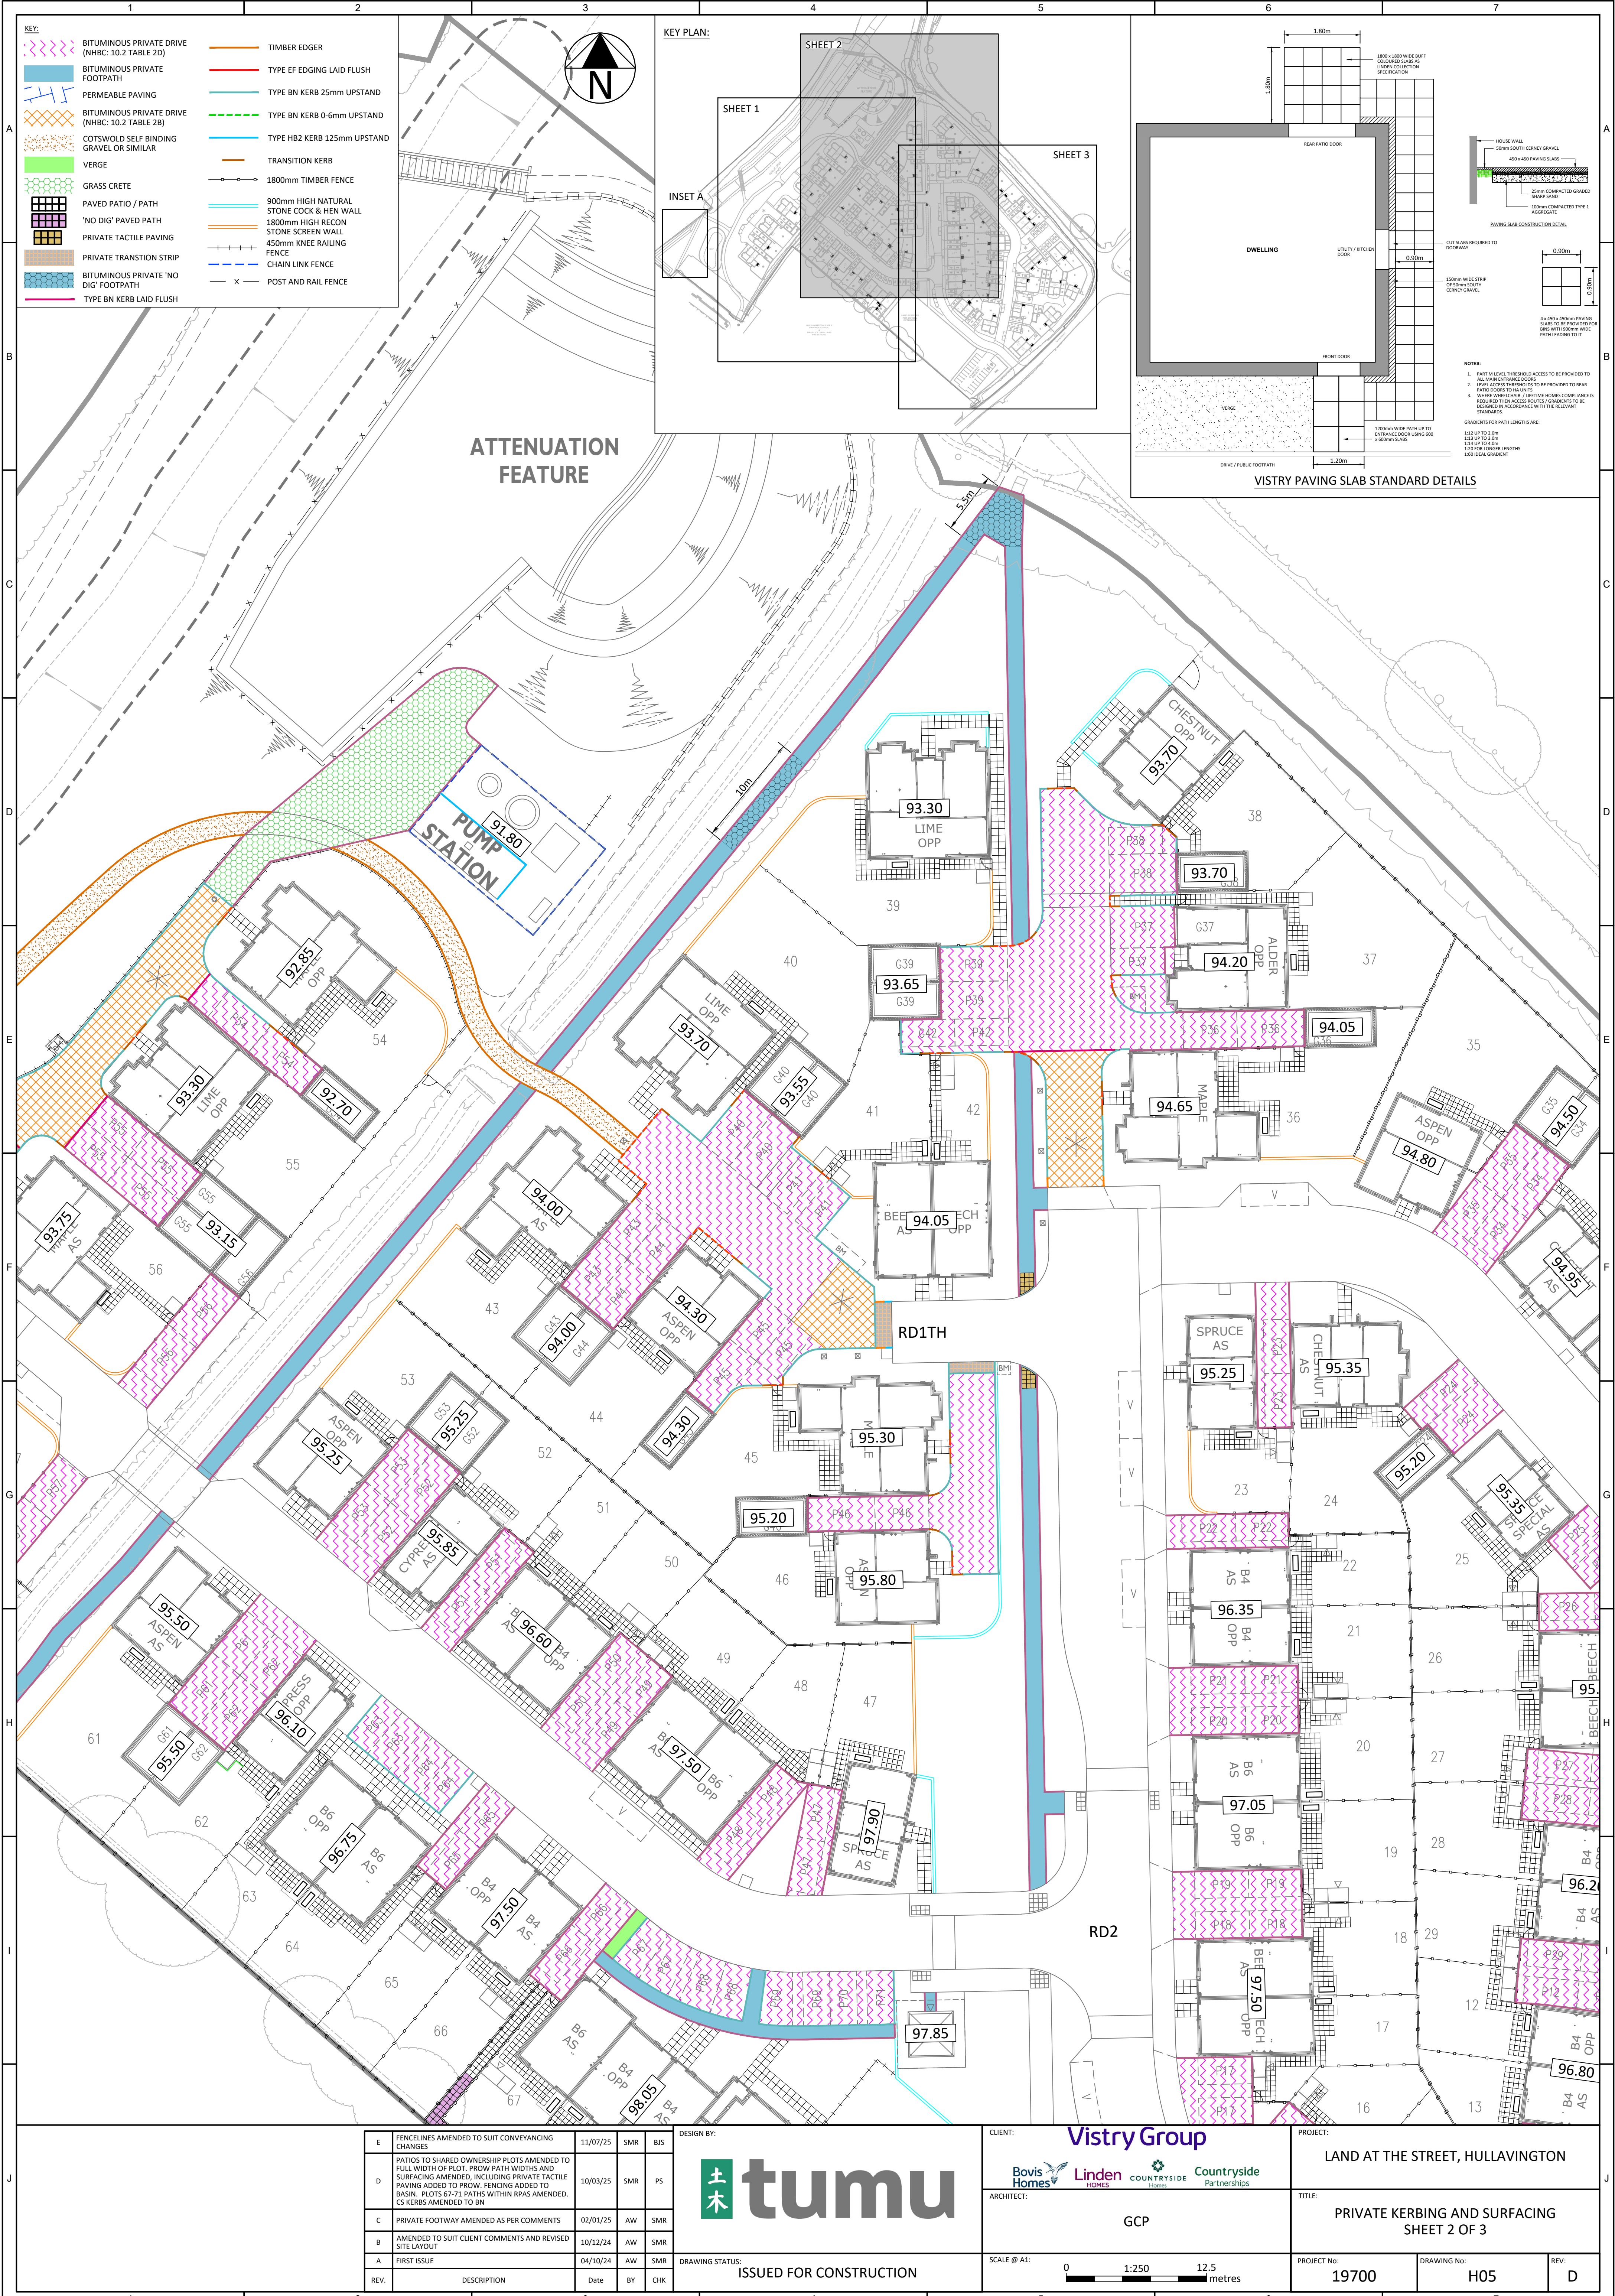


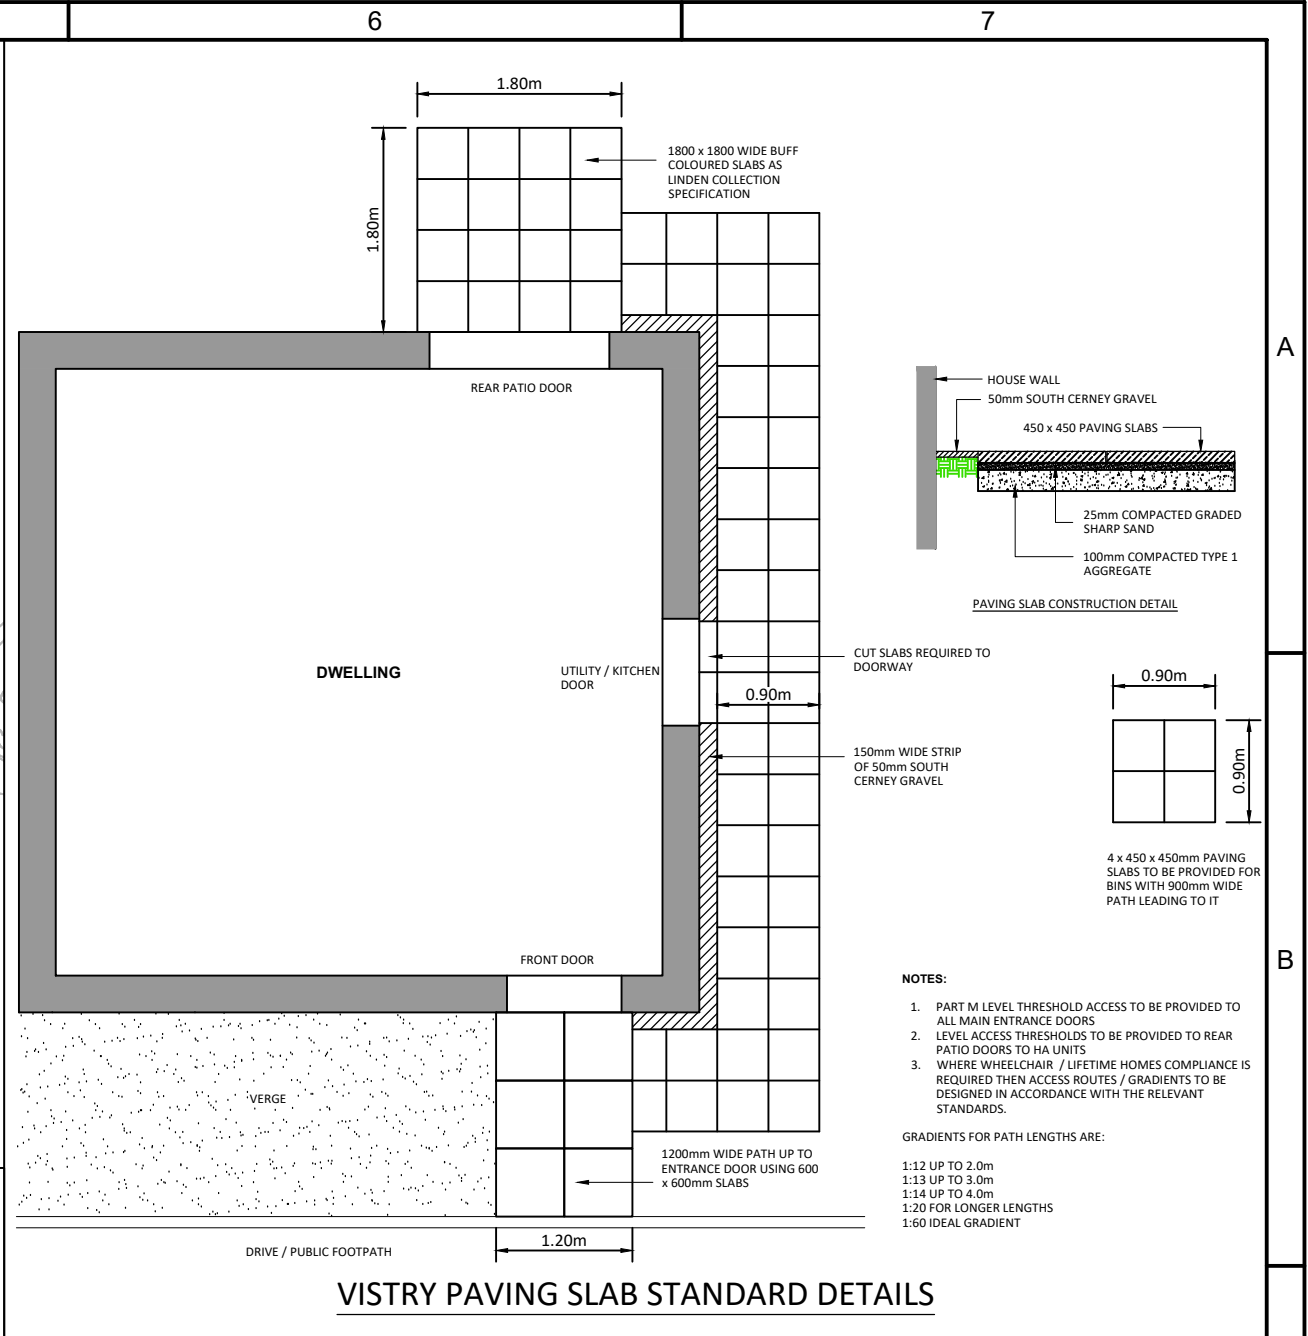

KEY:	
	BITUMINOUS PRIVATE DRIVE (NHBC: 10.2 TABLE 2D)
	BITUMINOUS PRIVATE FOOTPATH
	PERMEABLE PAVING
	BITUMINOUS PRIVATE DRIVE (NHBC: 10.2 TABLE 2B)
	COTSWOLD SELF BINDING GRAVEL OR SIMILAR
	VERGE
	GRASS CRETE
	PAVED PATIO / PATH
	'NO DIG' PAVED PATH
	PRIVATE TACTILE PAVING
	PRIVATE TRANSITION STRIP
	BITUMINOUS PRIVATE 'NO DIG' FOOTPATH
	TYPE BN KERB LAID FLUSH
	TIMBER EDGER
	TYPE EF EDGING LAID FLUSH
	TYPE BN KERB 25mm UPSTAND
	TYPE BN KERB 0-6mm UPSTAND
	TYPE HB2 KERB 125mm UPSTAND
	TRANSITION KERB
	1800mm TIMBER FENCE
	900mm HIGH NATURAL STONE COCK & HEN WALL
	1800mm HIGH RECON STONE SCREEN WALL
	450mm KNEE RAILING FENCE
	CHAIN LINK FENCE
	POST AND RAIL FENCE

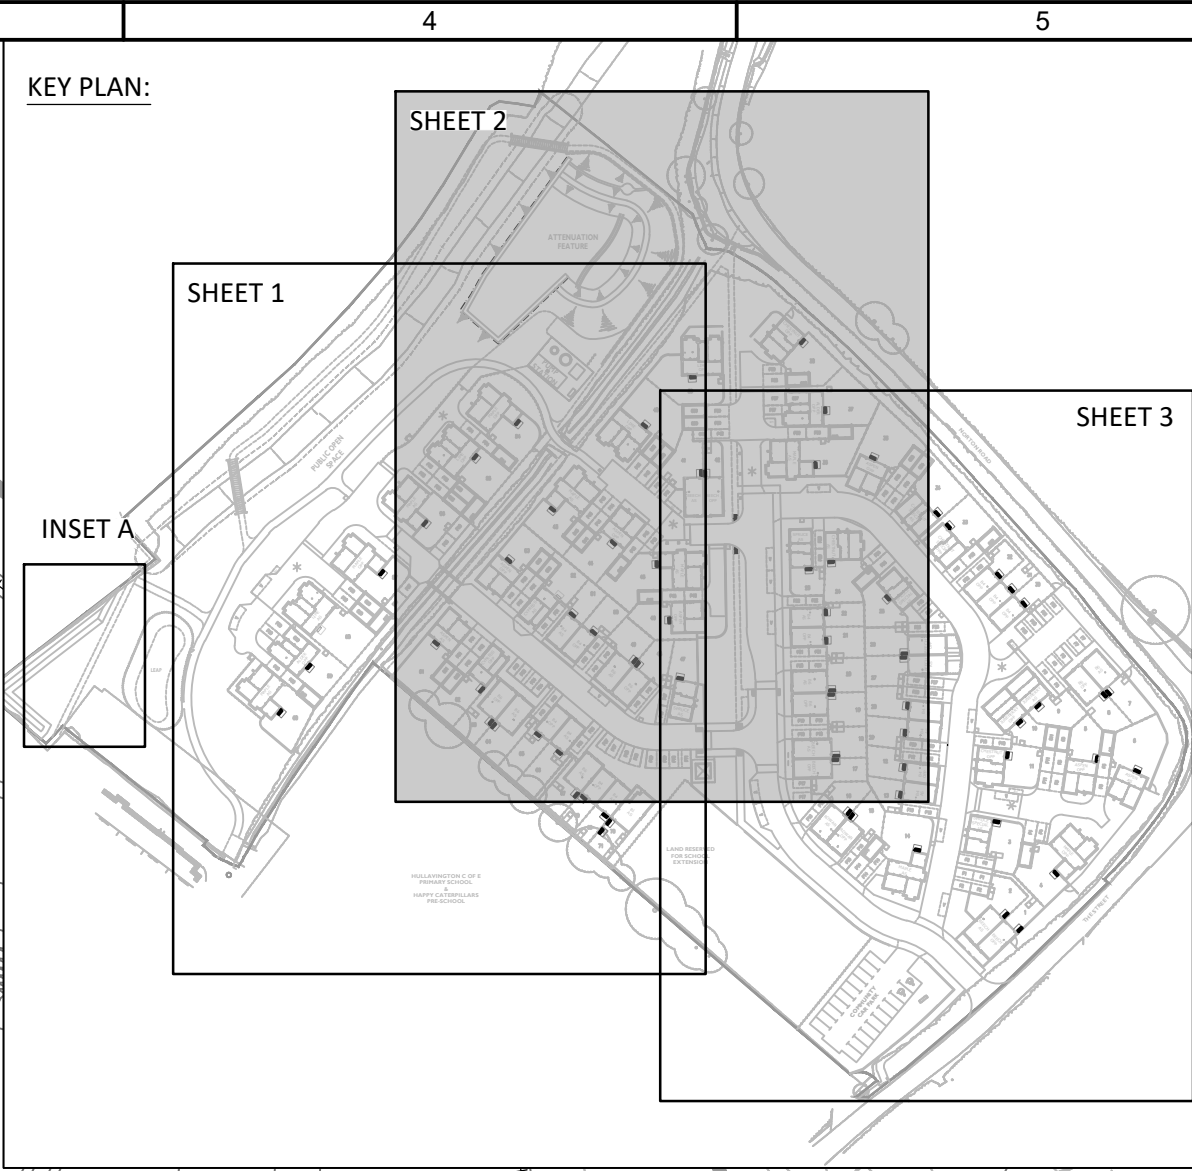

E	FENCELINES AMENDED TO SUIT CONVEYANCING CHANGES	11/07/25	SMR	BJS
D	PATIOS TO SHARED OWNERSHIP PLOTS AMENDED TO FULL WIDTH OF PLOT. PROW PATH-WIDTHS AND SURFACING AMENDED, INCLUDING PRIVATE TACTILE PAVING ADDED TO PROW. FENCING ADDED TO BASIN. PLOTS 67-71 PATHS WITHIN RPAS AMENDED. CS KERBS AMENDED TO BN	10/03/25	SMR	PS
C	PRIVATE FOOTWAY AMENDED AS PER COMMENTS	02/01/25	AW	SMR
B	AMENDED TO SUIT CLIENT COMMENTS AND REVISED SITE LAYOUT	10/12/24	AW	SMR
A	FIRST ISSUE	04/10/24	AW	SMR
REV.	DESCRIPTION	Date	BY	CHK

DESIGN BY:

DRAWING STATUS: ISSUED FOR CONSTRUCTION

CLIENT:

ARCHITECT:

GCP

SCALE @ A1: 0 1:250 12.5 metres

PROJECT: LAND AT THE STREET, HULLAVINGTON

TITLE: PRIVATE KERBING AND SURFACING SHEET 2 OF 3

PROJECT No: 19700

DRAWING No: H05

REV: D