


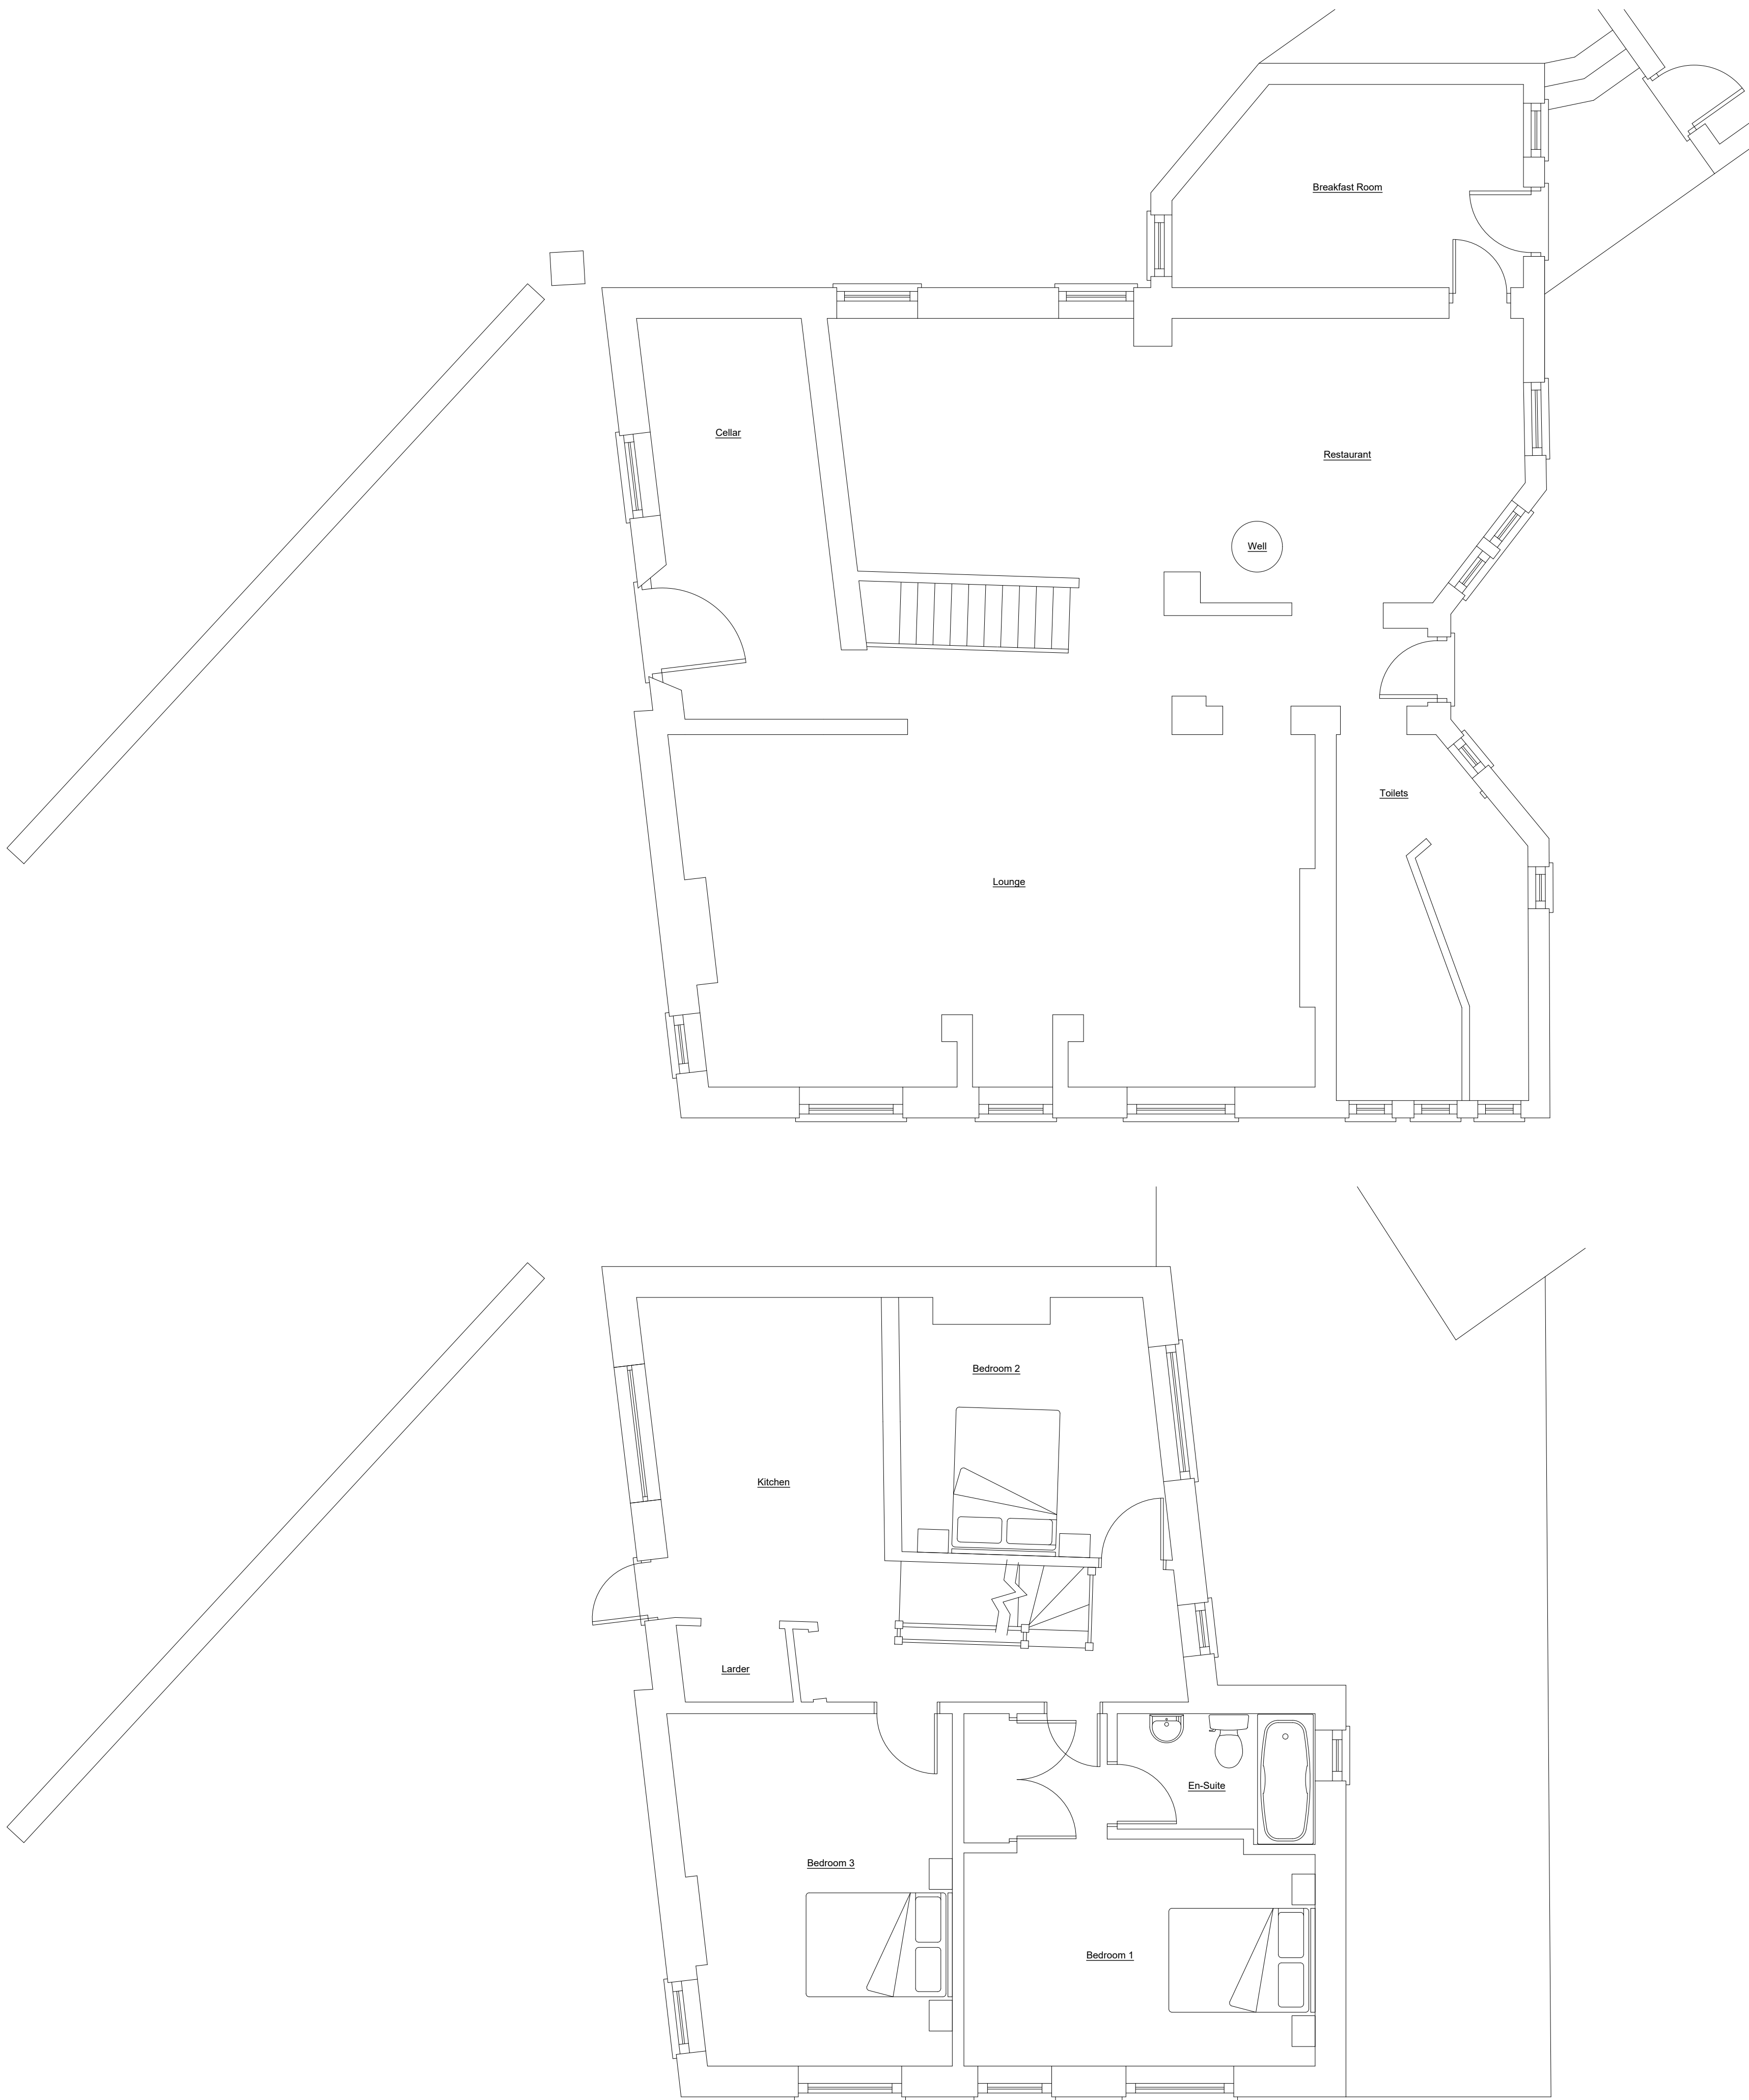

NOTES

1. THIS DRAWING IS THE COPYRIGHT OF THE CONSULTANT AND MUST NOT BE USED OR REPRODUCED WITHOUT THEIR PERMISSION.



P1	INITIAL ISSUE		18/02/2026	
REV			DATE	
CLIENT				
MR MIKE SHAW				
PROJECT				
THE INN WITH THE WELL				
TITLE				
EXISTING GROUND & FIRST FLOOR				
		Building Design Engineers Telephone: 07766286809 Email: jpalmer@2psdesign.co.uk Website: www.2psdesign.co.uk		
SCALE	DATE	DWG NO	REV	
1:50@A1	FEB '26	00645/03		
DRAWN	CHKD			
JP	KP	P1		