



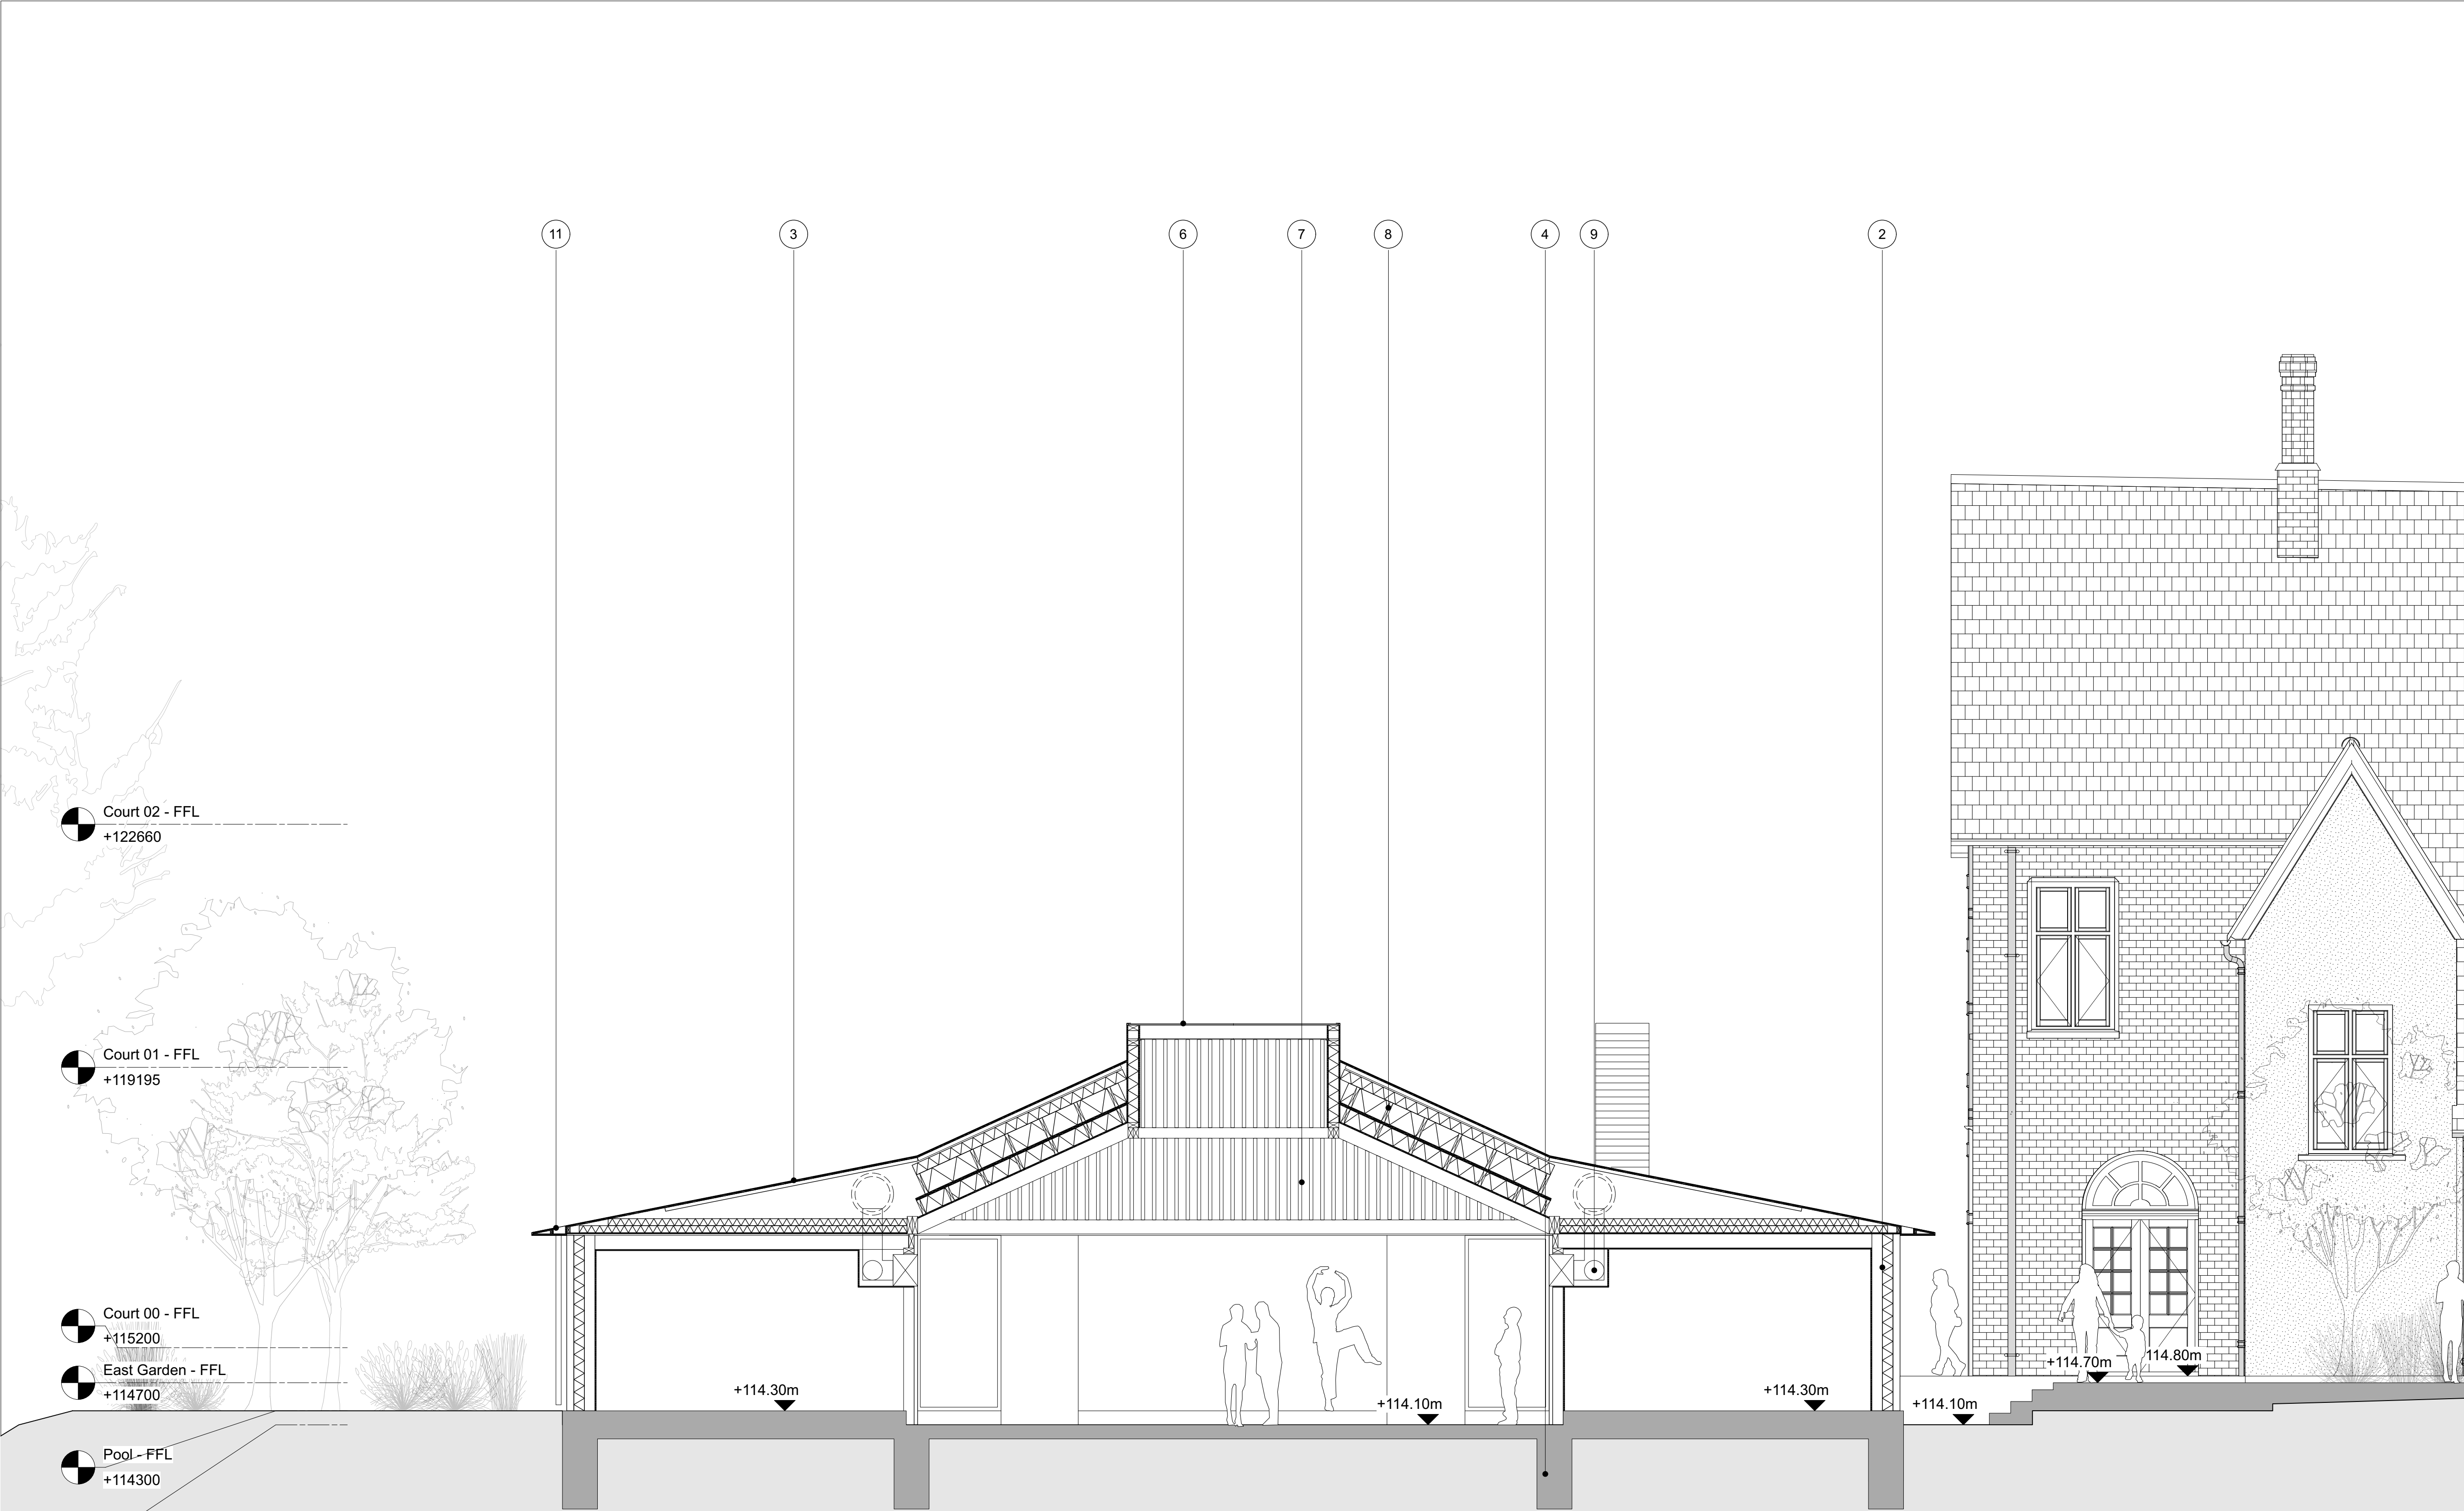

- KEY**
- 1 Swimming Pool
 - 2 Timber frame wall with mineral wool insulation and stone cladding
 - 3 Standing seam copper roof
 - 4 Concrete foundation
 - 5 Limestone chimney
 - 6 Triple glazed rooflight and secondary glazing
 - 7 Exposed softwood timber joists
 - 8 Acoustic treated roof build-up
 - 9 Duct for mechanical ventilation
 - 10 Steel frame window and secondary glazing
 - 11 Concealed gutter
 - 12 Steel frame door and secondarty glazing
 - 13 Airlock

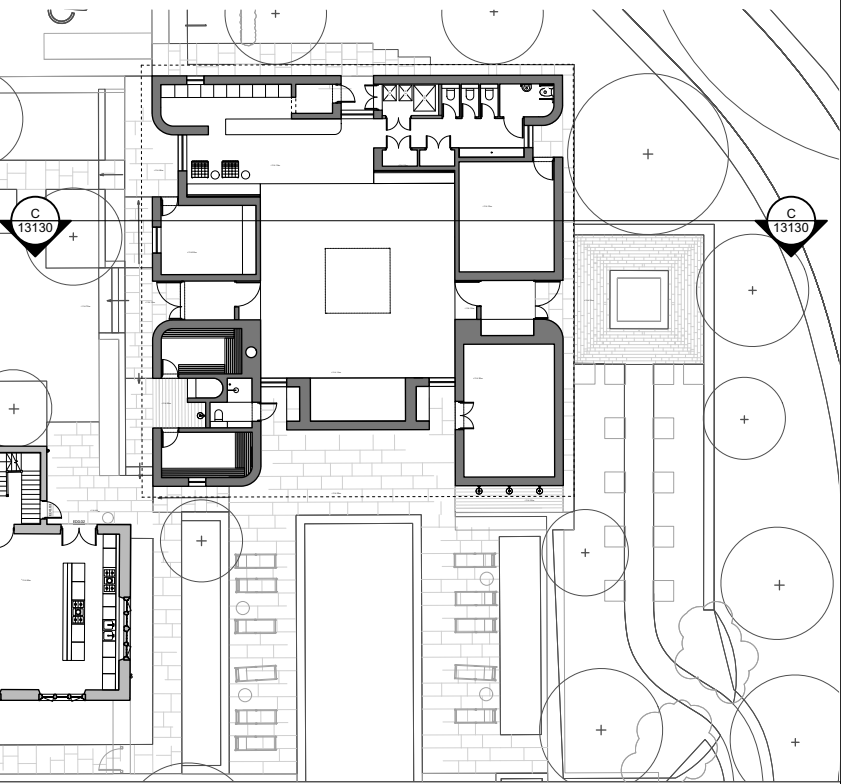

0m 0.5m 1m 2.5m 5m
Scale Bar 1:50

revision PL1 date 20/02/2026 amendment

studioshaw

- Report all drawing errors and omissions to the Architect
- All dimensions in millimeters unless noted otherwise
- Drawings for tender purposes only
- Do not scale from this drawing.
- All dimensions to be measured on site and to be the responsibility of the contractor.

job title
088_Eastleigh Court

drawing title
Proposed Pavilion - Section CC

status	PLANNING	date
scale	1:50 @ A1	20/02/26
job no	drawing no.	revision
088	088-XX-ZZ-13130	PL1