



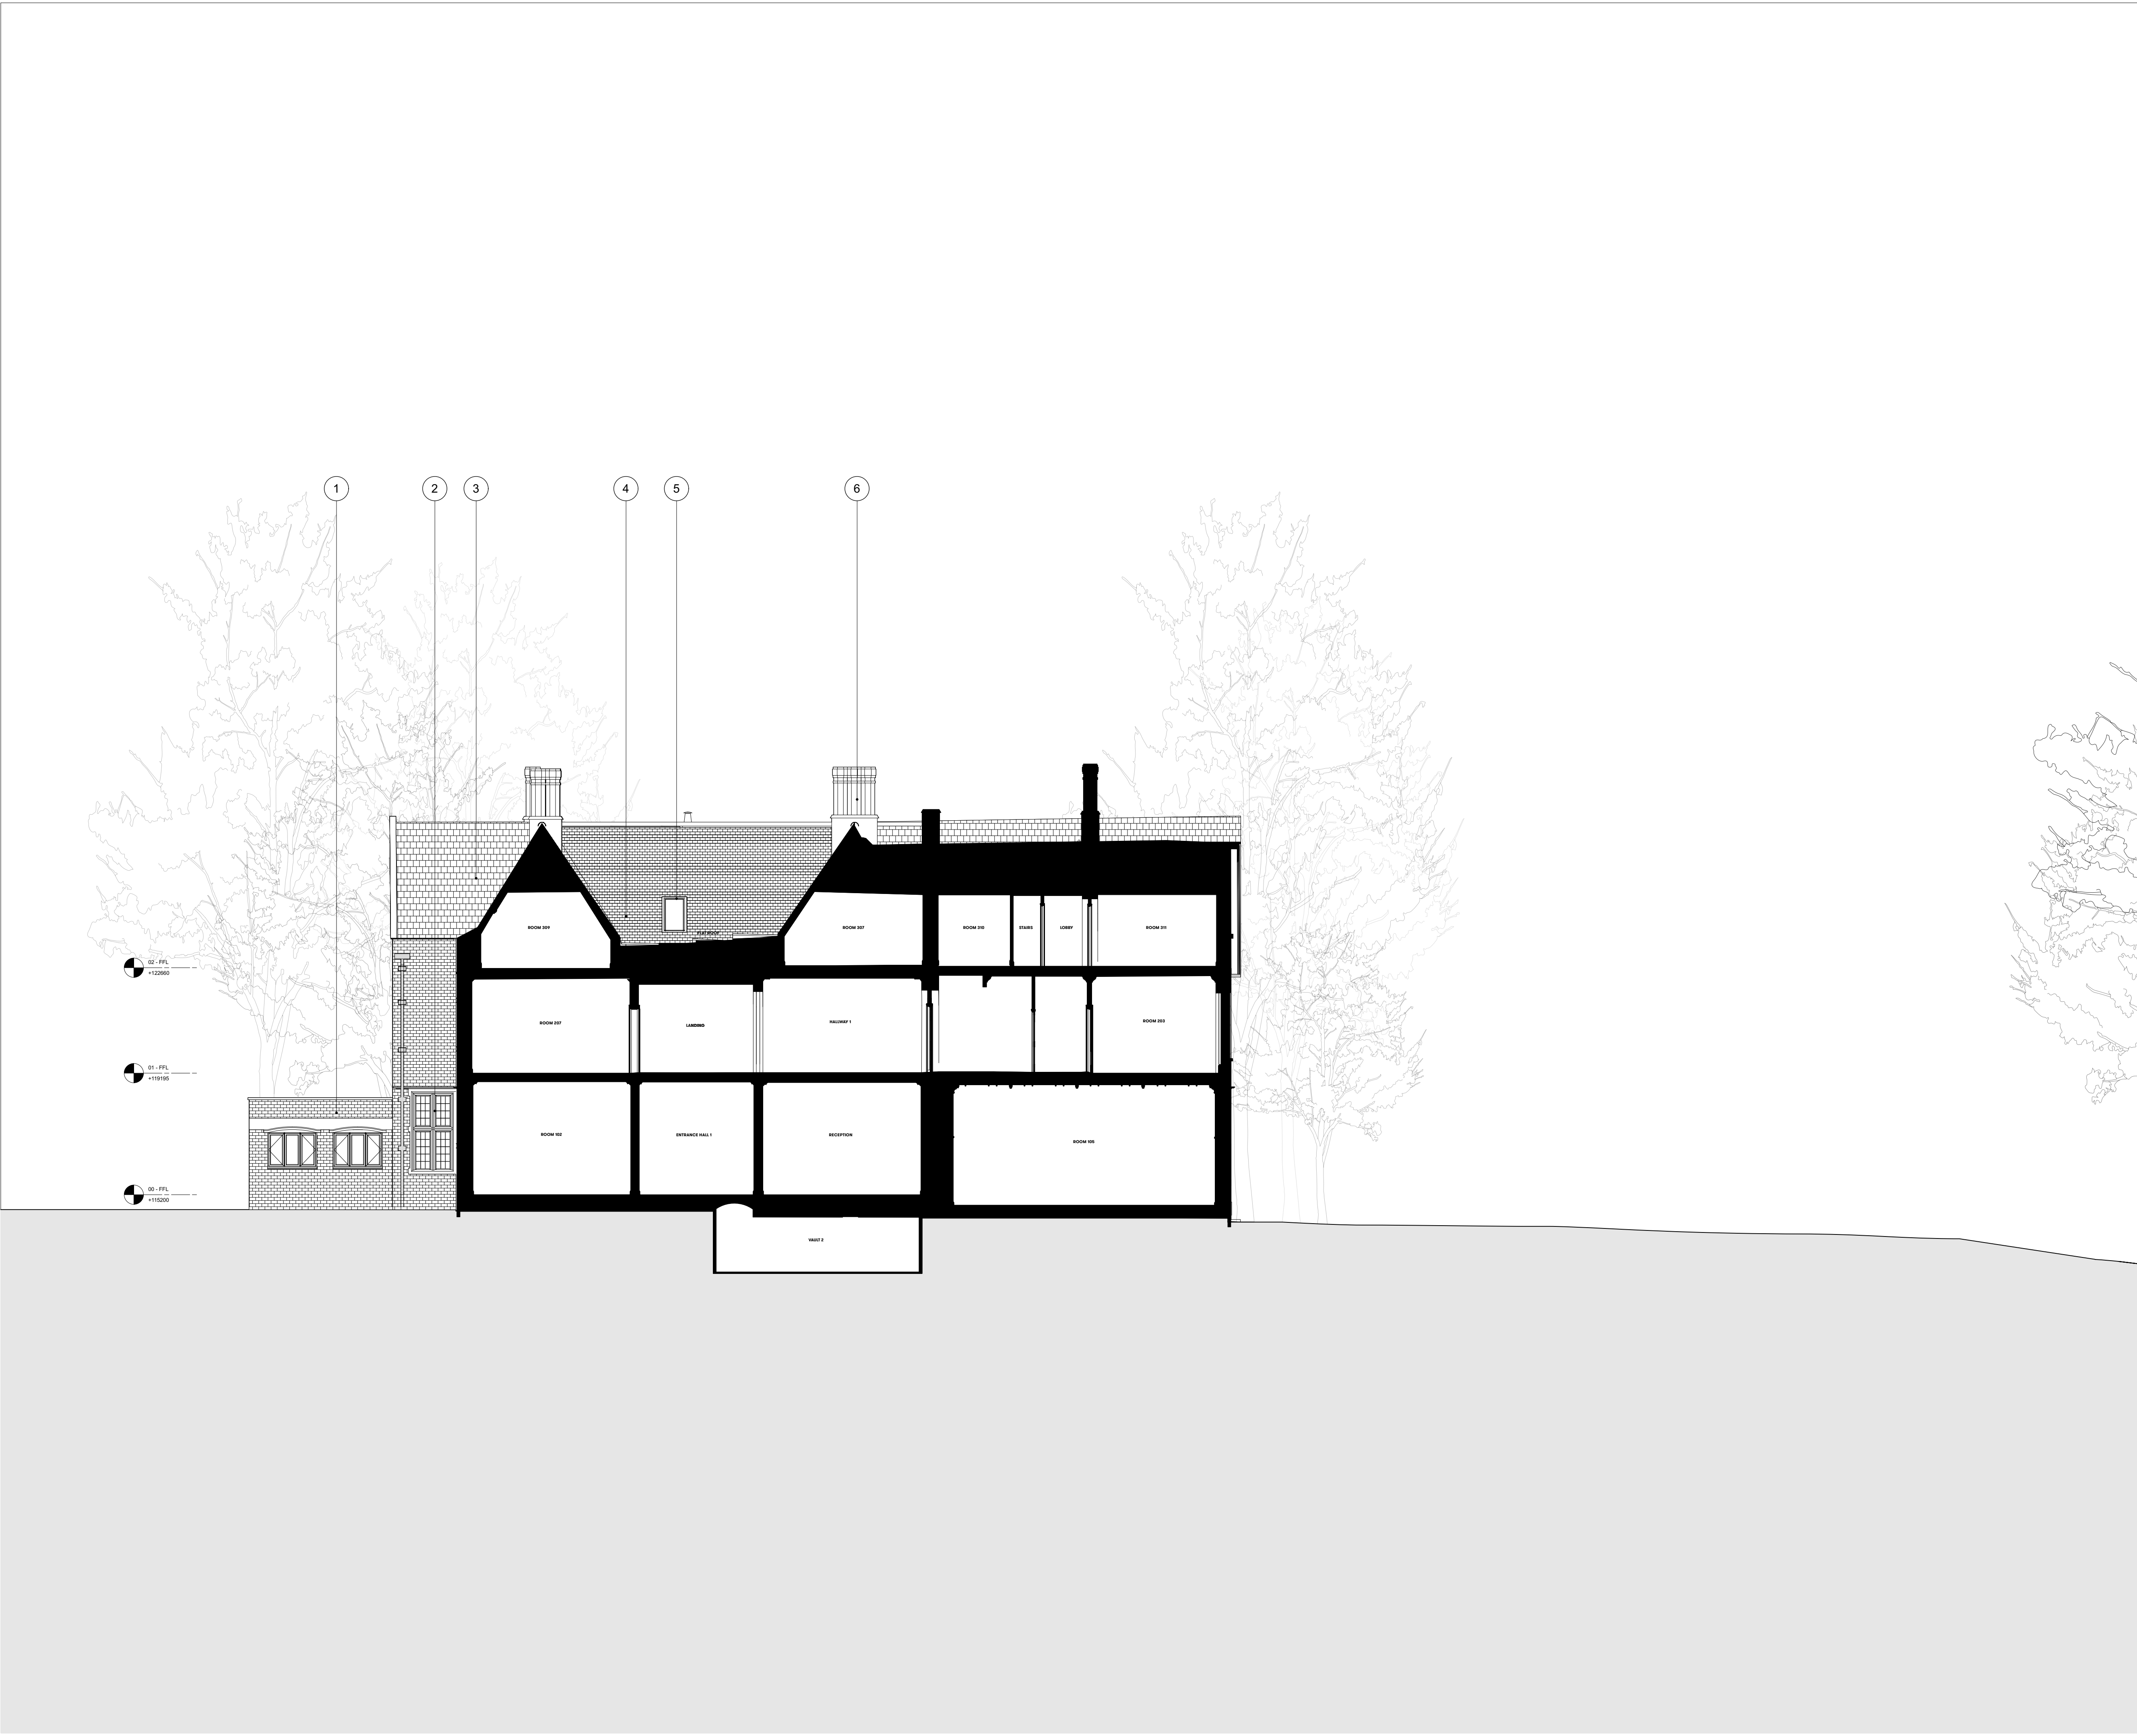

KEY

Eastleigh Court

- 1 Brick ground floor extension
- 2 Leaded glass windows with stone mullion
- 3 Clay tile
- 4 Concrete tile
- 5 Velux style rooflight
- 6 Brick chimney

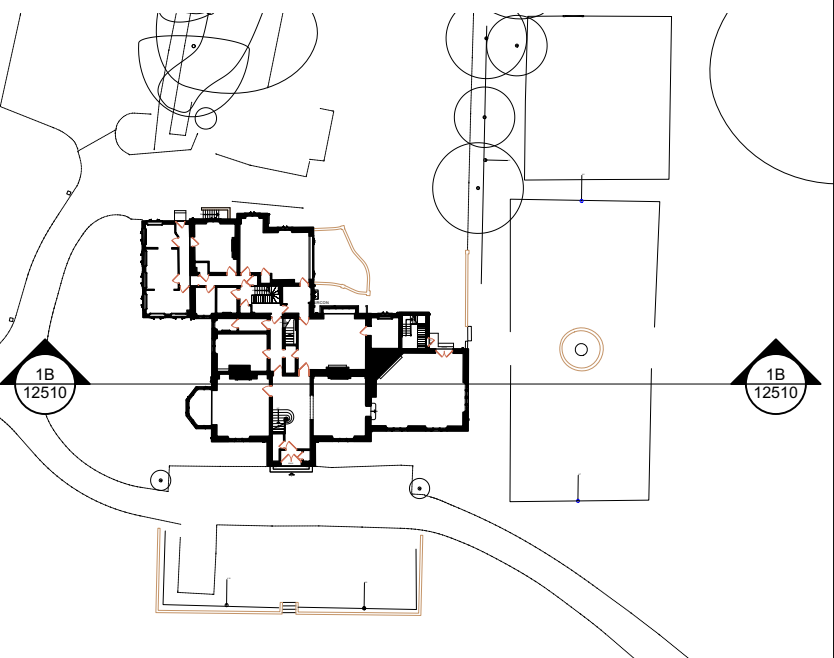

0m 1m 2m 5m 10m

Scale Bar 1:100

revision date amendment
PL1 20/02/2026

studioshaw

- Report all drawing errors and omissions to the Architect
- All dimensions in millimeters unless noted otherwise
- Drawings for tender purposes only
- Do not scale from this drawing.
- All dimensions to be measured on site and to be the responsibility of the contractor.

job title
088_Eastleigh Court

drawing title
Existing Court - Elevation 1B

status	PLANNING	date
scale	1:100 @ A1	20/02/26
job no	drawing no.	revision
088	088-XX-ZZ-12510	PL1