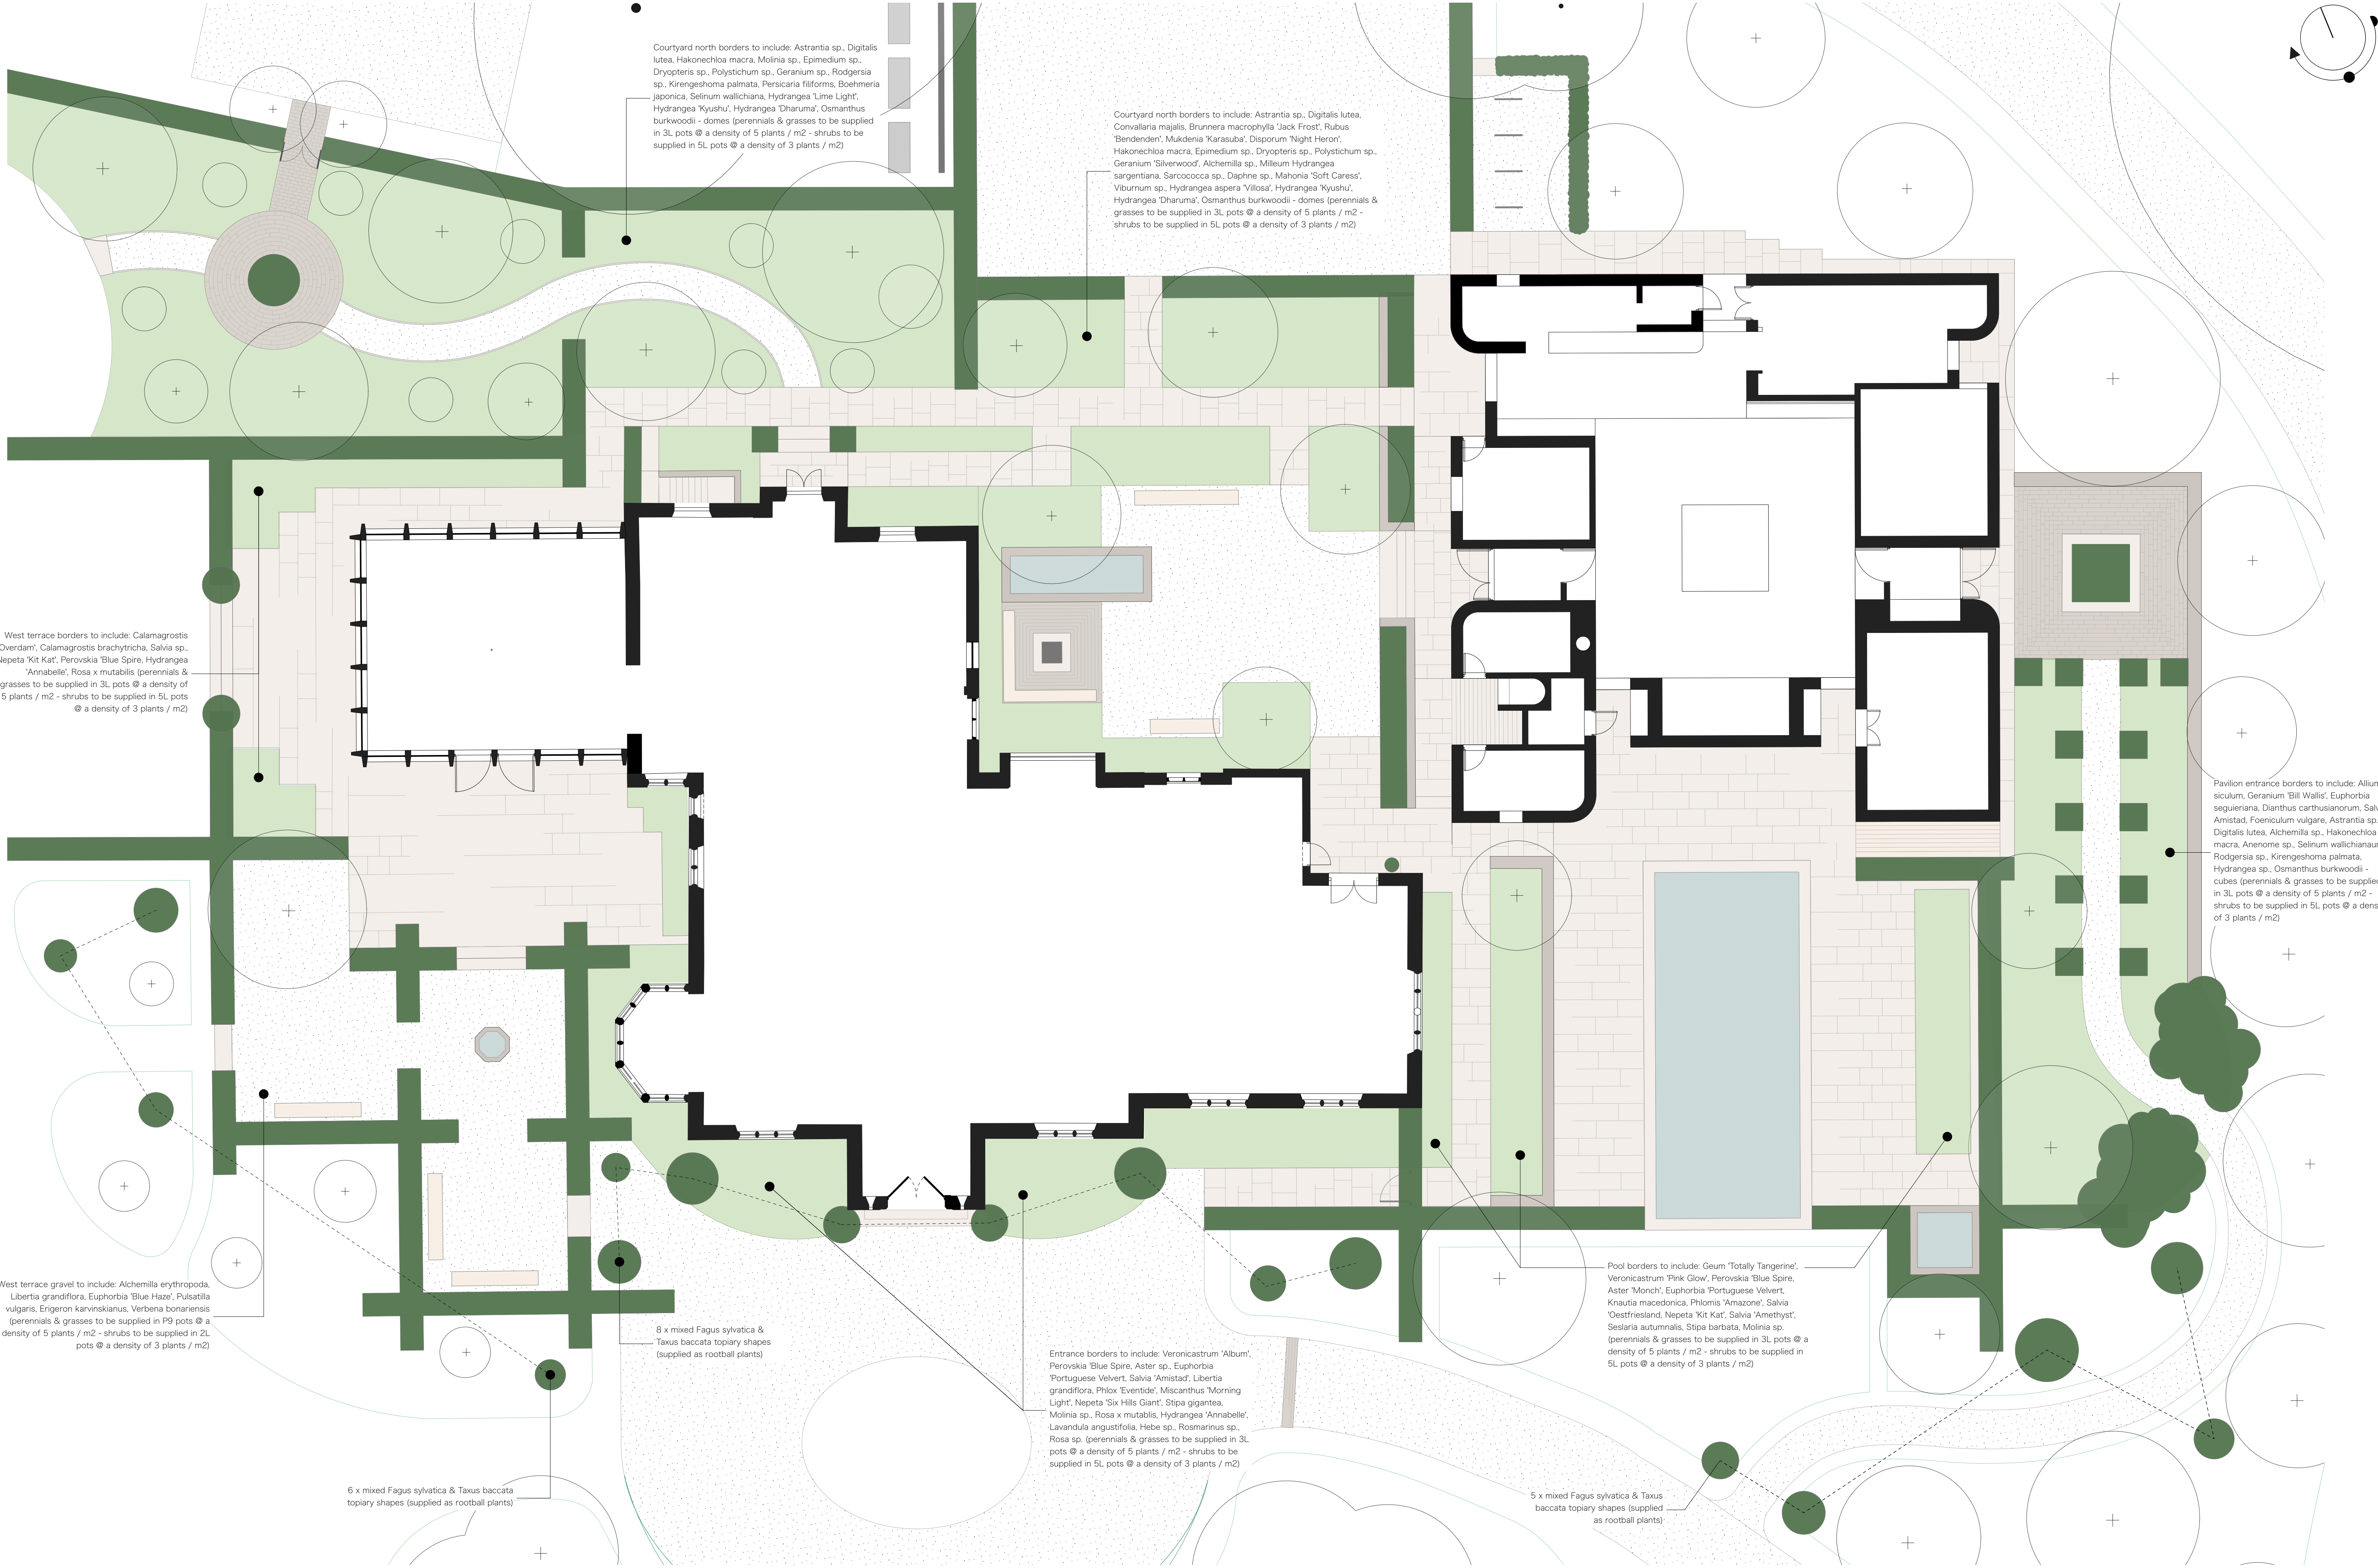


CLIENT: ANDERSON	DRAWING TITLE: COURT PLANTING	PROJECT ADDRESS: EASTLEIGH COURT BISHOPSTROW BA12 9HW	SHEET SCALE: 1:250 @ A1	OLLEY & SAUNDERS GARDEN DESIGN GROVE WOOD FARINGDON, OXON M. 07837038327 E. edward@edollegardens.com
DRAWING NUMBER: AND-403	DATE: 17/02/2026			