


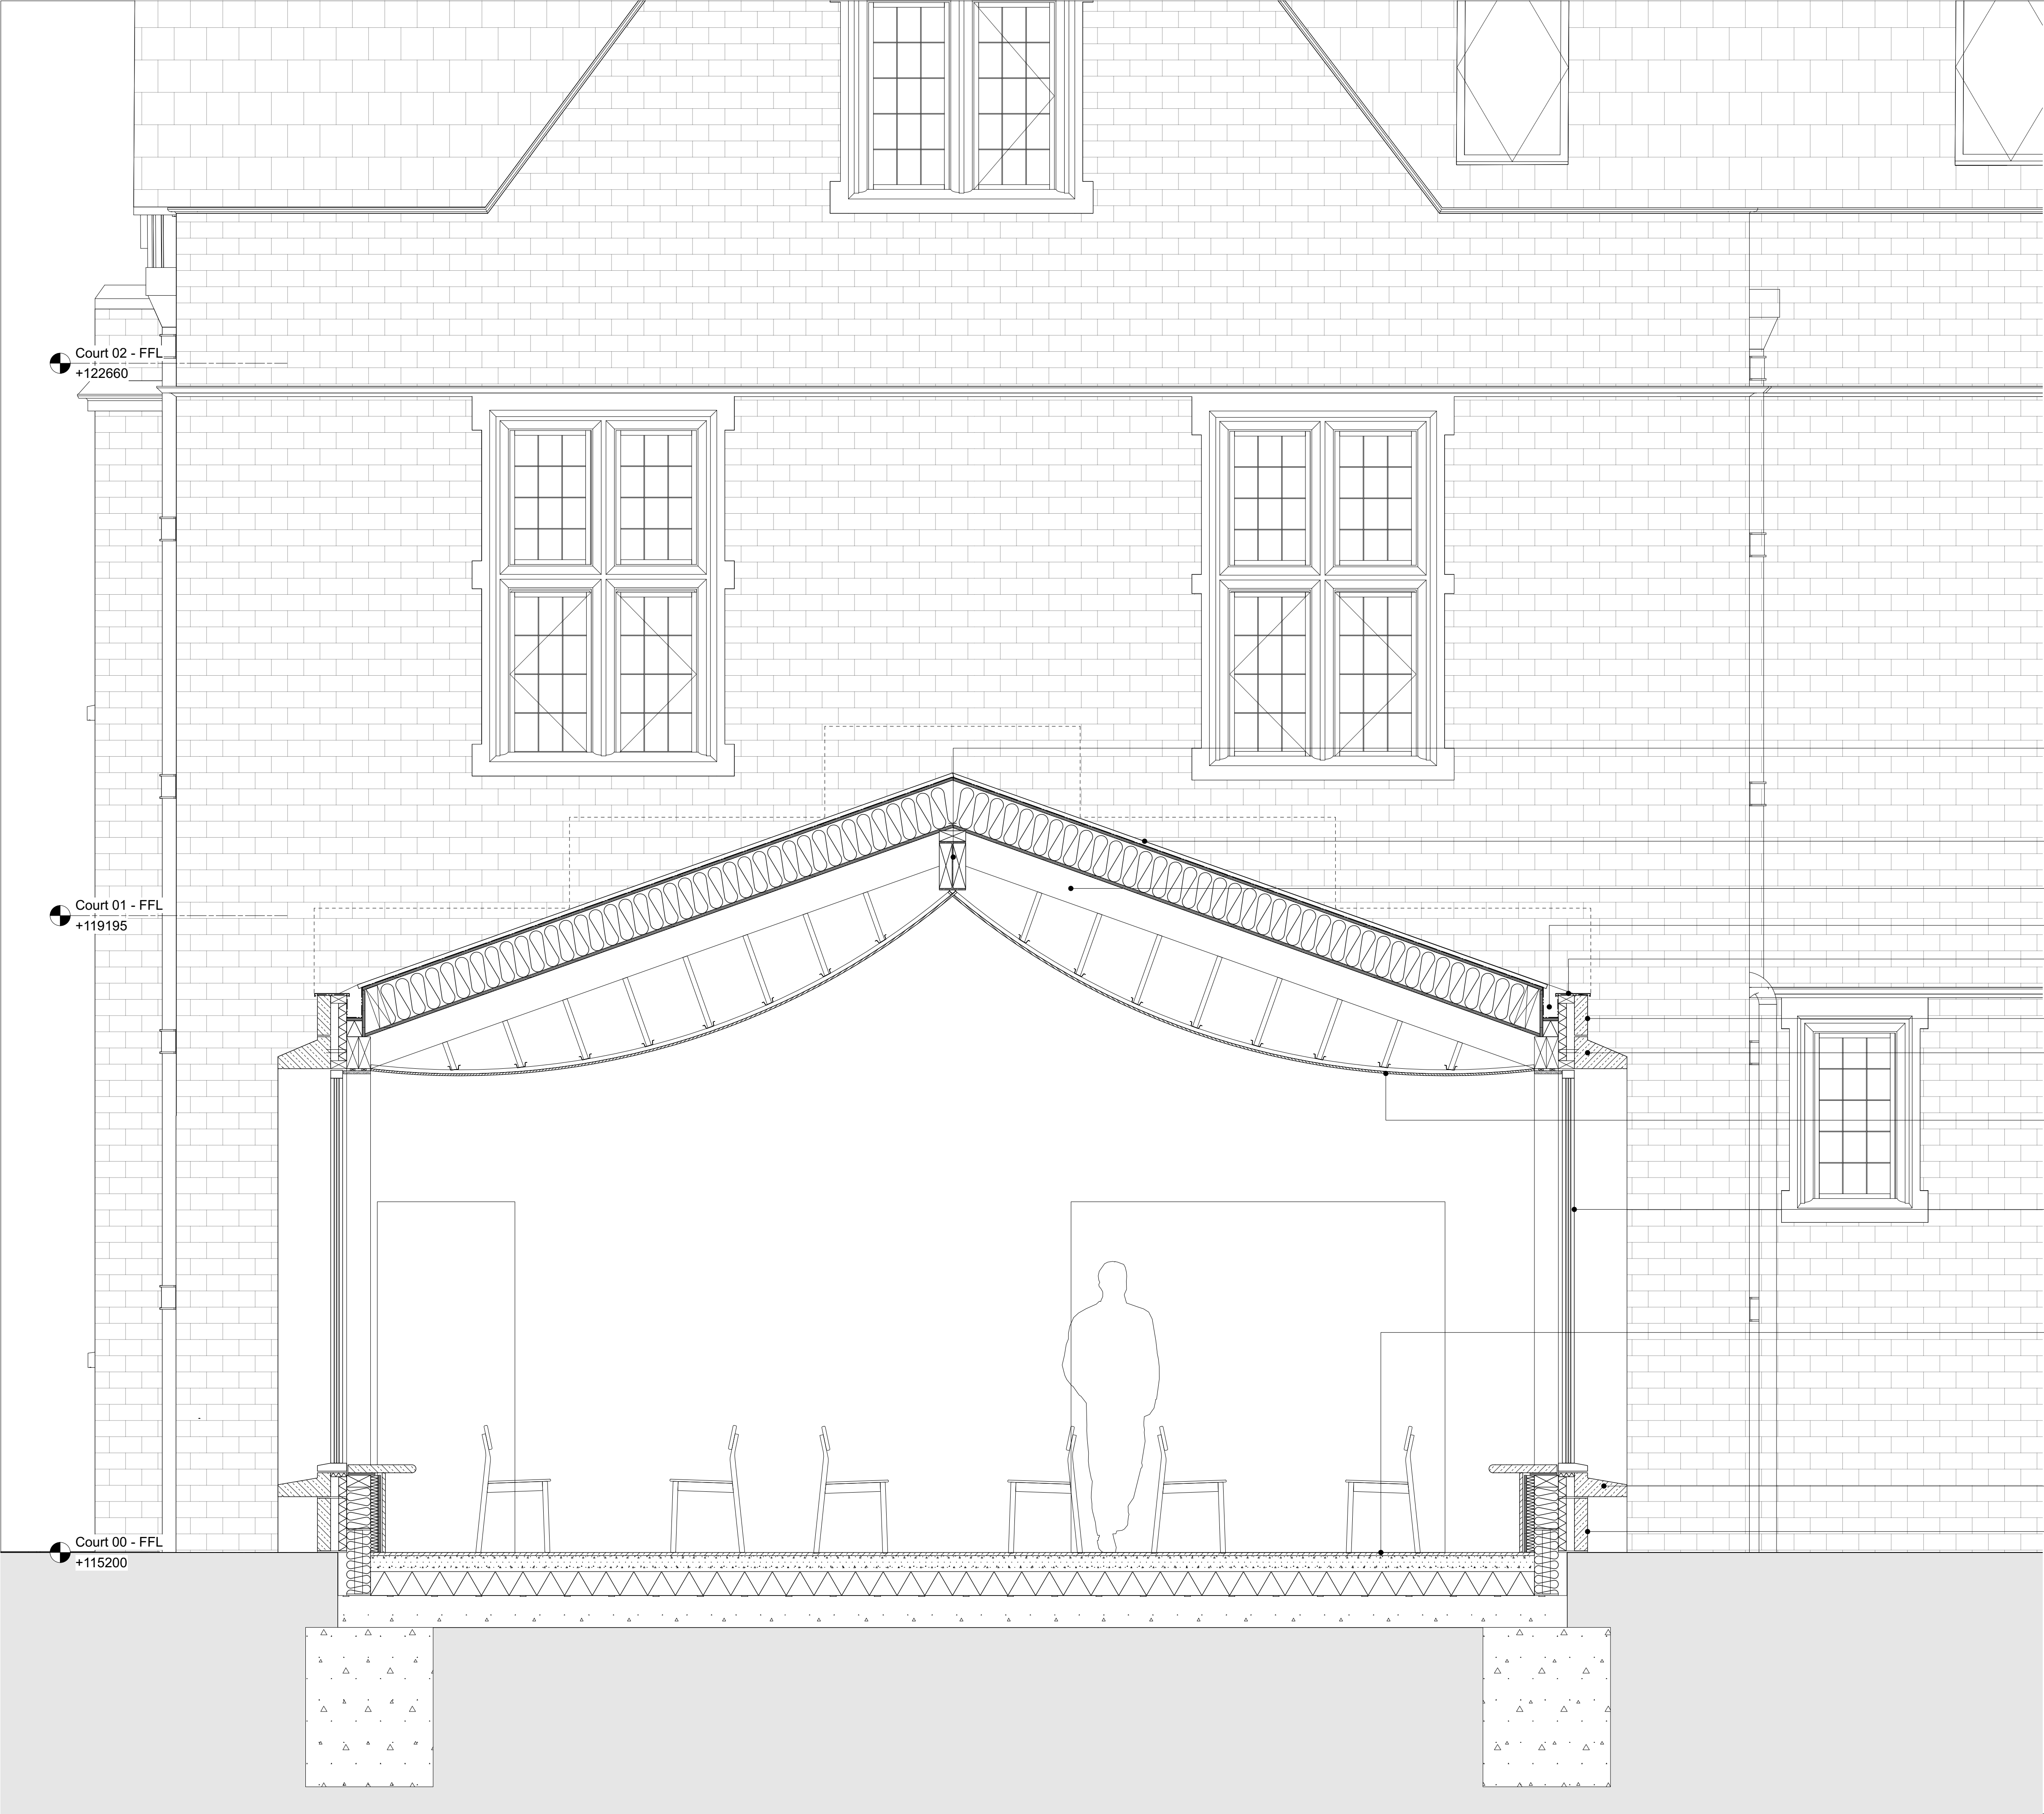

KEY

- 1 Timber ridge
- 2 Standing seam copper roof
- 3 Softwood timber frame
- 4 Concealed gutter
- 5 25mm Aluminium pressing
- 6 Limestone Panel
- 7 Limestone lintel with drip edge
- 8 Timber lining
- 9 Steel frame window
- 10 Stone floor with underfloor heating
- 11 Limestone lintel with sill edge

0m 0.5m 1m 2m

Scale Bar 1:20

revision	date	amendment
PL1	20/02/2026	

studioshaw

- Report all drawing errors and omissions to the Architect
- All dimensions in millimeters unless noted otherwise
- Drawings for tender purposes only
- Do not scale from this drawing.
- All dimensions to be measured on site and to be the responsibility of the contractor.

job title 088_Eastleigh Court		
drawing title Proposed Court Extension - Section AA		
status	PLANNING	date 20/02/26
scale	1:20 @ A1	
job no 088	drawing no. 088-XX-ZZ-13100	revision PL1