

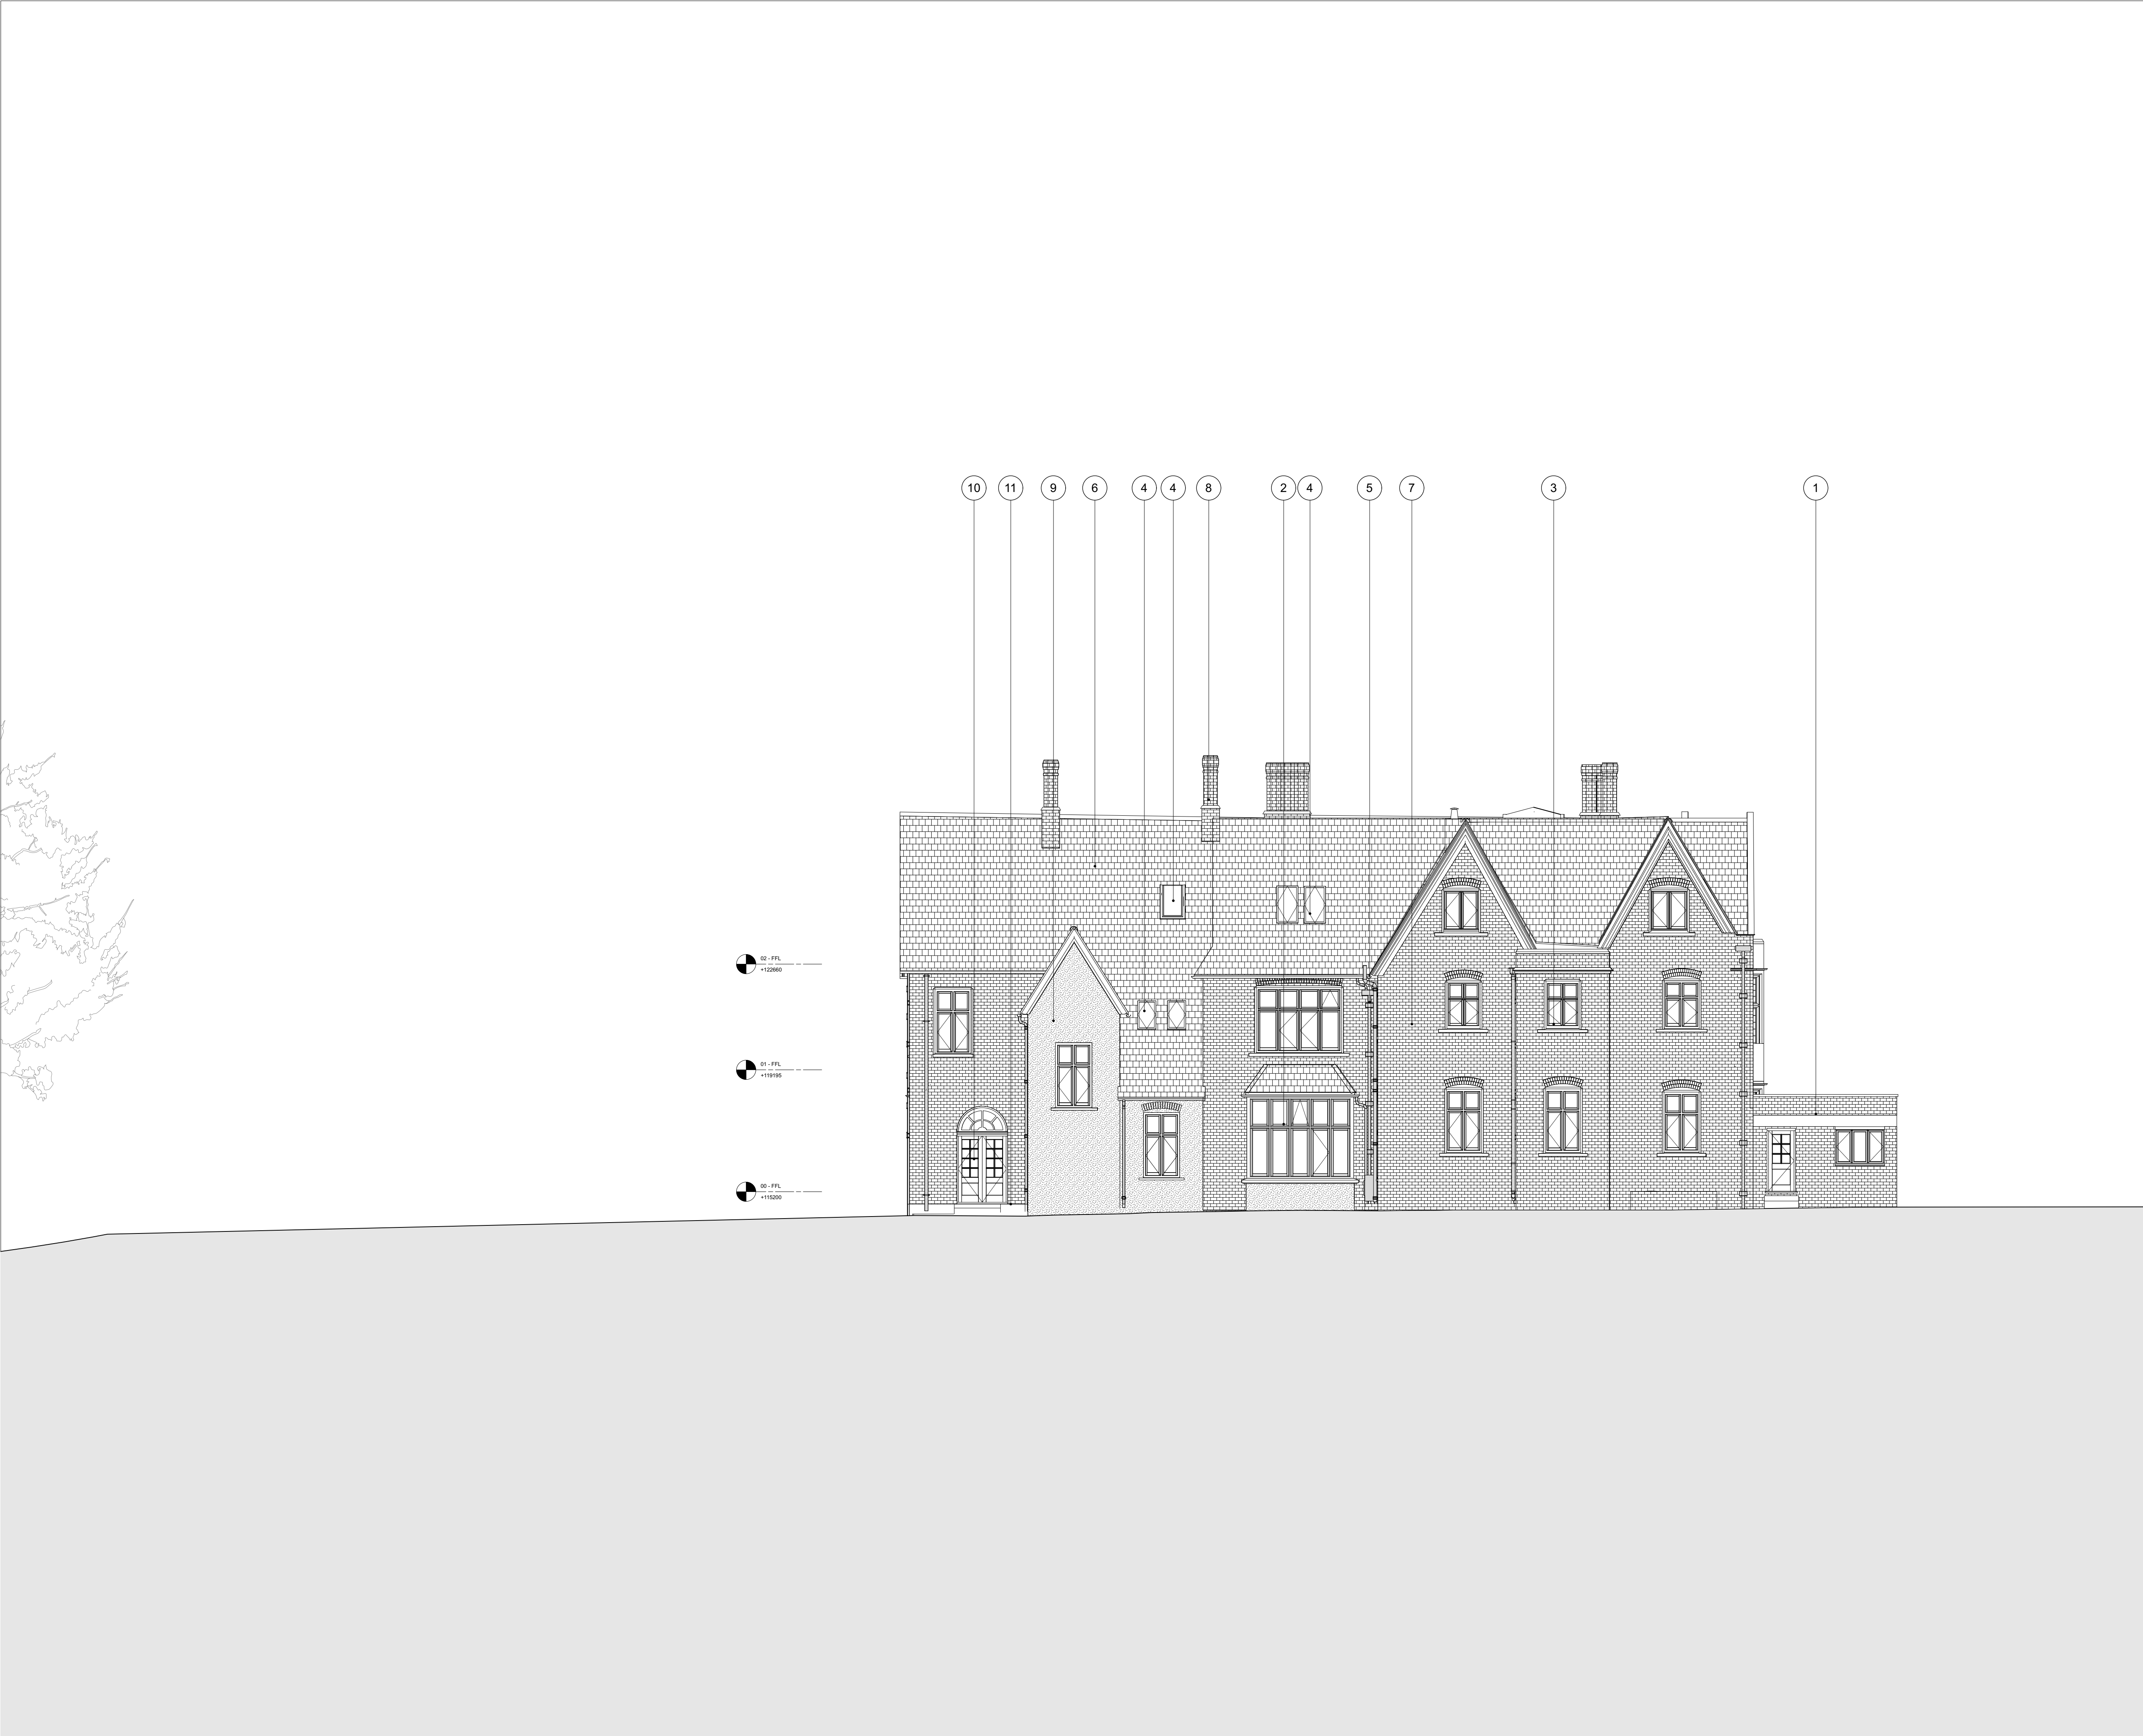


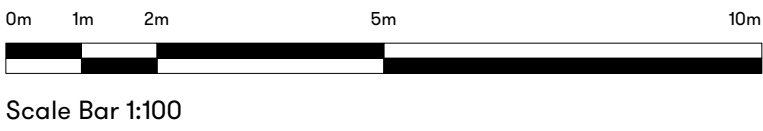

- KEY**
- Eastleigh Court
- 1 Brick ground floor extension
 - 2 Bay window
 - 3 Aluminium windows
 - 4 Velux style rooflight
 - 5 Lead rainwater pipes
 - 6 Clay tile
 - 7 Brick wall
 - 8 Brick chimney
 - 9 Render wall
 - 10 Timber frame double door with fanlight
 - 11 Stone steps

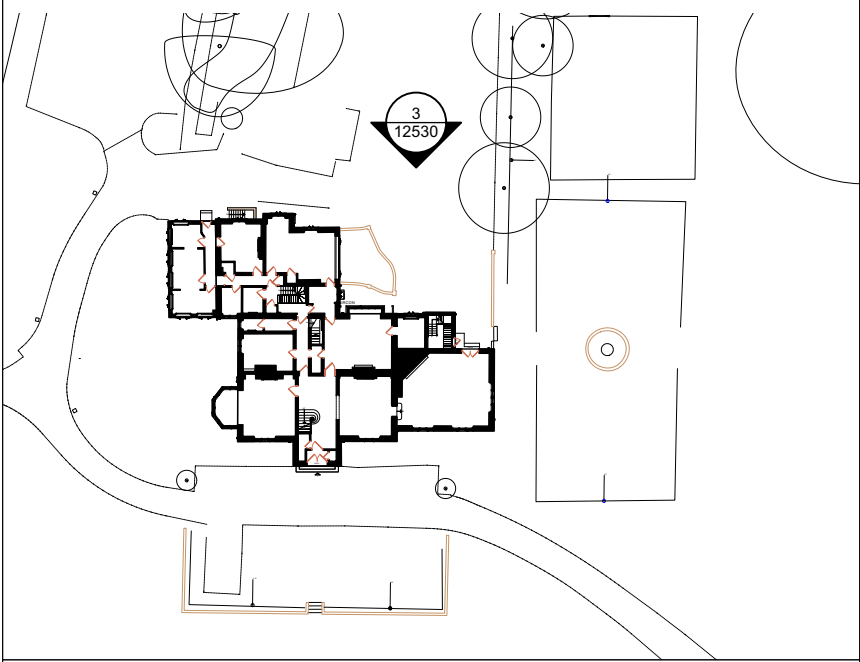

Scale Bar 1:100

revision	date	amendment
PL1	20/02/2026	

studioshaw

- Report all drawing errors and omissions to the Architect
- All dimensions in millimeters unless noted otherwise
- Drawings for tender purposes only
- Do not scale from this drawing.
- All dimensions to be measured on site and to be the responsibility of the contractor.

job title
088_Eastleigh Court

drawing title
Existing Court - Elevation 3

status	PLANNING	date
scale	1:100 @A1	20/02/26
job no	drawing no.	revision
088	088-XX-ZZ-12530	PL1