

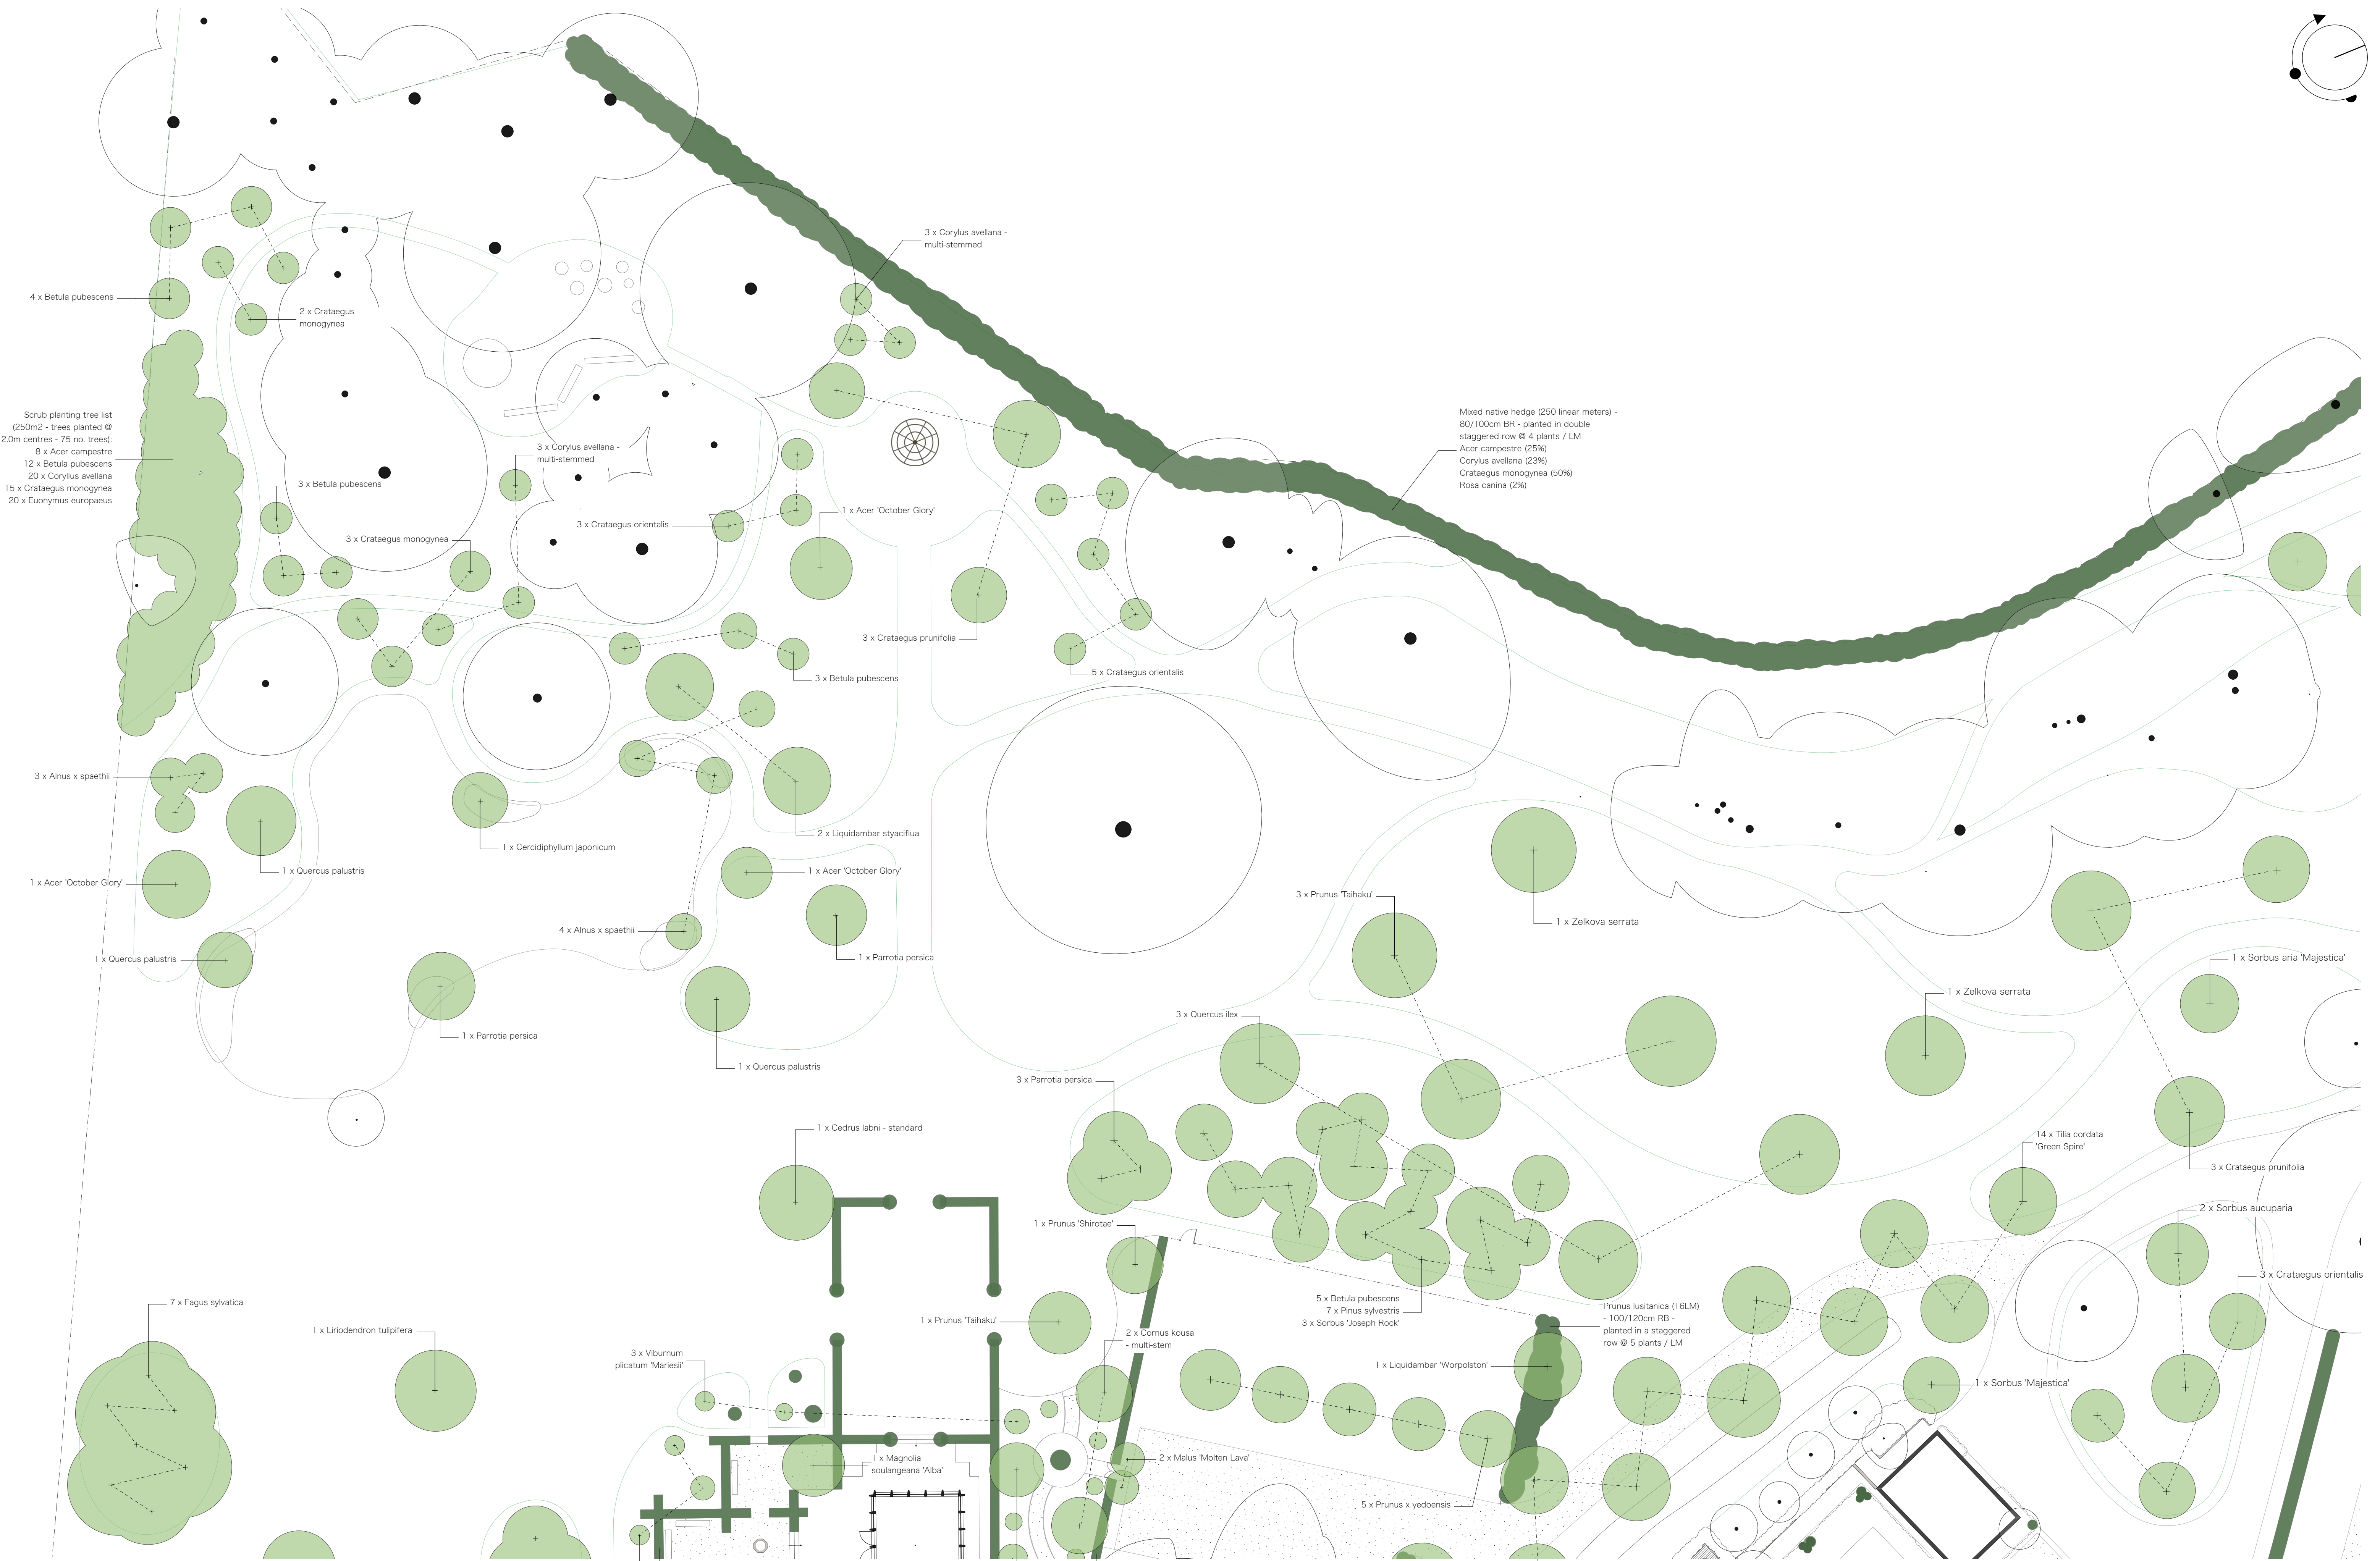


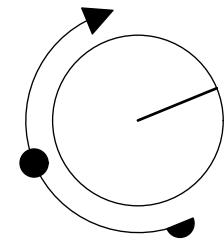

Scrub planting tree list
(250m² - trees planted @
2.0m centres - 75 no. trees):
8 x *Acer campestre*
12 x *Betula pubescens*
20 x *Corylus avellana*
15 x *Crataegus monogyna*
20 x *Euonymus europaeus*

Mixed native hedge (250 linear meters) -
80/100cm BR - planted in double
staggered row @ 4 plants / LM
Acer campestre (25%)
Corylus avellana (23%)
Crataegus monogyna (50%)
Rosa canina (2%)

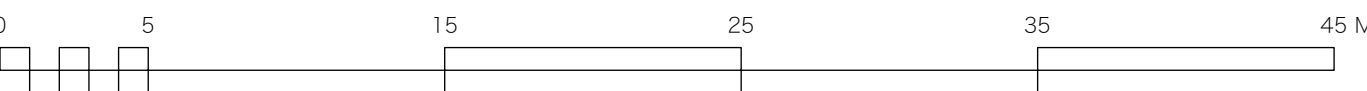

CLIENT: ANDERSON	DRAWING TITLE: AREA 3	PROJECT ADDRESS: EASTLEIGH COURT BISHOPSTROW	SHEET SCALE: 1:250 @ A1	OLLEY & SAUNDERS GARDEN DESIGN GROVE WOOD FARINGDON, OXON M. 07837038327 E. edward@edolleygardens.com
DRAWING NUMBER: AND-402.3	DATE: 17/02/2026	BA12 9HW		