

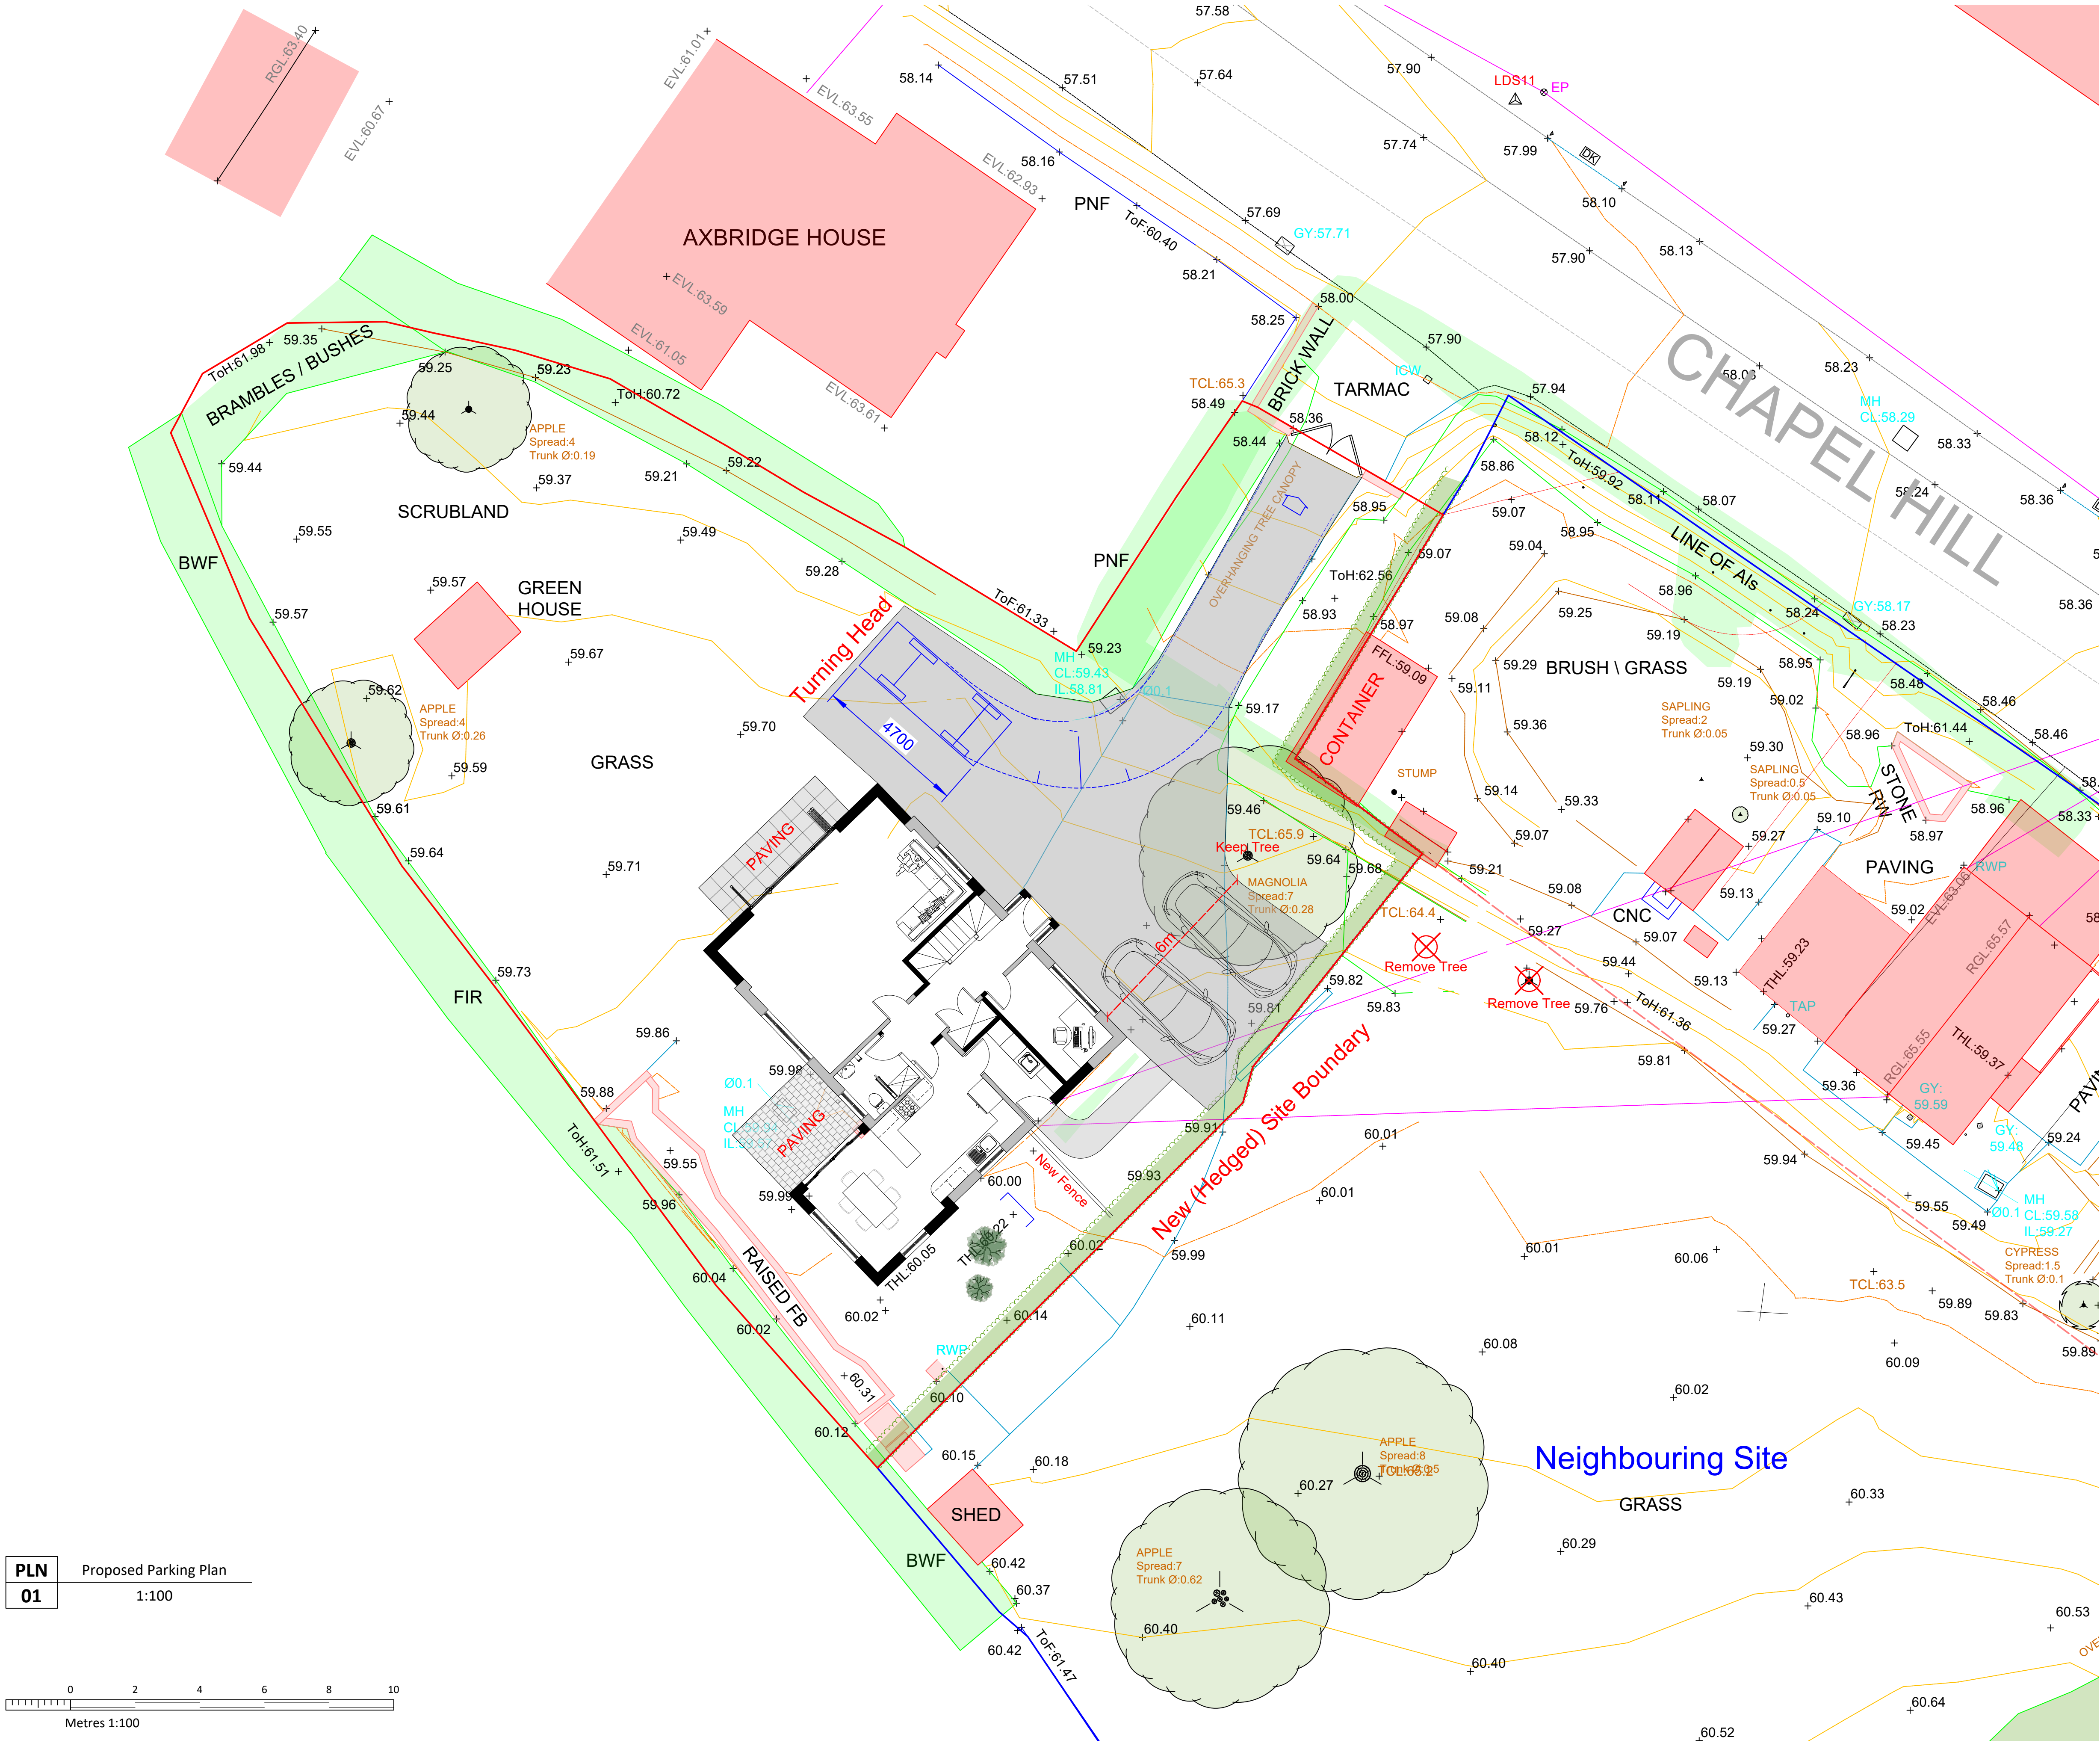


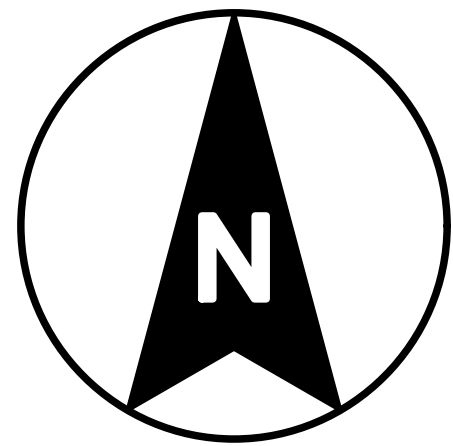

PLN Proposed Parking Plan
01 1:100

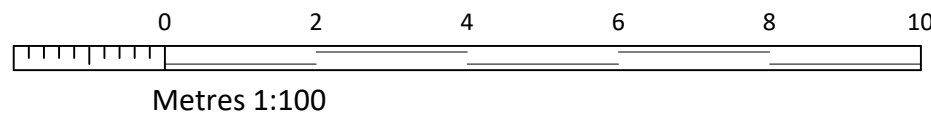

PAUL STEVENS ARCHITECTURE LTD
Unit 3 Boathouse Meadow Business Park
Cherry Orchard Lane
Salisbury
Wiltshire
SP2 7LD

Tel No: 01722 349384

THIS DRAWING IS COPYRIGHT. IT MUST NOT BE COPIED, USED OR DISCLOSED TO THIRD PARTIES WITHOUT PRIOR PERMISSION.

PROJECT:
Little Dale & Kildare
Chapel Hill
West Grimstead
SP5 3SG

DRAWING:
PARKING PLAN
Proposed

SCALE: 1:100 @ A1

DATE: 03 2026

DESIGN: ☒ PLANNING: ☐ BLDG REGS: ☐

TENDER: ☐ CONSTRUCTION: ☐

DRAWN: PS & CC DATE: 09/03/2026

CHECKED: DATE:

JOB No: 1168

DWG No: 09 REV: --

CURRENT: ☐
SUPERSEDED: ☐