
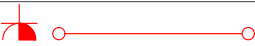


Component	QTY	Component	QTY
 2Kw High Level Fan Heater With Fused Spur	2	 Consumer Unit	1
 1500mm LED Light	4	 2 Gang Switch	1
		 Double Socket With USB	6

Note: Position Electrical Items On Wall Board Joints Unless A Dimension Is Specified

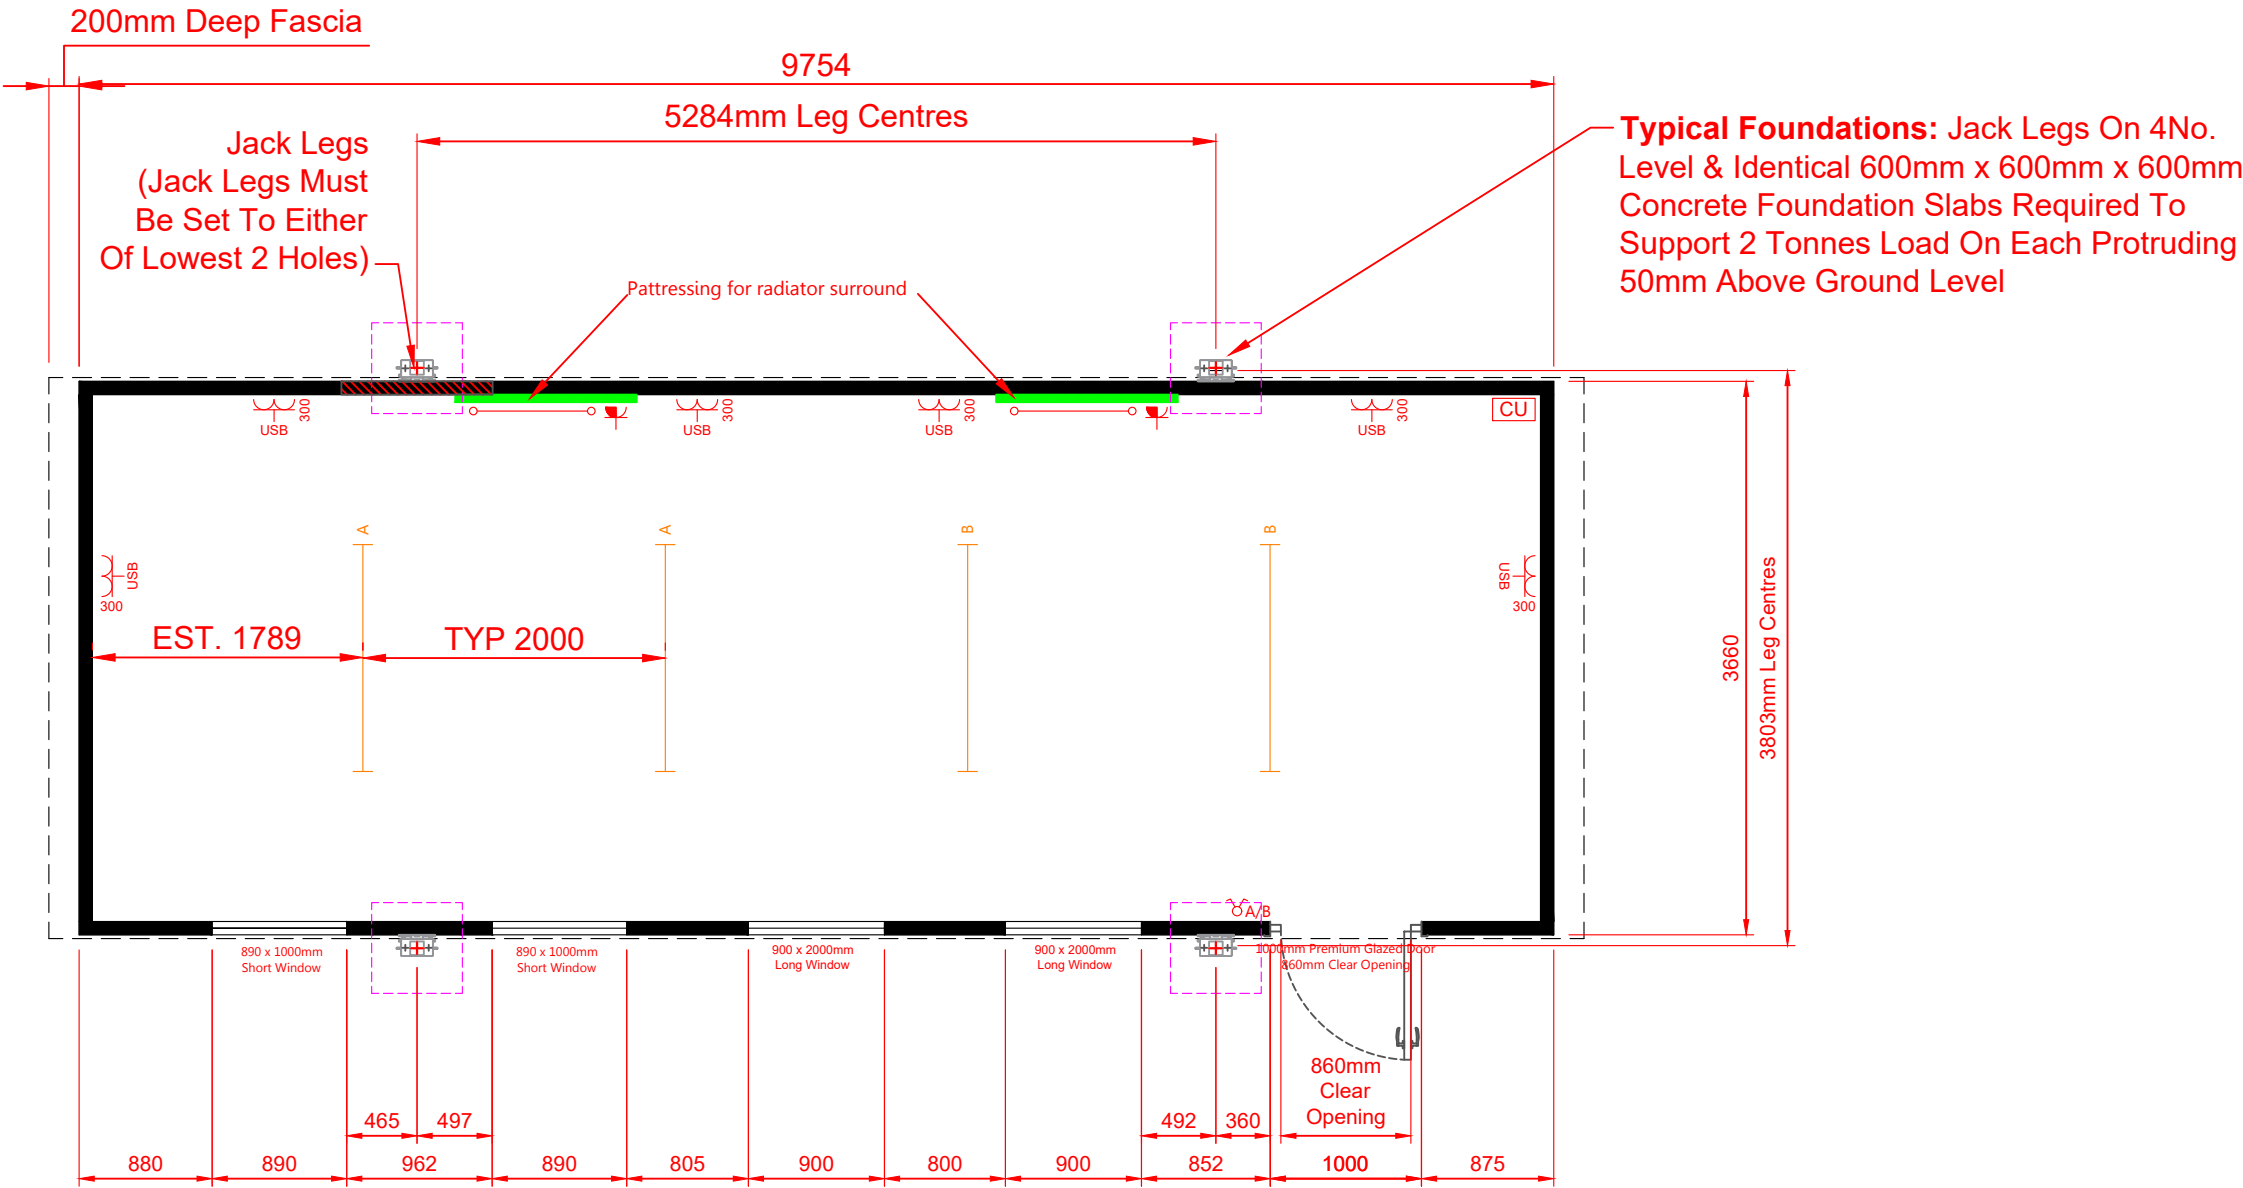

This drawing is for illustration purposes and door, window and opening locations and sizes are indicative and may require adjustment once final design and detailing is complete. Textures/materials used are indicative and may not represent actual texture/material of component, samples can be made available on request. Full technical drawings will be issued for approval with placement of order, along with a detailed order confirmation confirming full specification of building to be supplied. © Cabinlocator Ltd. This drawing is the property of Cabinlocator Ltd. It must not be lent, copied or communicated to a third party without permission from a principal of the company.

 Cabinlocator Modular and Portable Buildings Specialists SHELTER  IT PORTABLE INDUSTRIAL CANOPY SHELTERS TOTALSPAN  PORTAL FRAME STEEL BUILDINGS	CAB Number: CAB1096	Client: Manor Farm Nursery		Size & Type Of Cabin: 32 x 12ft Premium Cabin		Cabin Code / Drawing No.: CAB PS 32 12 NW		Scale: 1:50 @ A3		Revision: N/A	
	Drawn By: R. Derbyshire	Approved:	Customer Signature:	Colours:	Body: JUNIPER GREEN	Trim: JUNIPER GREEN	Jack Legs: ANTHRACITE	Windows: ANTHRACITE	Doors: ANTHRACITE GLAZED	Fascia: ANTHRACITE	
	Date: 03/03/2026	Date:									