


REPRODUCING THESE DRAWINGS BY PRINTING OR COPYING MAY LEAD TO ERRORS. PLEASE REFER TO SCALE BAR. DO NOT SCALE OFF THESE DRAWINGS FOR CONSTRUCTION PURPOSES. IF ANY DISCREPANCIES ARE FOUND, PLEASE CONTACT WESTERN DESIGN ARCHITECTS IMMEDIATELY.

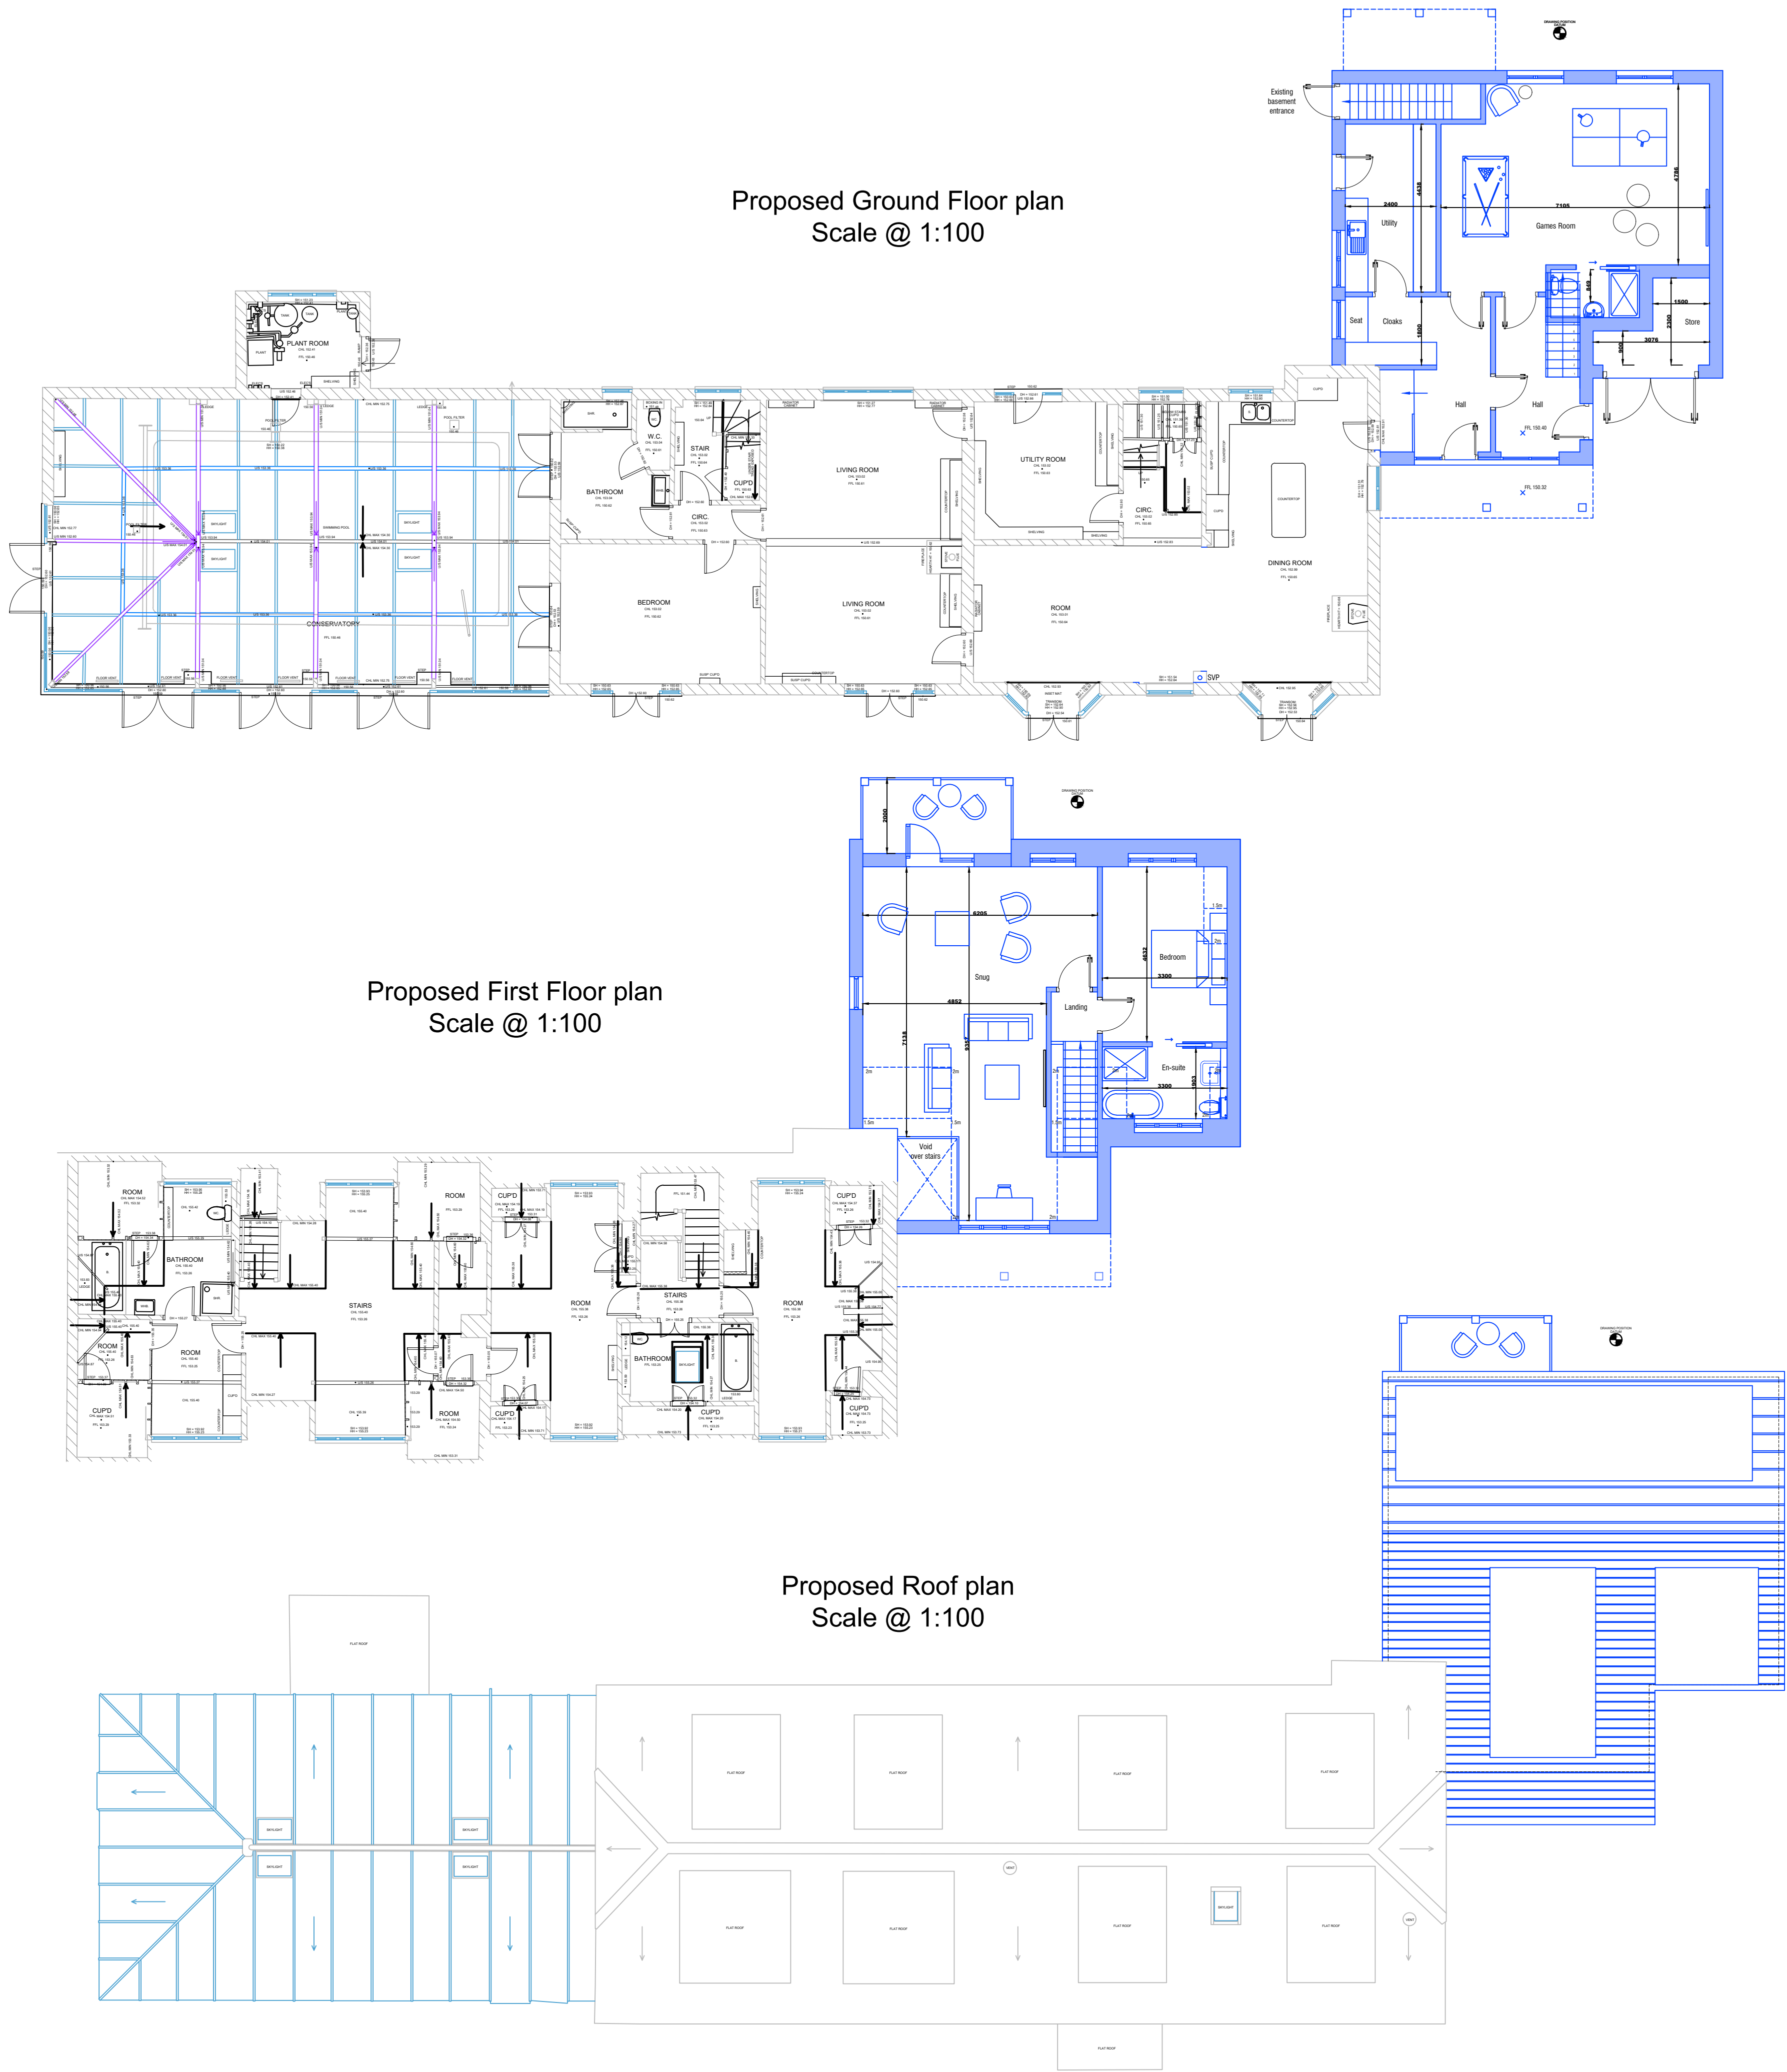

DESIGNERS RISK ASSESSMENT- HEALTH AND SAFETY

THE CONSTRUCTION (DESIGN AND MANAGEMENT) REGULATIONS 2015

A design and risk assessment Drawing CDM01 should form part of our drawing package, if you have not received this from us by post, email or by collection please contact us for a copy before moving forward with the project.

NOTES PLANNING

1. Planning drawings are only to be used for planning purposes & no reliance on compliance with Building regulations should be assumed.
2. With regard to Fire Safety Design all layout details and indicated construction materials are subject confirmation by a specialist fire consultant prior to construction. Material choices are for planning/aesthetic purposes only with fire performance details subject to confirmation by a Specialist Fire Consultant (fixing system behind cladding should also be non combustible A1 or A2 rated and agreed with fire consultant)



KEY

- NEW CONSTRUCTION
- EXISTING
- DEMOLISHED

F	Balcony updates and internal changes	MT	MW	25.10.2025
E	Remove toilet in main house	MT	MW	23.10.2025
D	Roof update	MT	MW	12.02.2026
C	Balcony change	MT	MW	10.02.2026
B	Plan and FFL changes	MT	MW	16.01.2026
A	General Update	MW	-	12.12.2025

REV.	REVISION DETAILS	BY	CHKD	DATE
------	------------------	----	------	------



Western Design Architects
12 The Granary, Hinton Business Park, Tisbury Hinton, Dorset, DT11 8JF
T:01258 830675 E:info@westerndesign.co.uk

CLIENT
Richard Hannay

PROJECT
Hoddinotts House, Tisbury

DRAWING TITLE
Proposed Plans

DRAWN BY MT	CHECKED BY MW	DATE 08.12.2025
SCALE 1:100@A1	JOB NO. 2526024	REVISION F
DRAWING NO. 105	F	

PLANNING

THIS DRAWING IS COPYRIGHT © Western Design Ltd 2026