
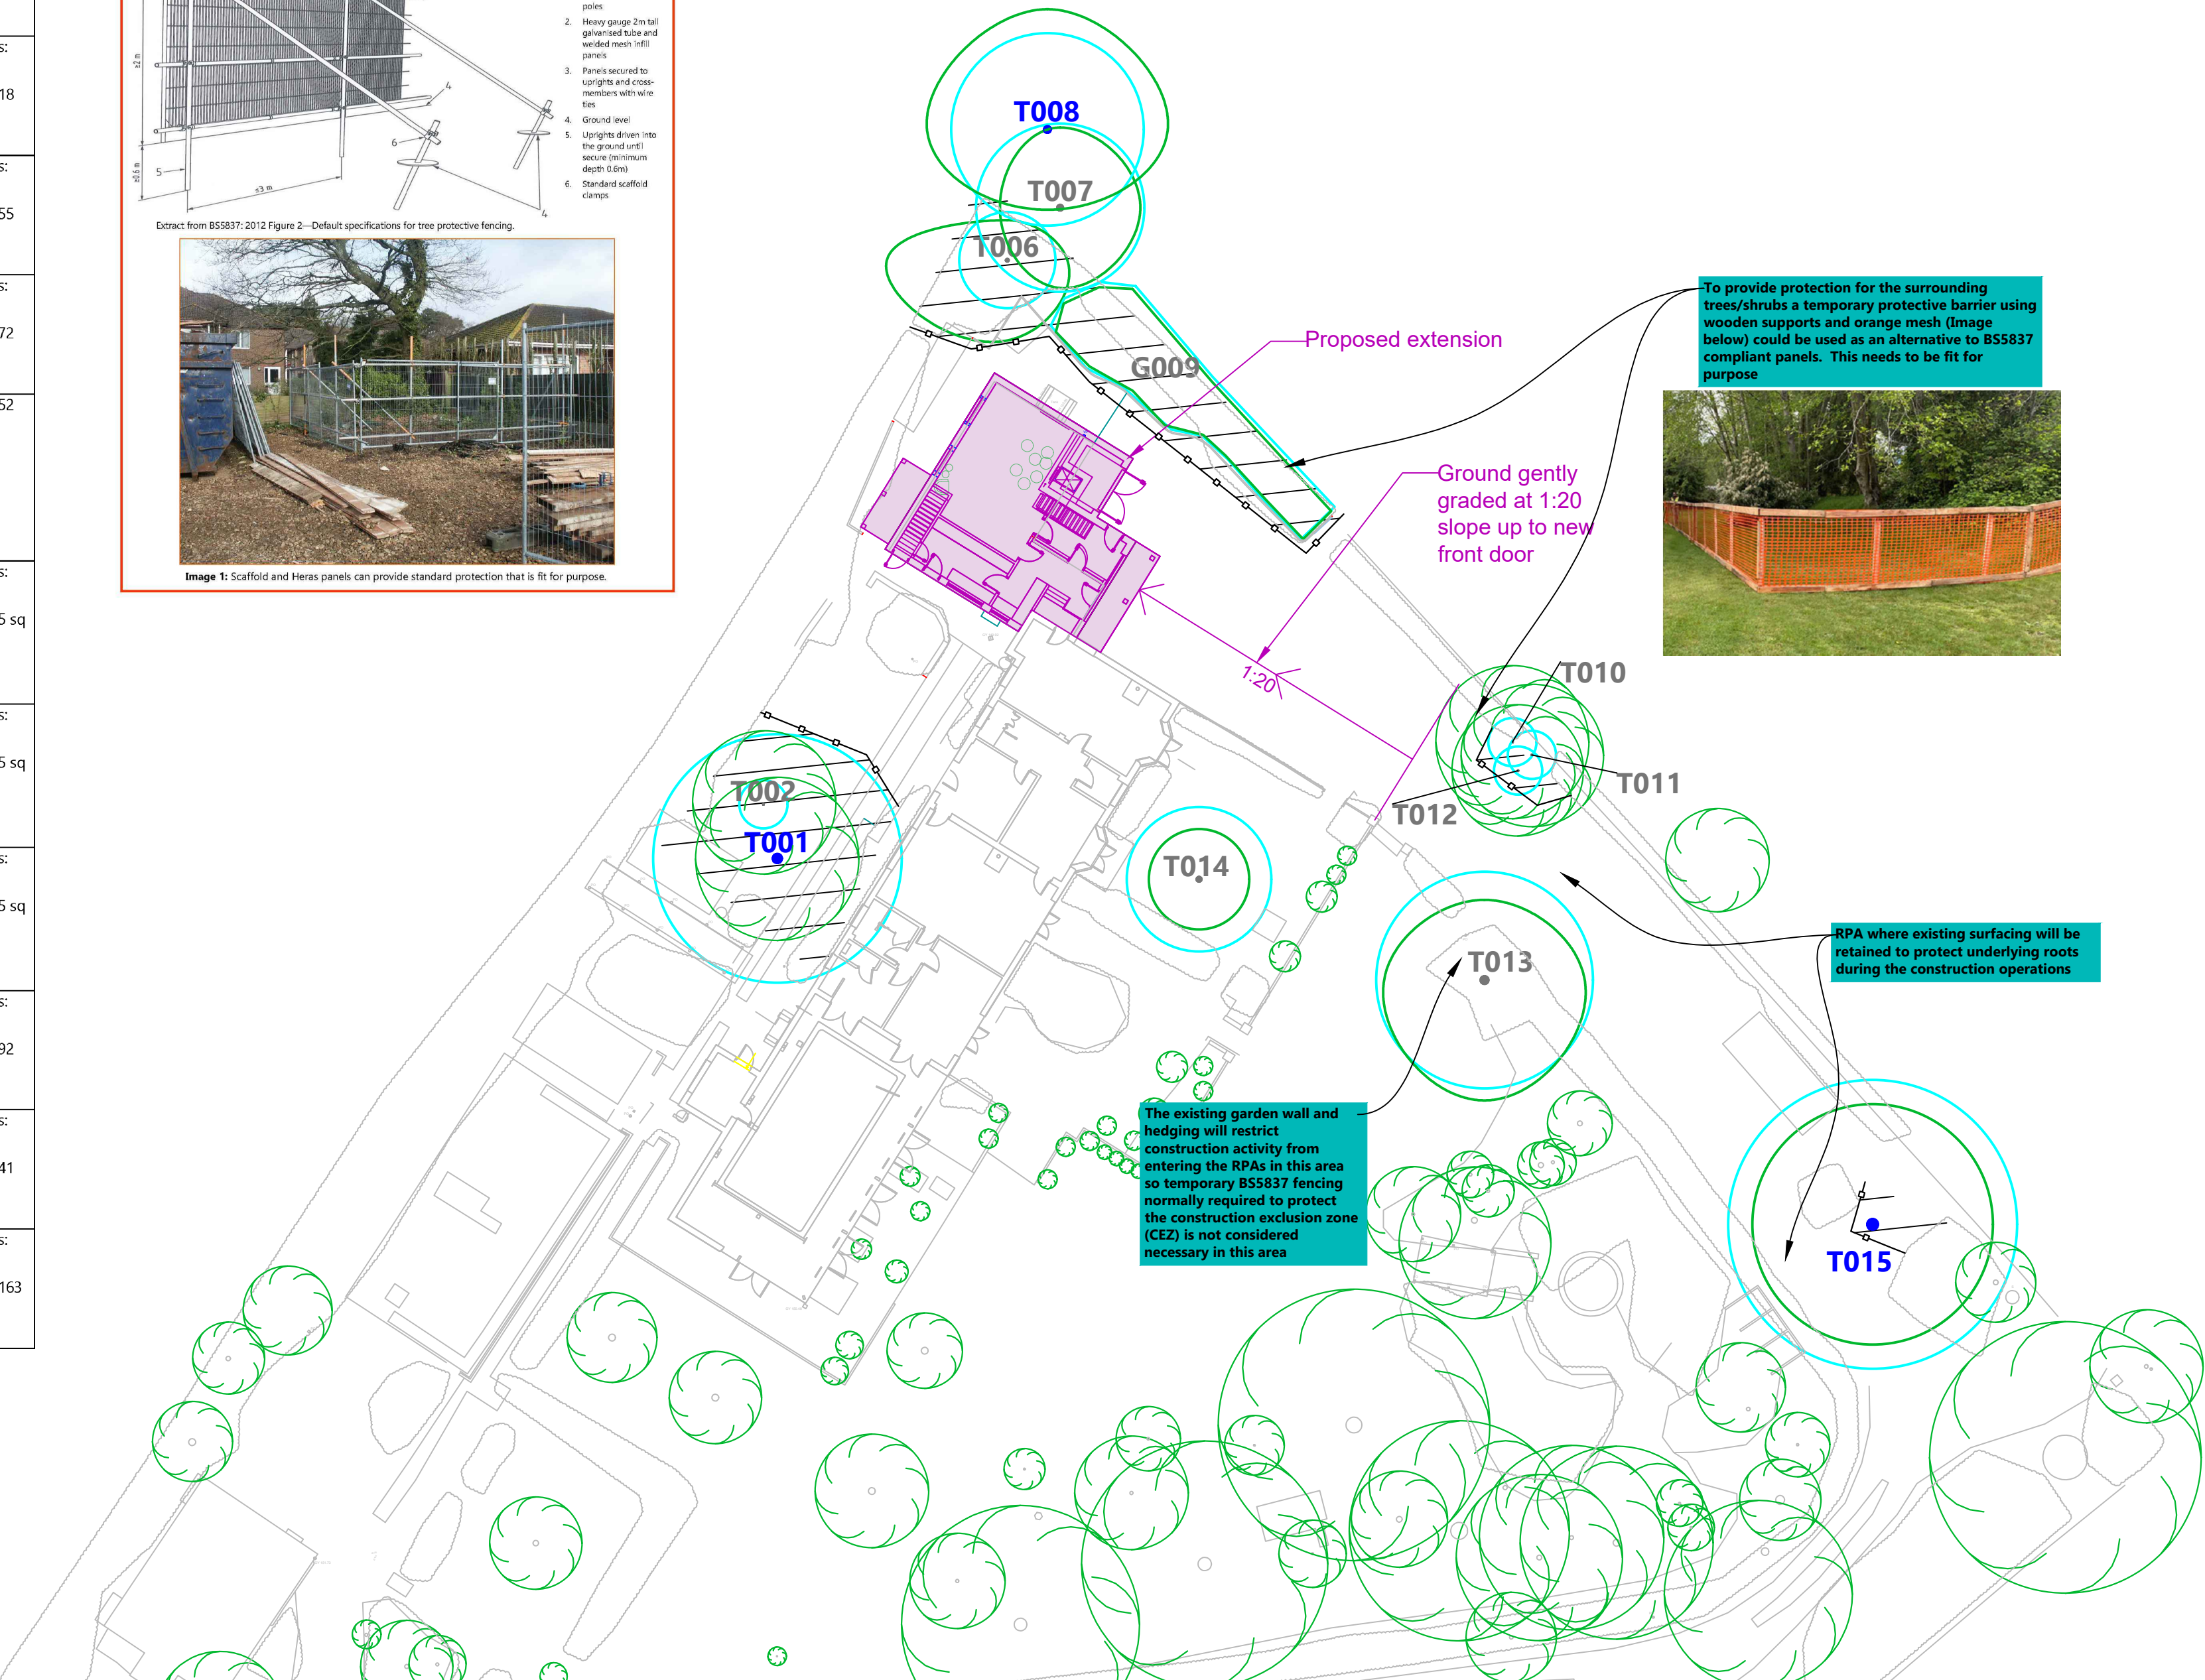
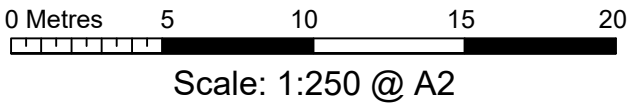


Tree No.	Species	Retention Category	RPA
T001	Silver birch (<i>Betula pendula</i>)	B1	Radius: 6.2m. Area: 121 sq m.
T002	Apple (<i>Malus sp.</i>)	C1	Radius: 1.2m. Area: 5 sq m.
T006	Cherry (<i>Prunus sp.</i> 'Cherry')	C1	Radius: 2.4m. Area: 18 sq m.
T007	Ash (<i>Fraxinus sp.</i>)	C1	Radius: 4.2m. Area: 55 sq m.
T008	Ash (<i>Fraxinus sp.</i>)	B1	Radius: 4.8m. Area: 72 sq m.
G009	Laurel (<i>Laurus sp.</i>) Mixed shrubs (<i>Mixed shrubs</i>) Privet (<i>Ligustrum vulgare</i>)	C1	Area: 52 sq m.
T010	West Himalayan birch (<i>Betula utilis</i> ' <i>jacquemontii</i> ')	C1	Radius: 1.2m. Area: 5 sq m.
T011	West Himalayan birch (<i>Betula utilis</i> ' <i>jacquemontii</i> ')	C1	Radius: 1.2m. Area: 5 sq m.
T012	West Himalayan birch (<i>Betula utilis</i> ' <i>jacquemontii</i> ')	C1	Radius: 1.2m. Area: 5 sq m.
T013	Cherry (<i>Prunus sp.</i> 'Cherry')	C1	Radius: 5.4m. Area: 92 sq m.
T014	Apple (<i>Malus sp.</i>)	C1	Radius: 3.6m. Area: 41 sq m.
T015	Willow (<i>Salix sp.</i>)	B1	Radius: 7.2m. Area: 163 sq m.

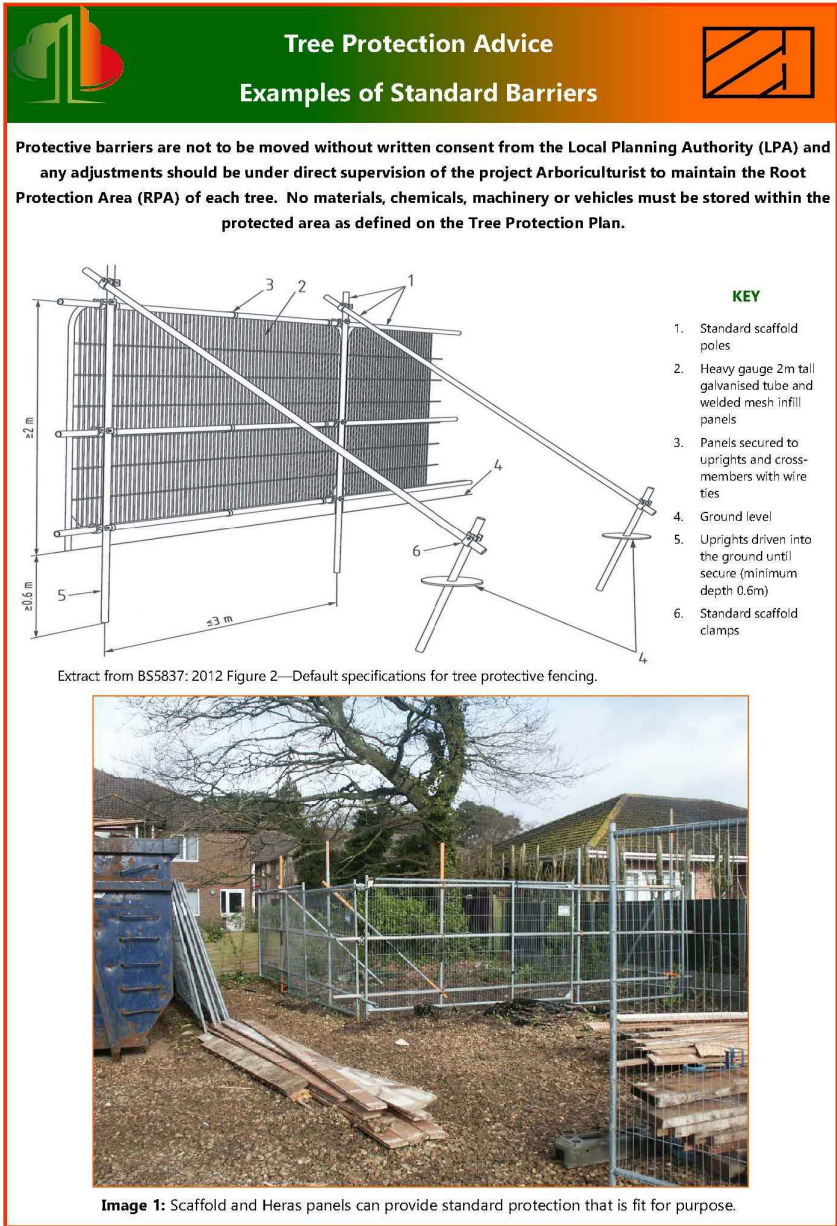

Key:

T001	Trees - colour coded by BS 5837 category
A	BS category - Trees of high quality
B	BS category - Trees of moderate quality
C	BS category - Trees of low quality
U	BS category - Trees unsuitable for retention
Notional BS 5837 RPA boundaries	
Tree canopies	
Existing layout	
Proposed layout	

For further information, refer to the WT tree schedule. Do not scale from this drawing (unless for planning purposes), please check all dimensions on site, and notify us of any discrepancies. Wadey Trees Ltd cannot be held responsible for inaccuracies in the topographical plan on which this drawing is based. © Wadey Trees Ltd 2020. This drawing is designed to reflect only the principles of layout and/or design insofar as these relate to the protection of trees to be retained, and should NOT be read as a definitive engineering or construction method statement. Reference should be made to the architect or structural engineer, as appropriate, over any matters of construction detail or specification, or any engineering standards or regulatory requirements relating to proposed structures, hard surfaces or underground services.

Wadey Trees Ltd
Plum Tree Cottage
50 Durweston
Blandford DT11 0QA
07544 375950
www.wadeytrees.co.uk

CLIENT
Mr James Hannay

ARCHITECT
Western Design Architects

DRAWN EJS	CHECKED MJW	DATE 3 Mar 26	REVISION
--------------	----------------	------------------	----------

LOCATION OF TREES, CATEGORISATION & DEVELOPMENT AT:
Hoddinots House, Hindon Lane, Tisbury, SP3 6QQ

DRAWING NO: WTP1	DRAWING TITLE: Tree Protection Plan
----------------------------	--

SCALE: 1:250	SHEET SIZE: A2	SHEET NUMBER
-----------------	-------------------	--------------

WT PROJECT NO: WT 129-25	STATUS: PUBLISHED
-----------------------------	----------------------

CLIENT PROVIDED PLAN REF:
Tree Consultant