

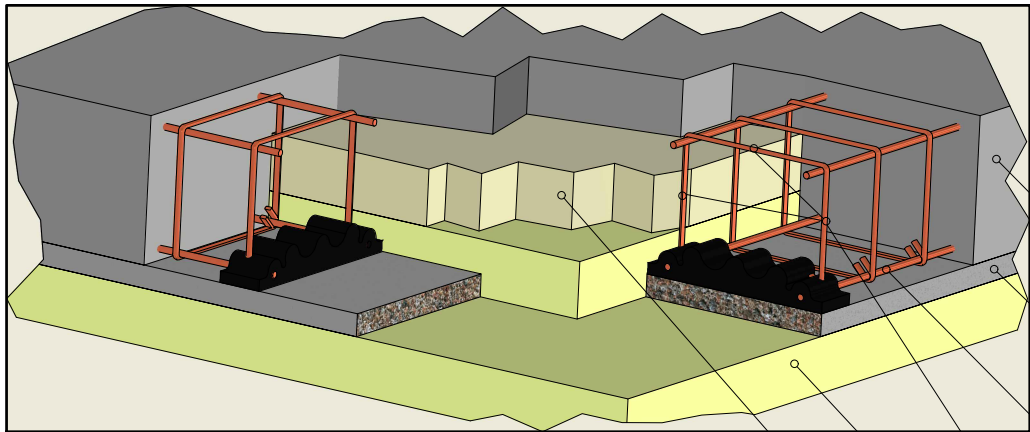


VISION STEEL MODEL CIVIL WORKS

OBRA CIVIL MODELO VISION STEEL

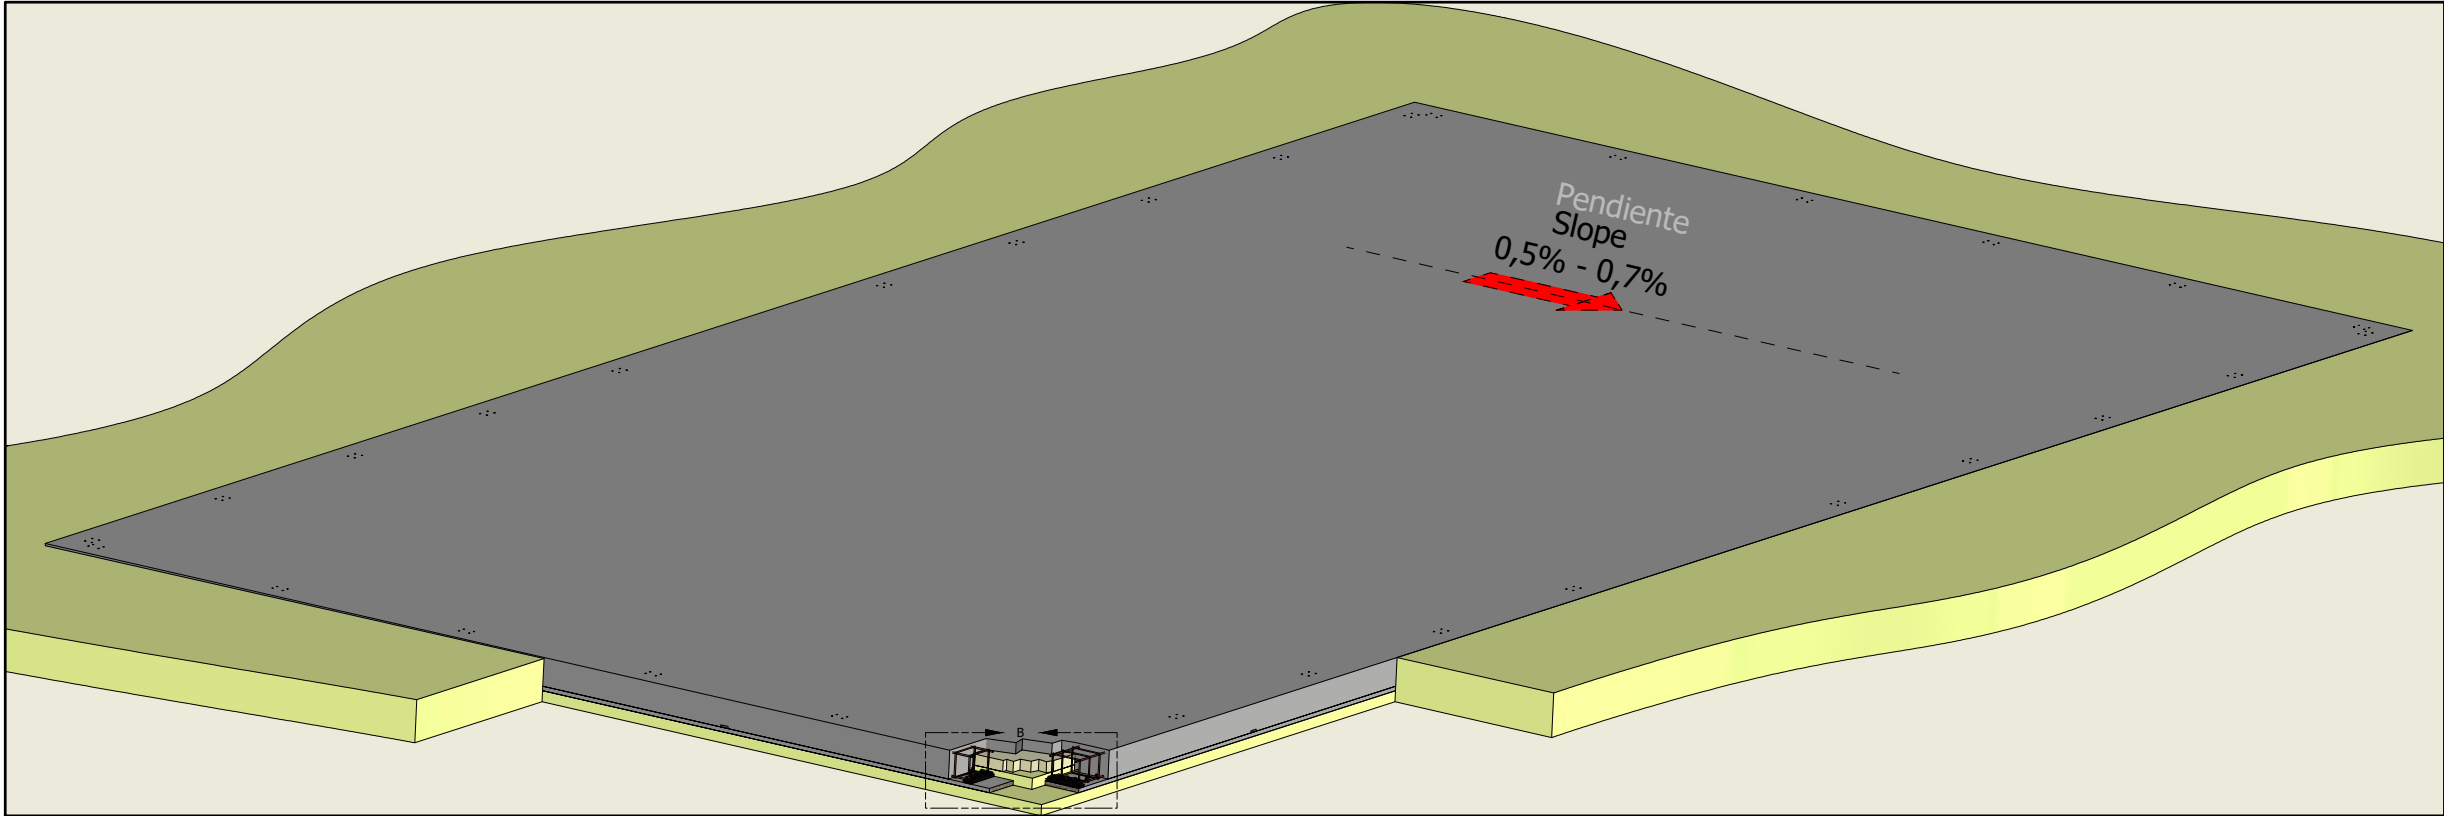

DETAIL B SCALA 1/5
DETALLE B ESCALA 1/5

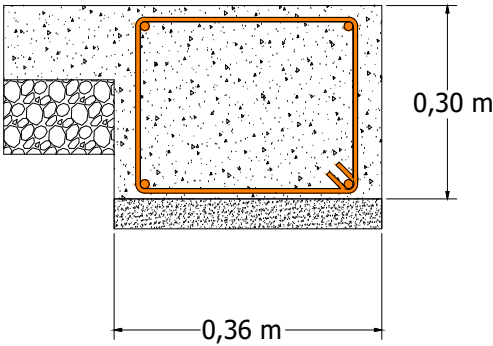

SOLERA LAYERS		CAPAS DE SOLERA
REF	DESCRIPTION	DESCRIPCION
1	GROUND	SUELO
2	CLEANING CONCRETE H100	HORMIGÓN DE LIMPIEZA H100
3	CONCRETE HA25	HORMIGÓN HA25
4	GRAVEL	GRAVA
5	Steel B-400 ø 12 mm	ARMADURA B-400 ø 12 mm
6	Steel B-400 ø 6 mm.	ARMADURA B-400 ø 6 mm



TYPE OF COURT:
TIPO DE PISTA:

VISION STEEL

PLAN OF:
PLANO DE:

SOLERA

SCALE:
ESCALE:

S/E

SIZE:
Nº PLANO:

5