



ERIGO PASSIVHAUS LTD.
Seldom Seen
2A Woodland Road
Patney
Devizes
SN10 3RD
Tel: 07725 444723

North Barn Allenmead Farm

Patney, Devizes, Wiltshire, SN10 3RG

Document Date:
6 March 2026

Document Phase:
Planning Approval

Rev.	Date	Remark


Proposed Site
Plan &
Landscaping

A1.3

Scale: 1:100 @ A1



PREVAILING
WIND
DIRECTION

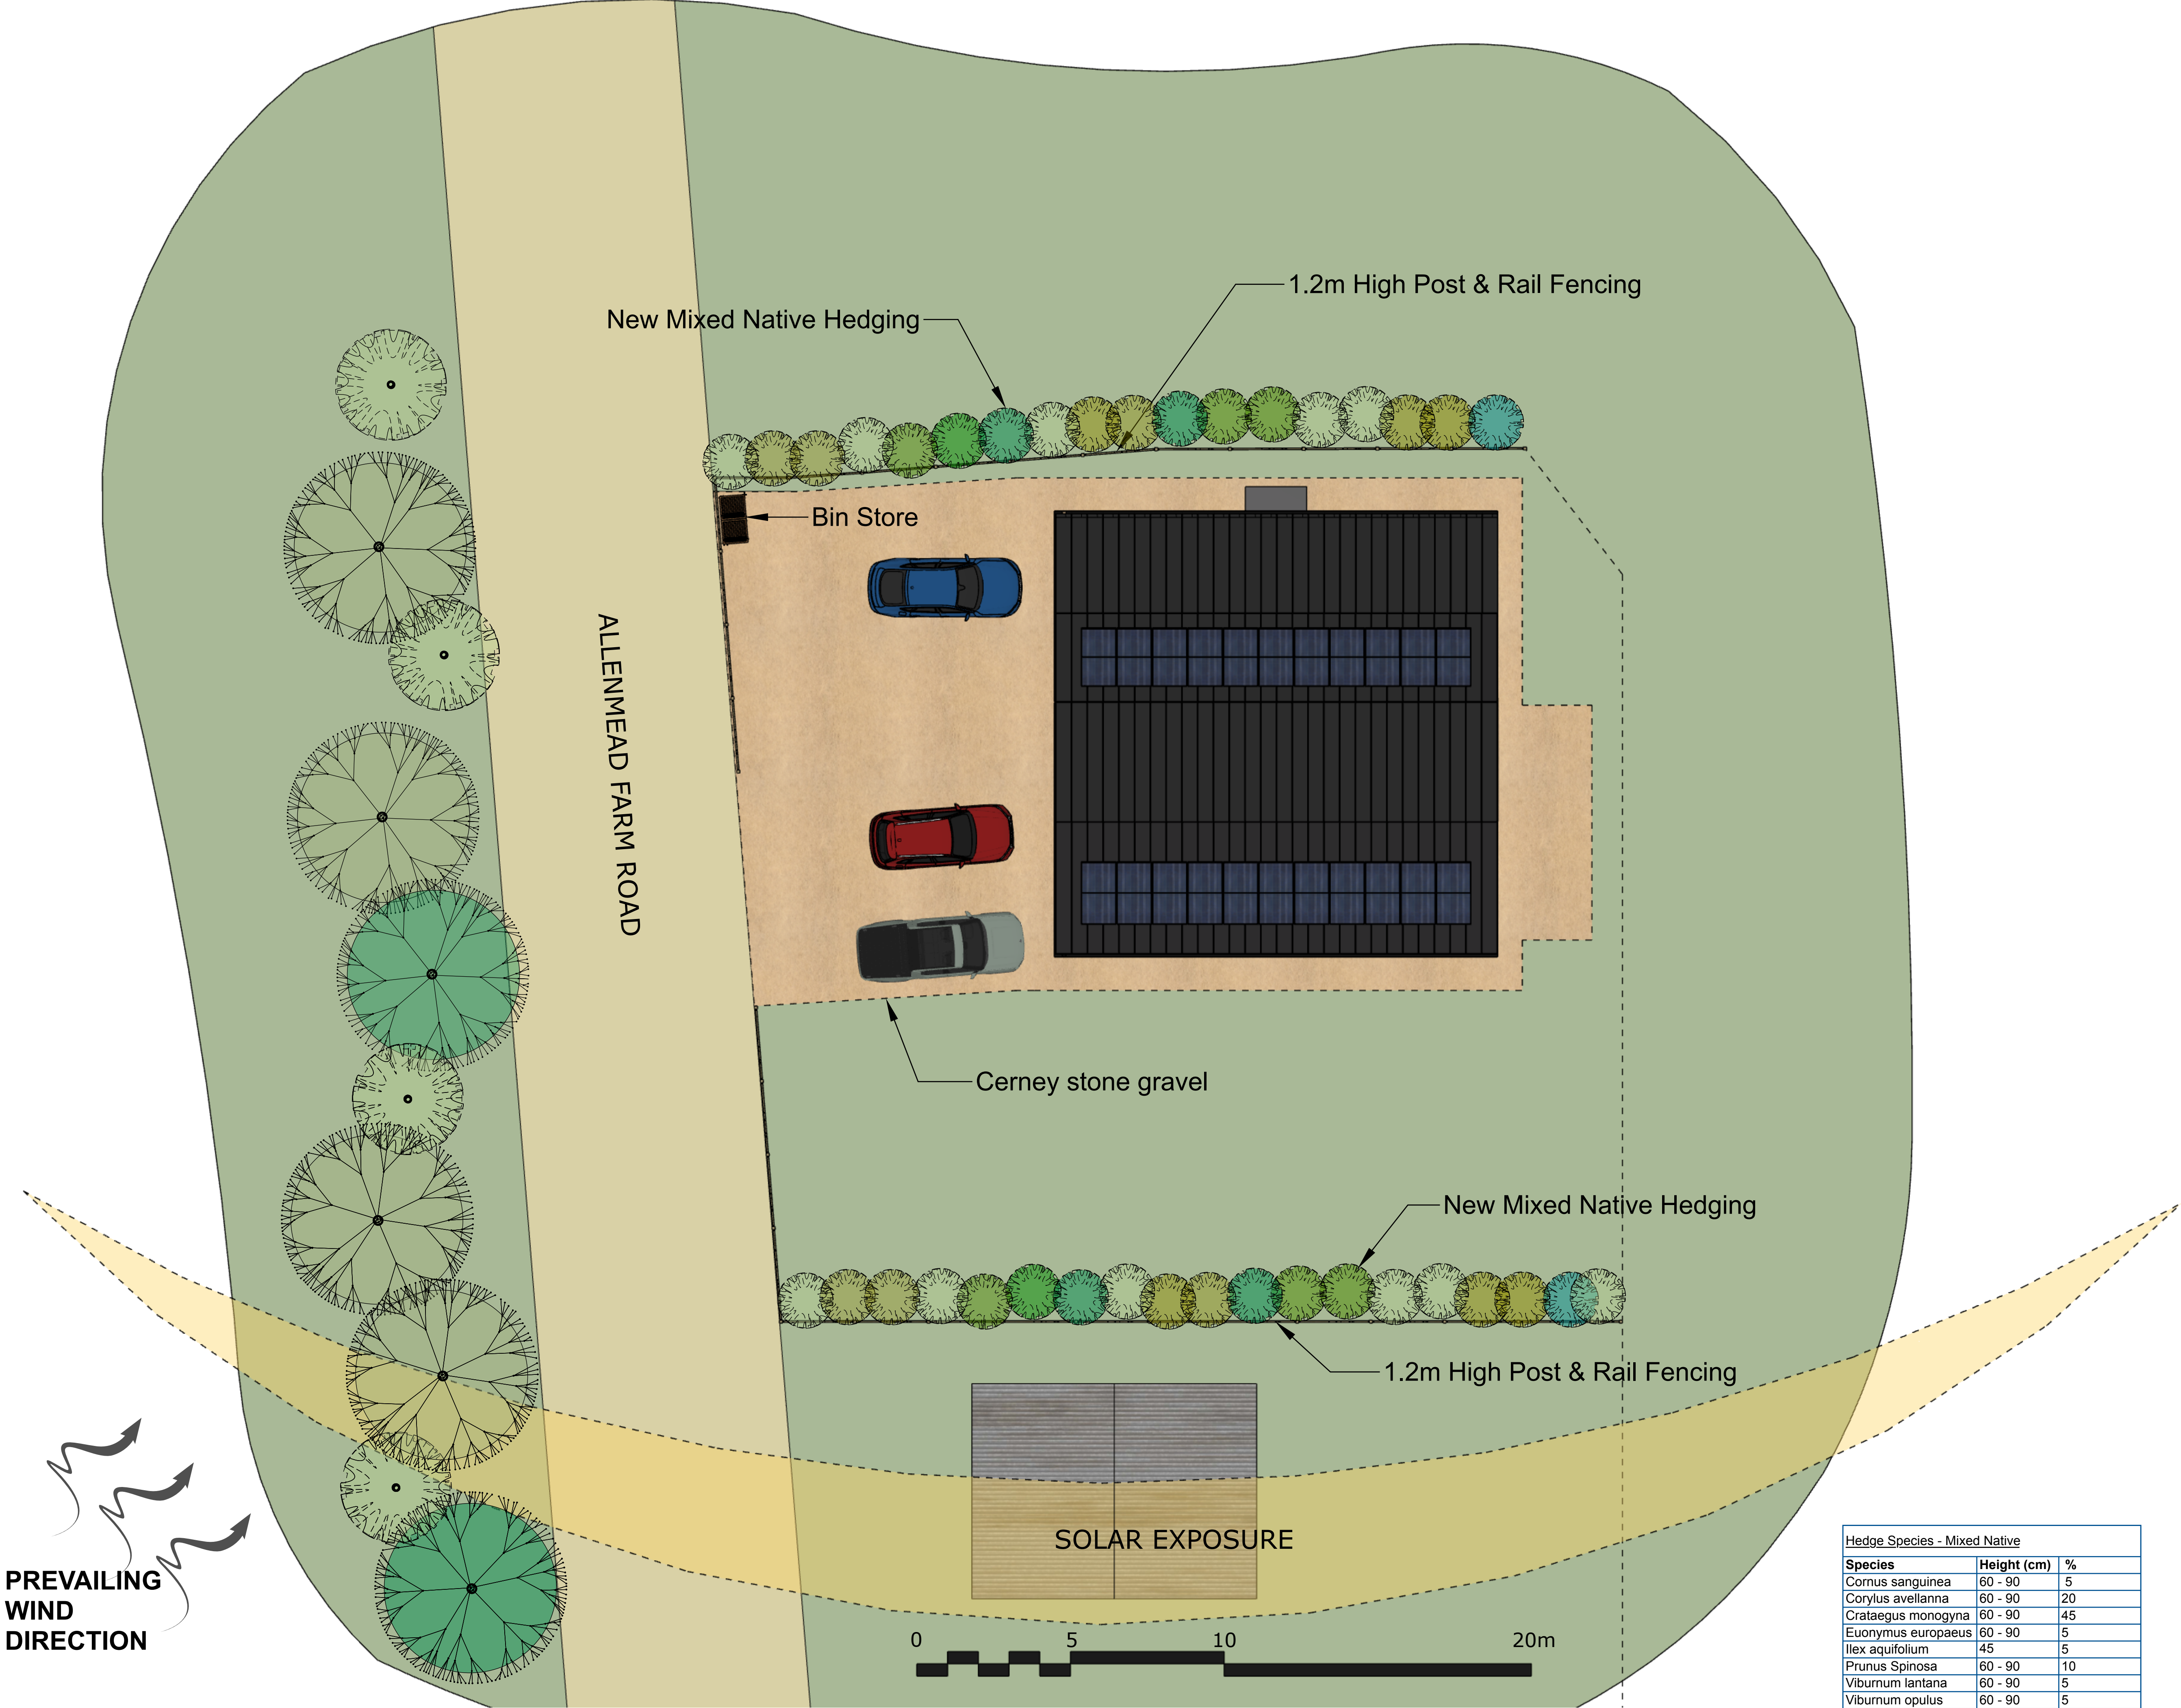

Hedge Species - Mixed Native		
Species	Height (cm)	%
Cornus sanguinea	60 - 90	5
Corylus avellanna	60 - 90	20
Crataegus monogyna	60 - 90	45
Euonymus europaeus	60 - 90	5
Ilex aquifolium	45	5
Prunus Spinosa	60 - 90	10
Viburnum lantana	60 - 90	5
Viburnum opulus	60 - 90	5