



Spirafix Anchor

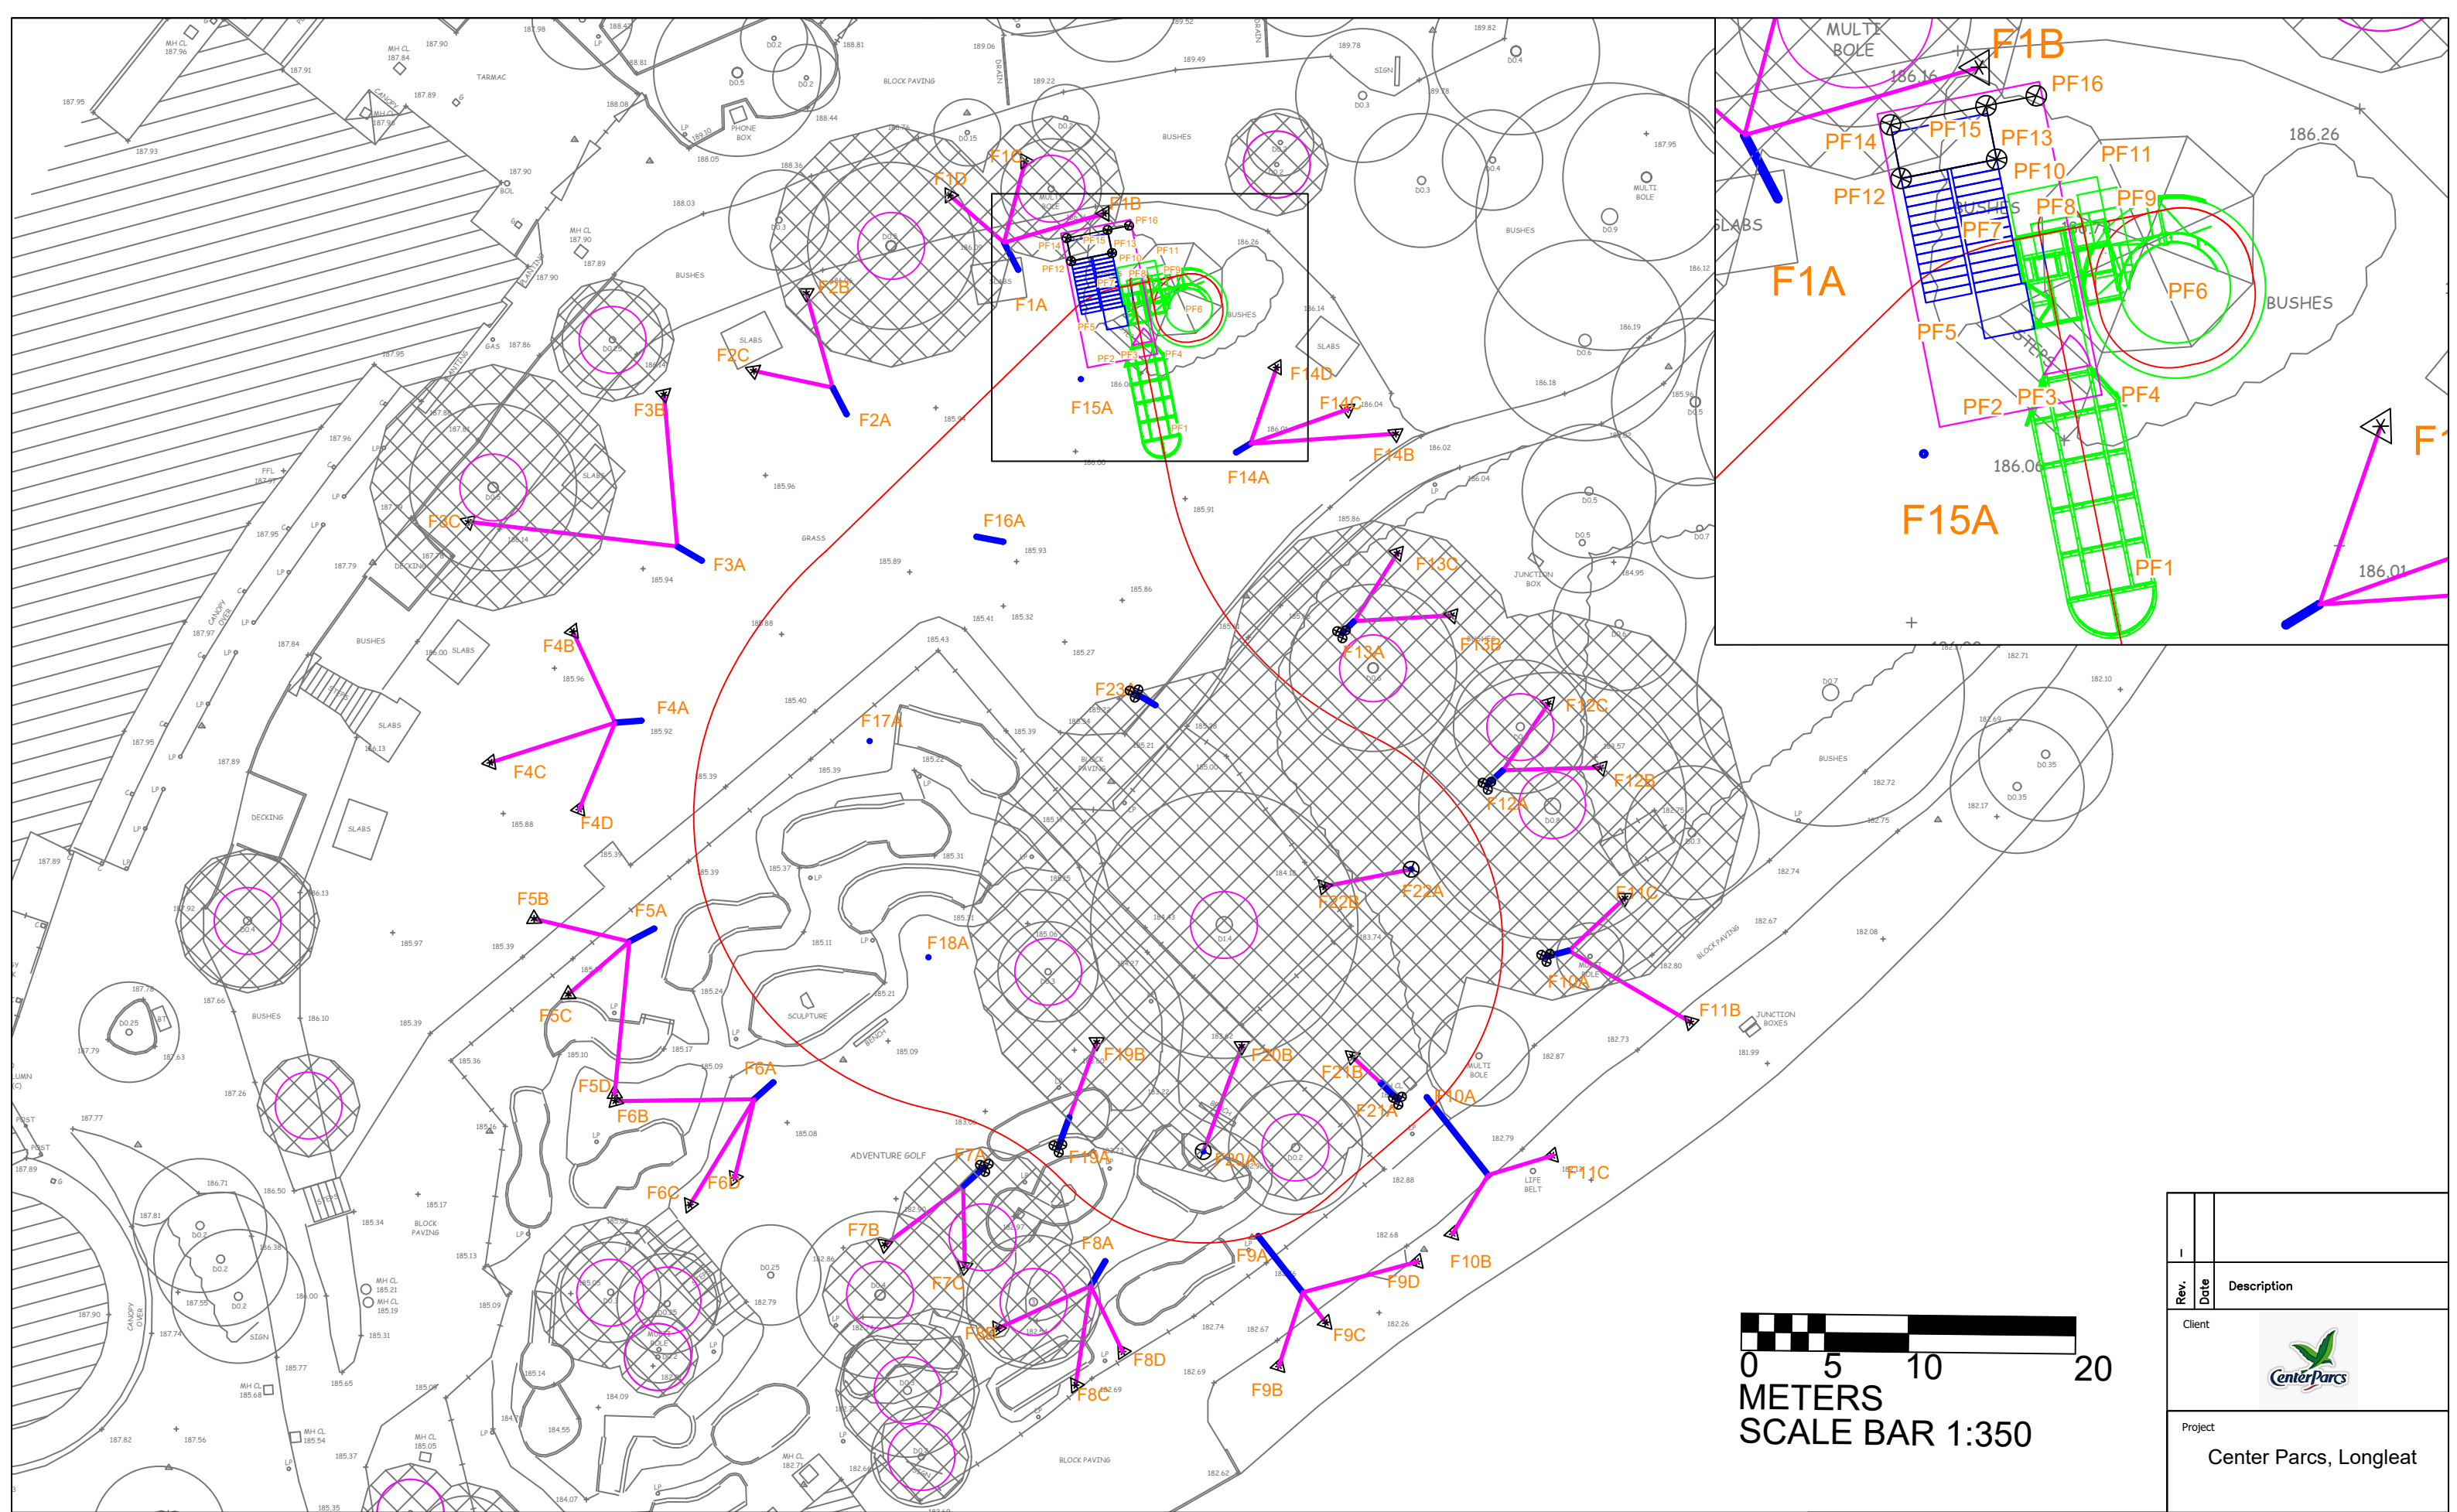

Vulcan Anchor

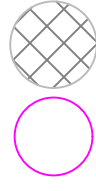

Root Protection Area



2m Radius from center of tree



Track



Platform



ZipZag Mast



ZipZag Backstay



I		
Rev.	Date	Description
Client		
		
Project		
Center Parcs, Longleat		
Drawing Title		
ZipZag Spirafix and Vulcan Anchor Foundation Locations		
Scale (A3)	Date	
1:350	FEB 2026	
Drawing No.	Rev	
CP04-FO-AN-01	-	
This drawing is copyright and is issued under the condition that it is not to be copied wholly or in part without the consent in writing of ZipZag, contractors to check all dimensions on site, do not scale from the drawing.		