



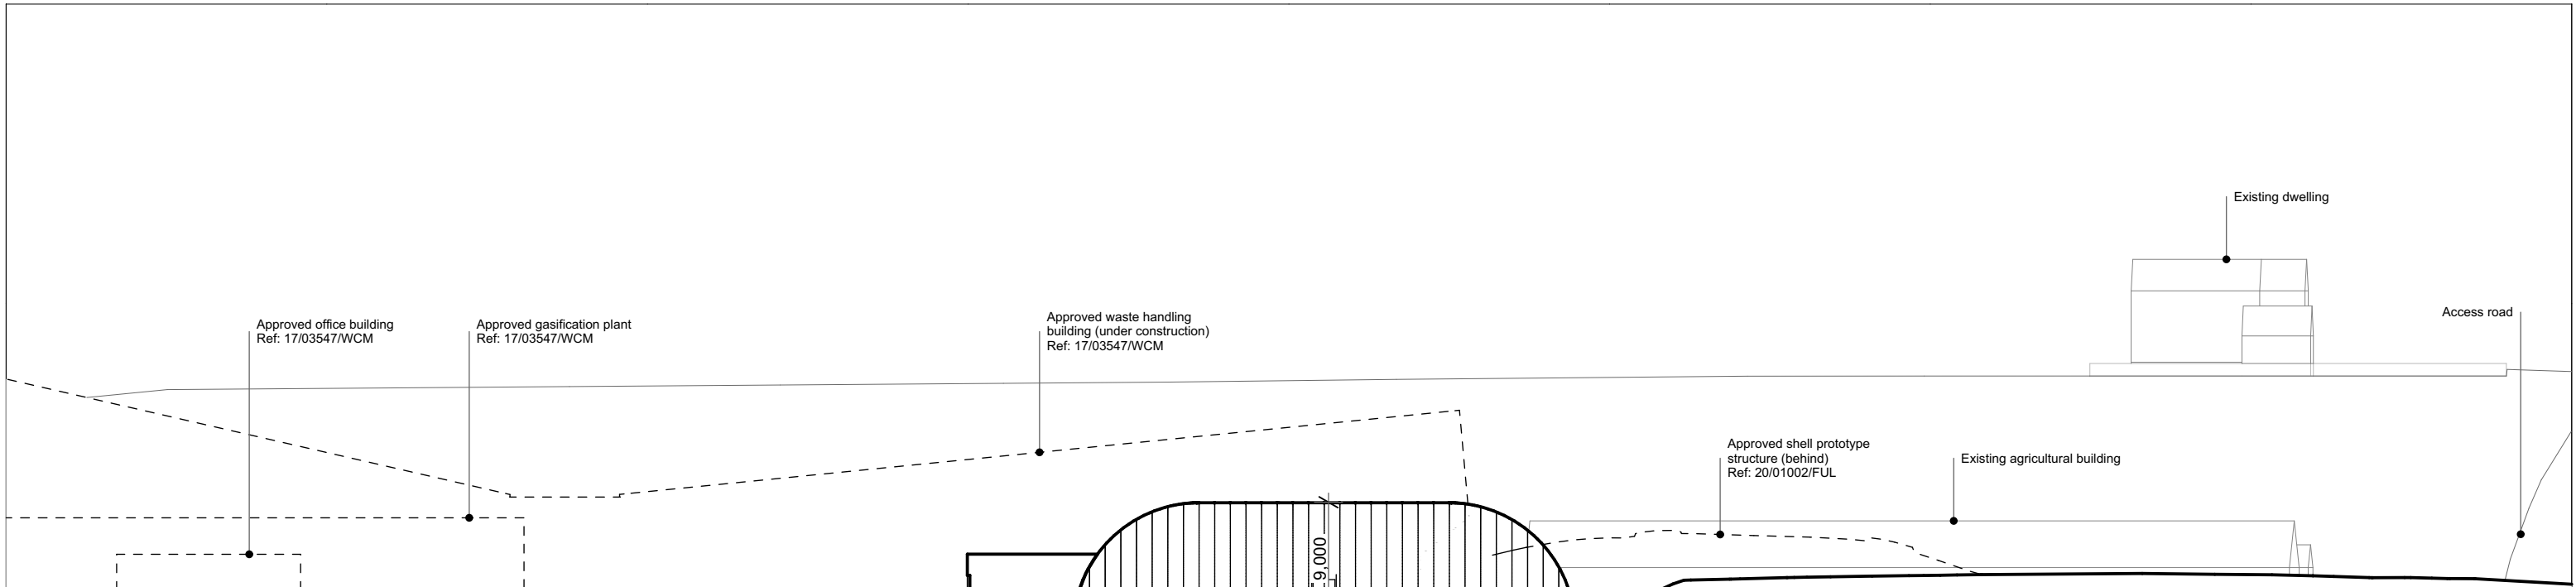

406.P.210.1 Long Section as Proposed

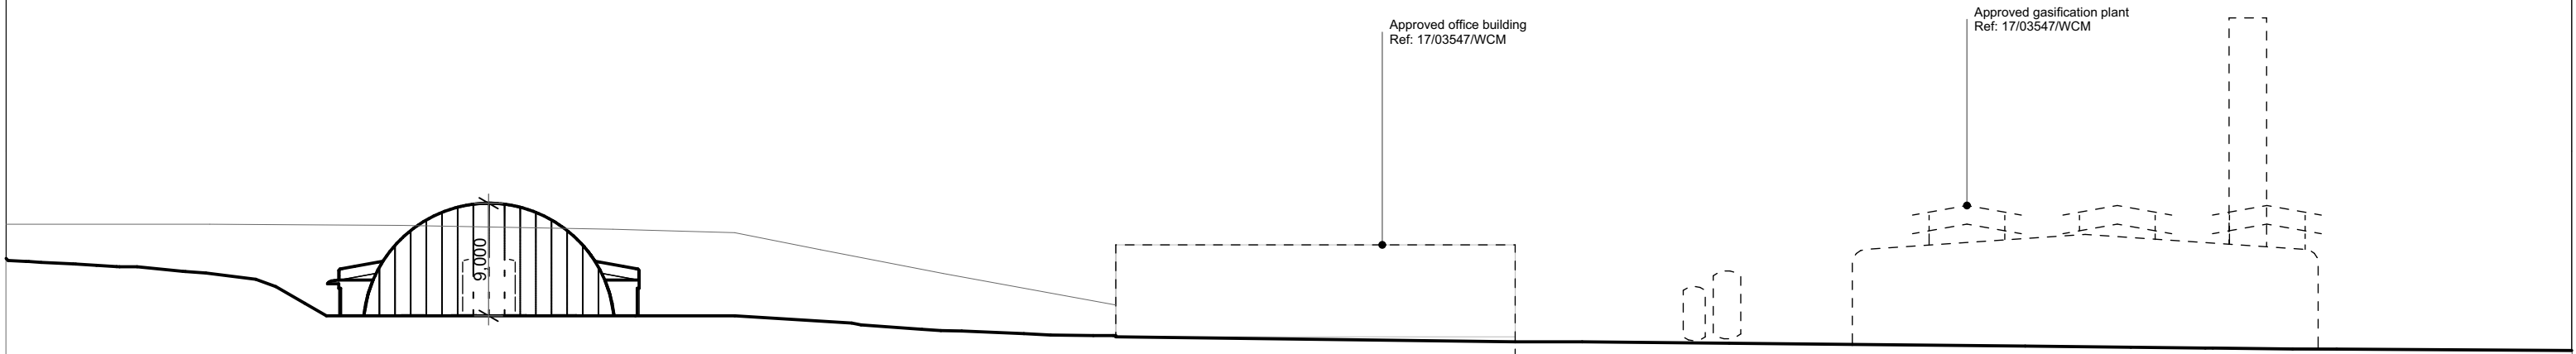

406.P.210.2 Short Section as Proposed