



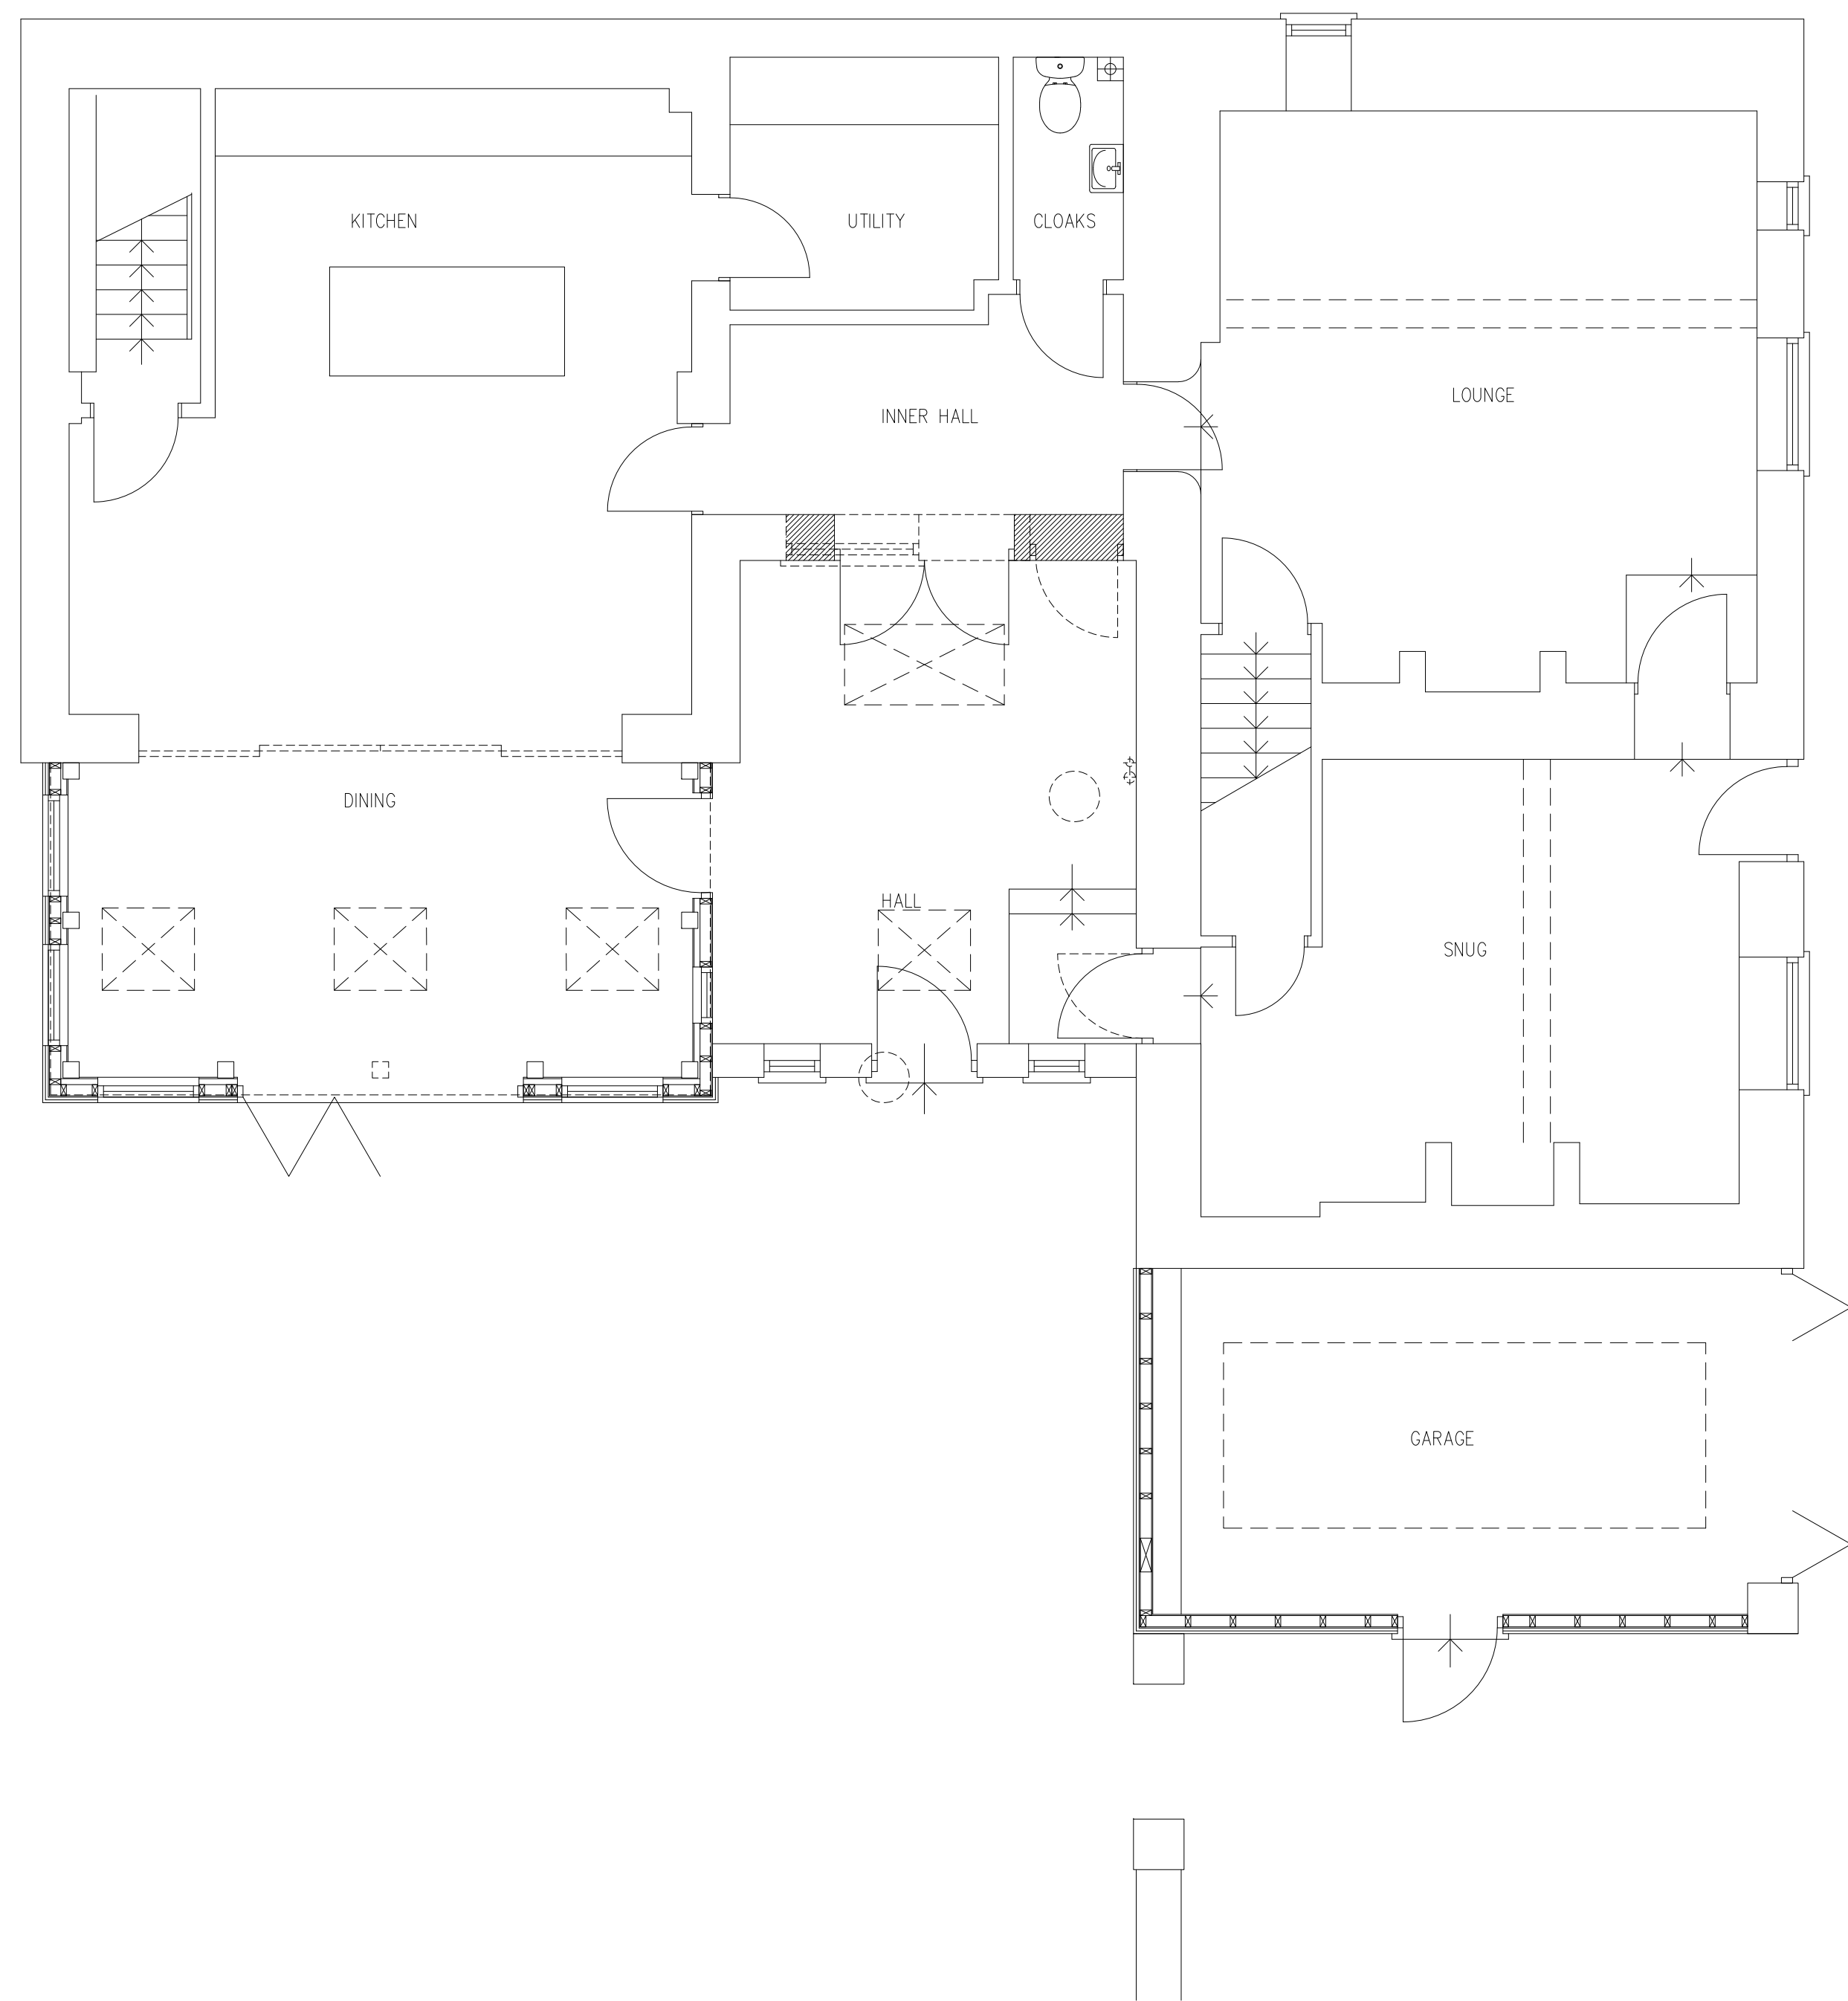

GROUND FLOOR PLAN 1:50

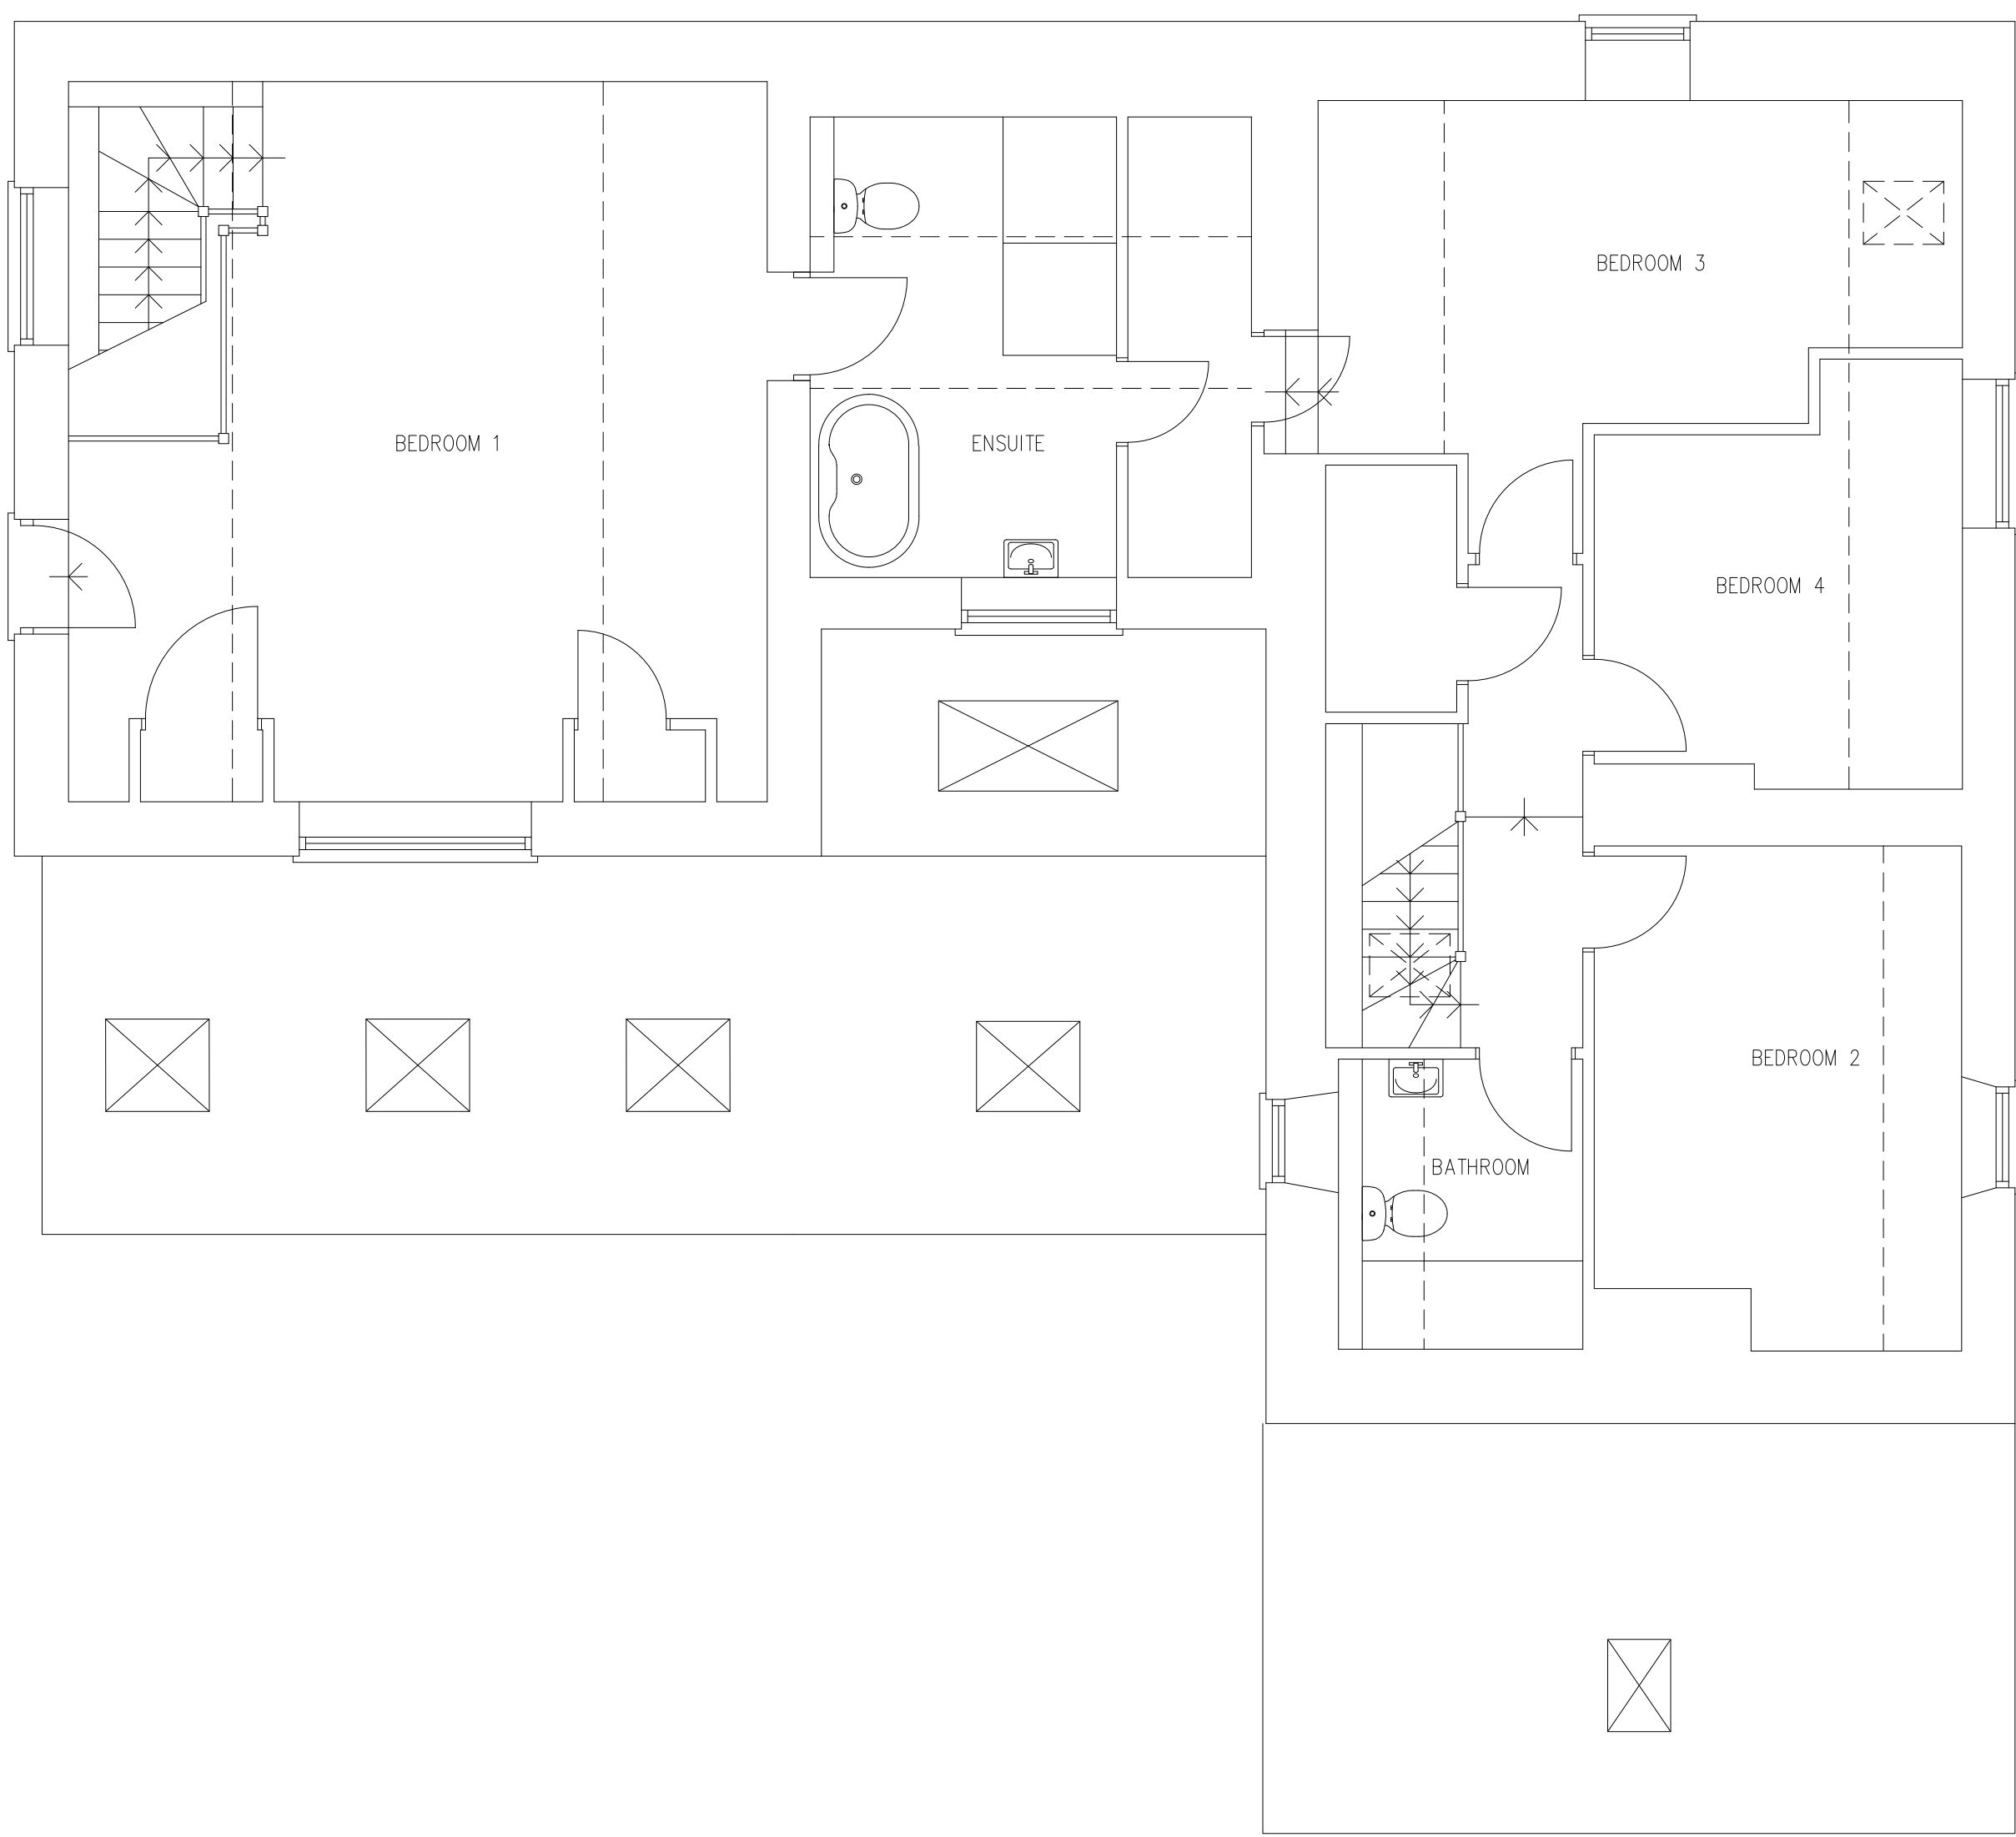

FIRST FLOOR PLAN 1:50



SCHEME
CLIFFSBROOK, MIDDLE COMBE
SALISBURY, WILTSHIRE, SP7 9LX
FOR MR & MRS C SYKES