




\*T1 - Tree in neighbouring property - estimated height 5m

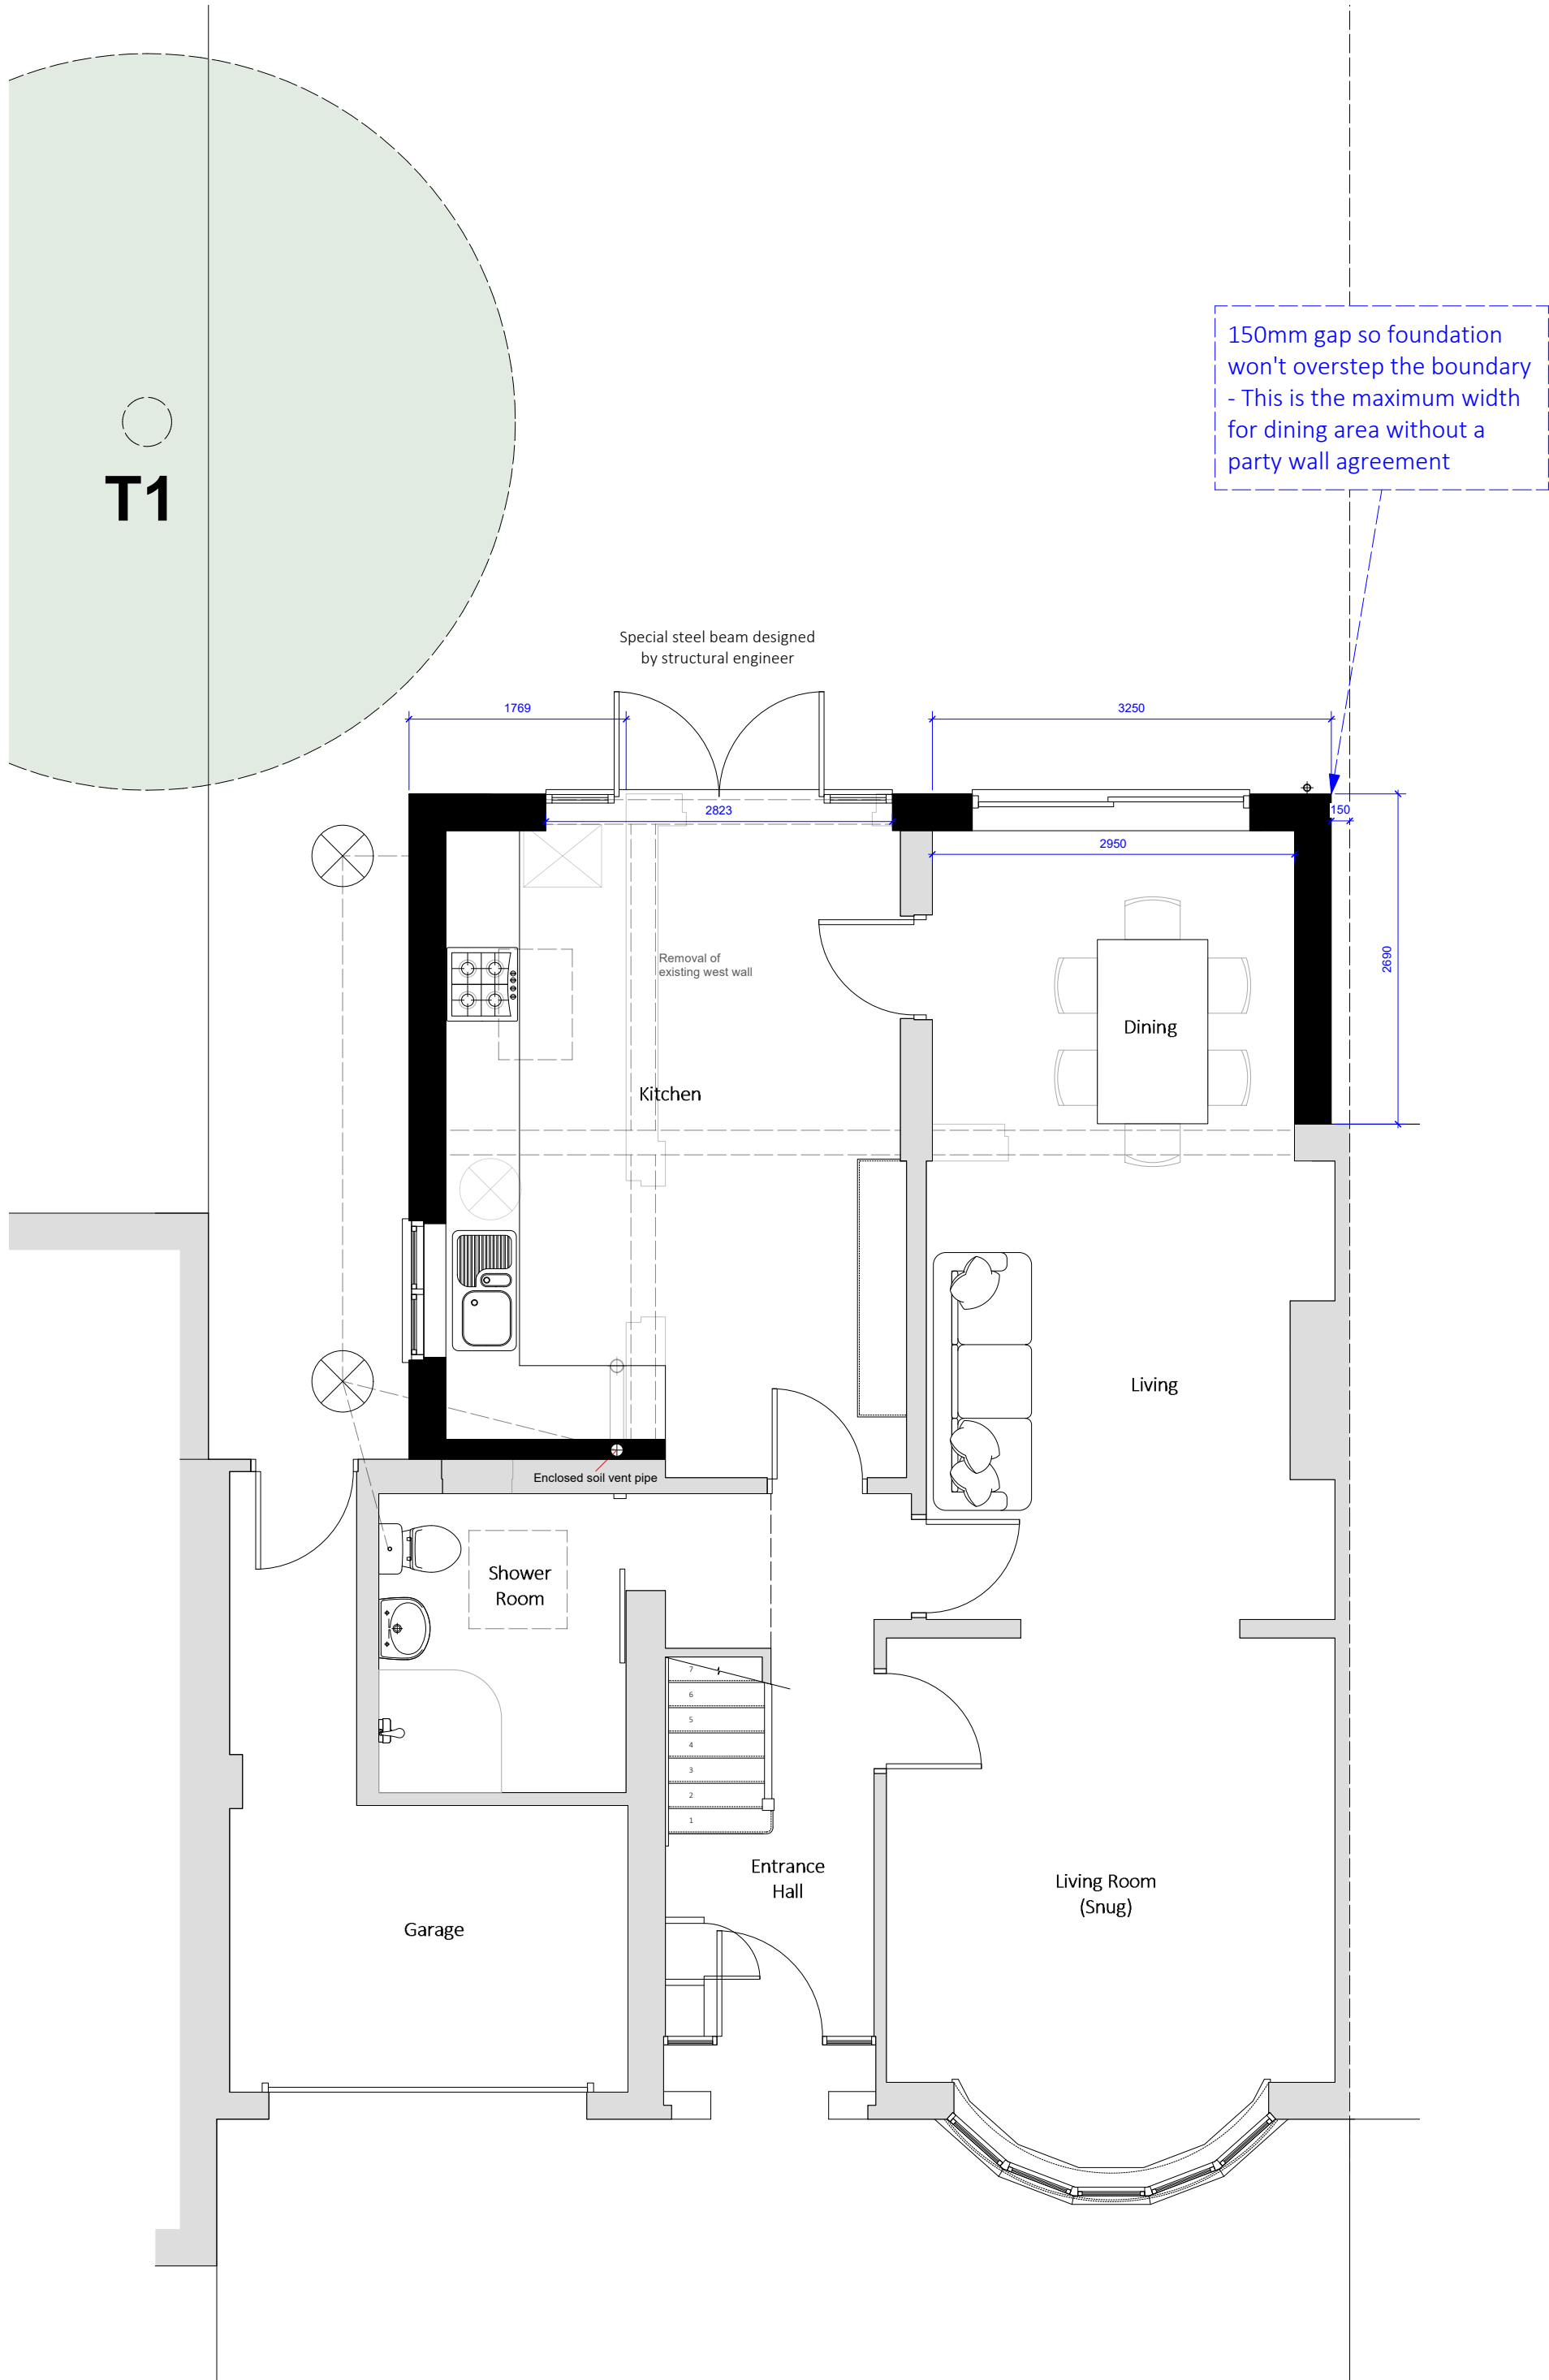

PLN 01 Proposed GF Plan  
1:50

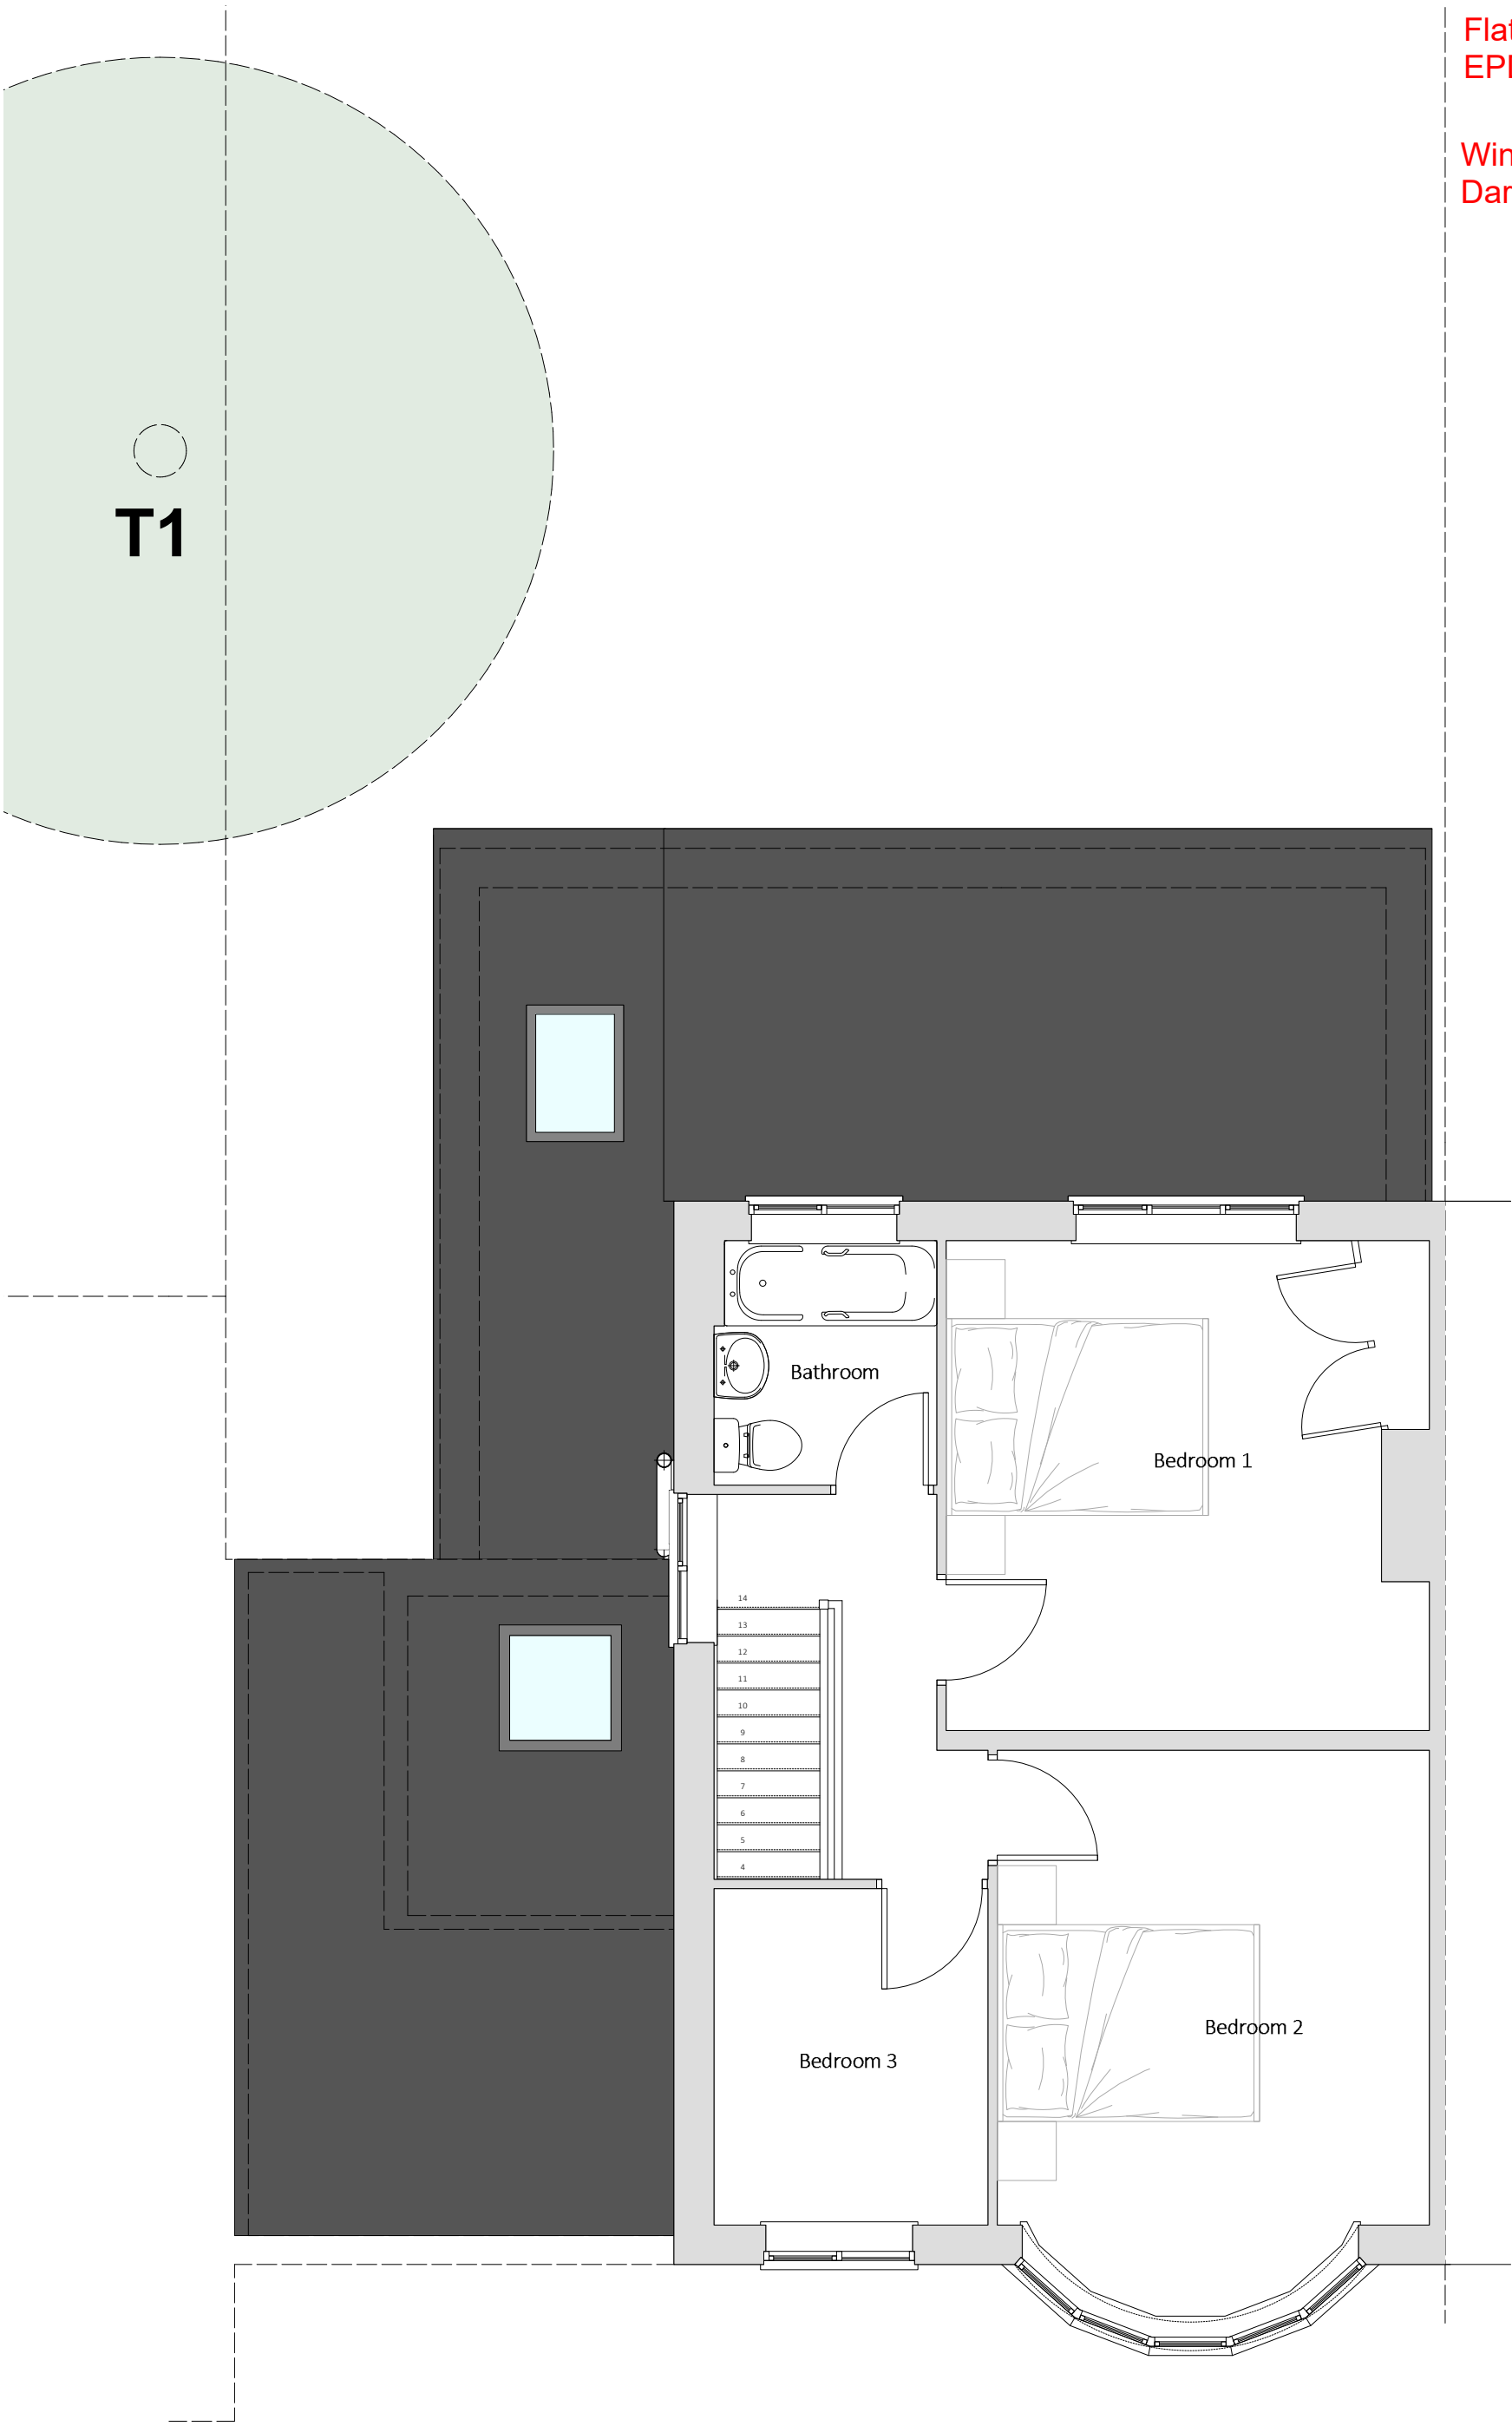


PLN 02 Proposed FF Plan  
1:50

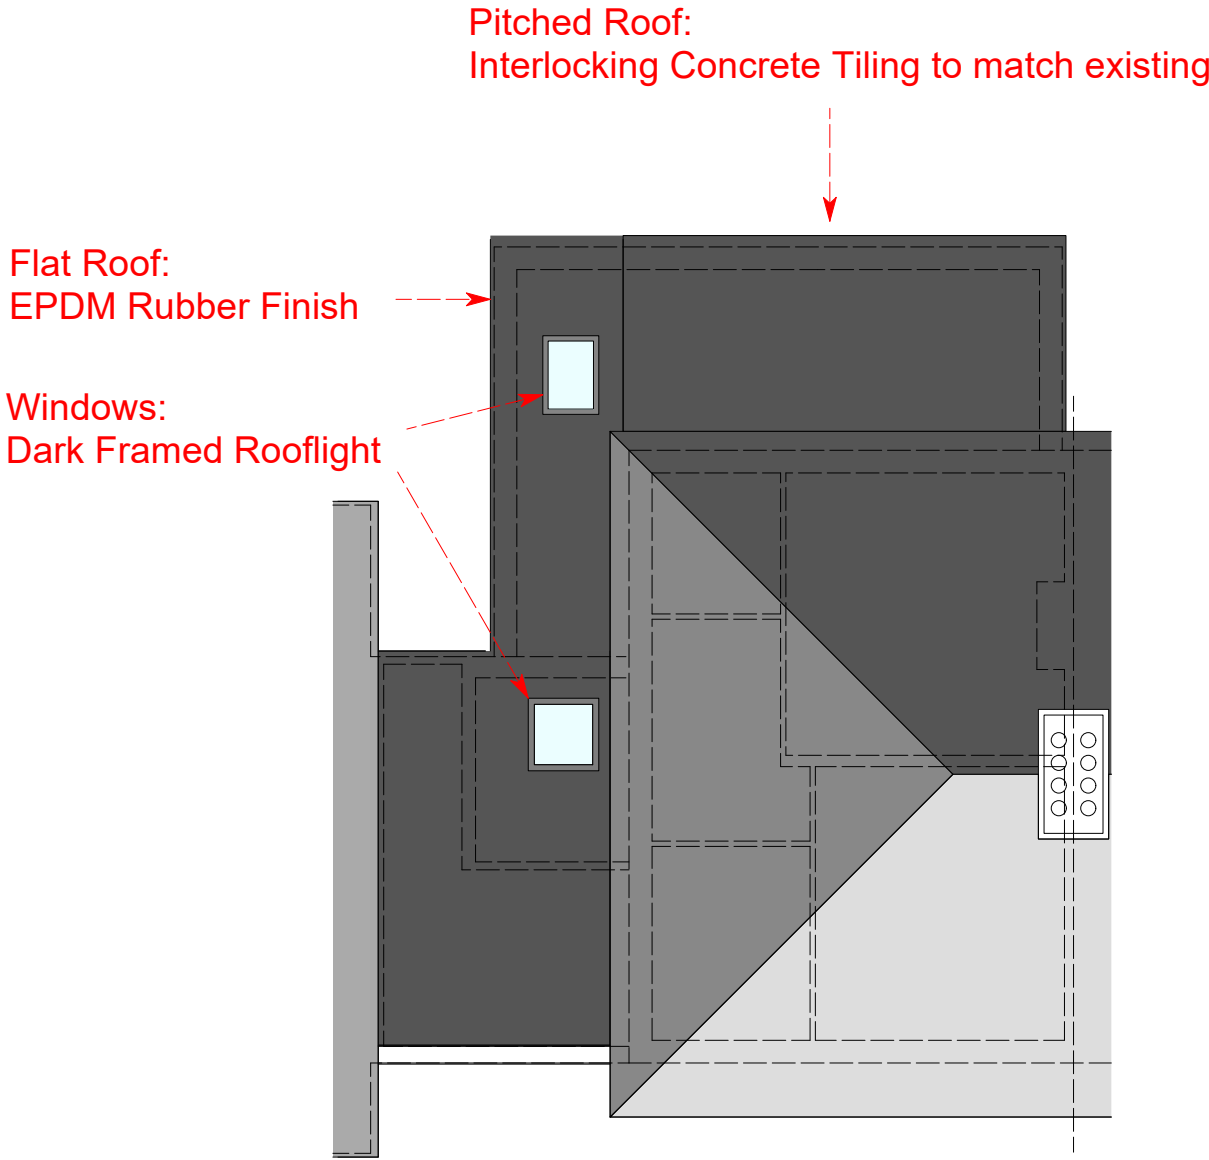


PLN 03 Proposed Roof Plan  
1:100




ELV 01 Proposed S Elevation  
1:100

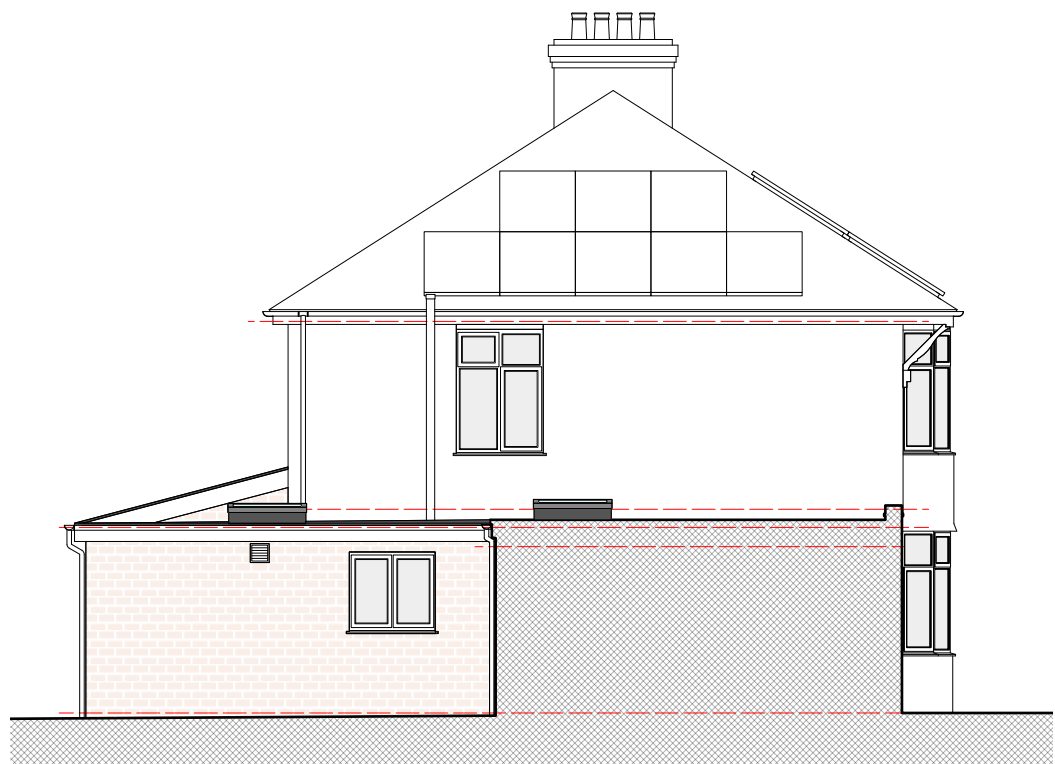

ELV 02 Proposed W Elevation  
1:100

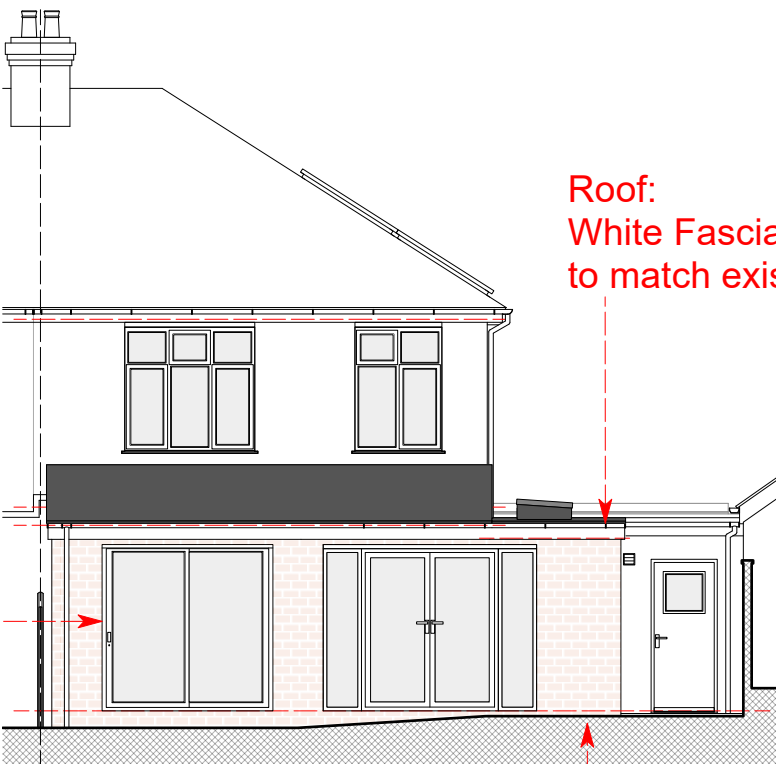

ELV 03 Proposed N Elevation  
1:100

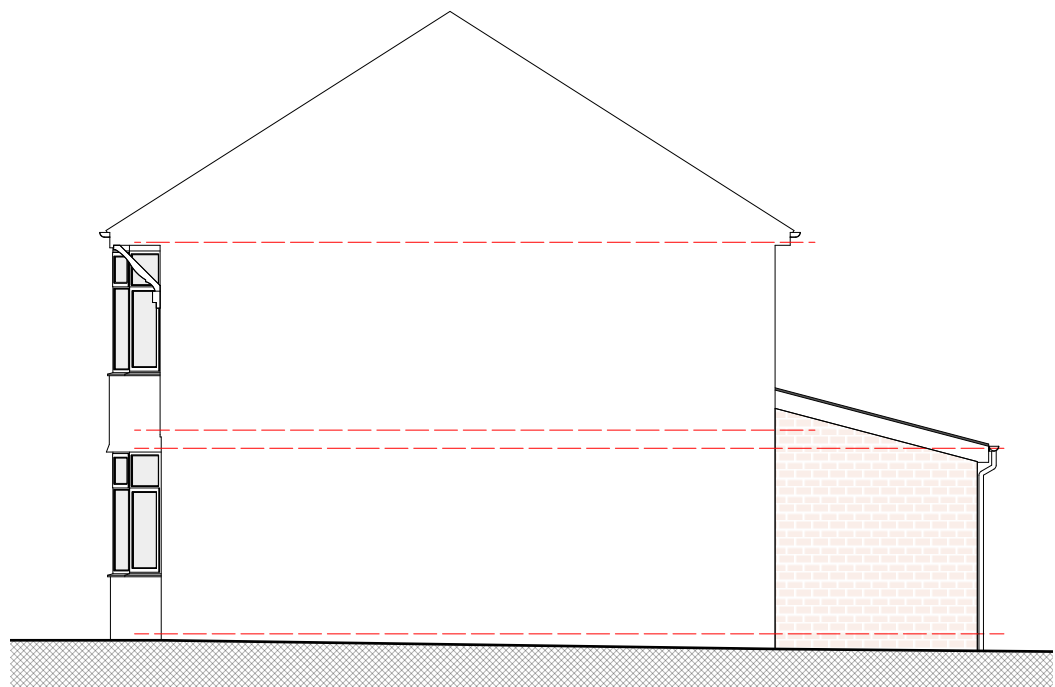

ELV 04 Proposed E Elevation  
1:100

## PLANNING

