
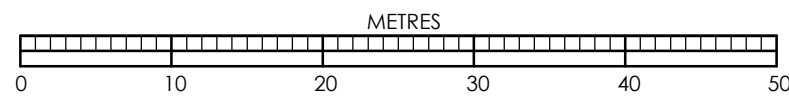
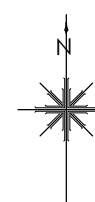


Rev	Dm	Date	Description
-	-	-	-

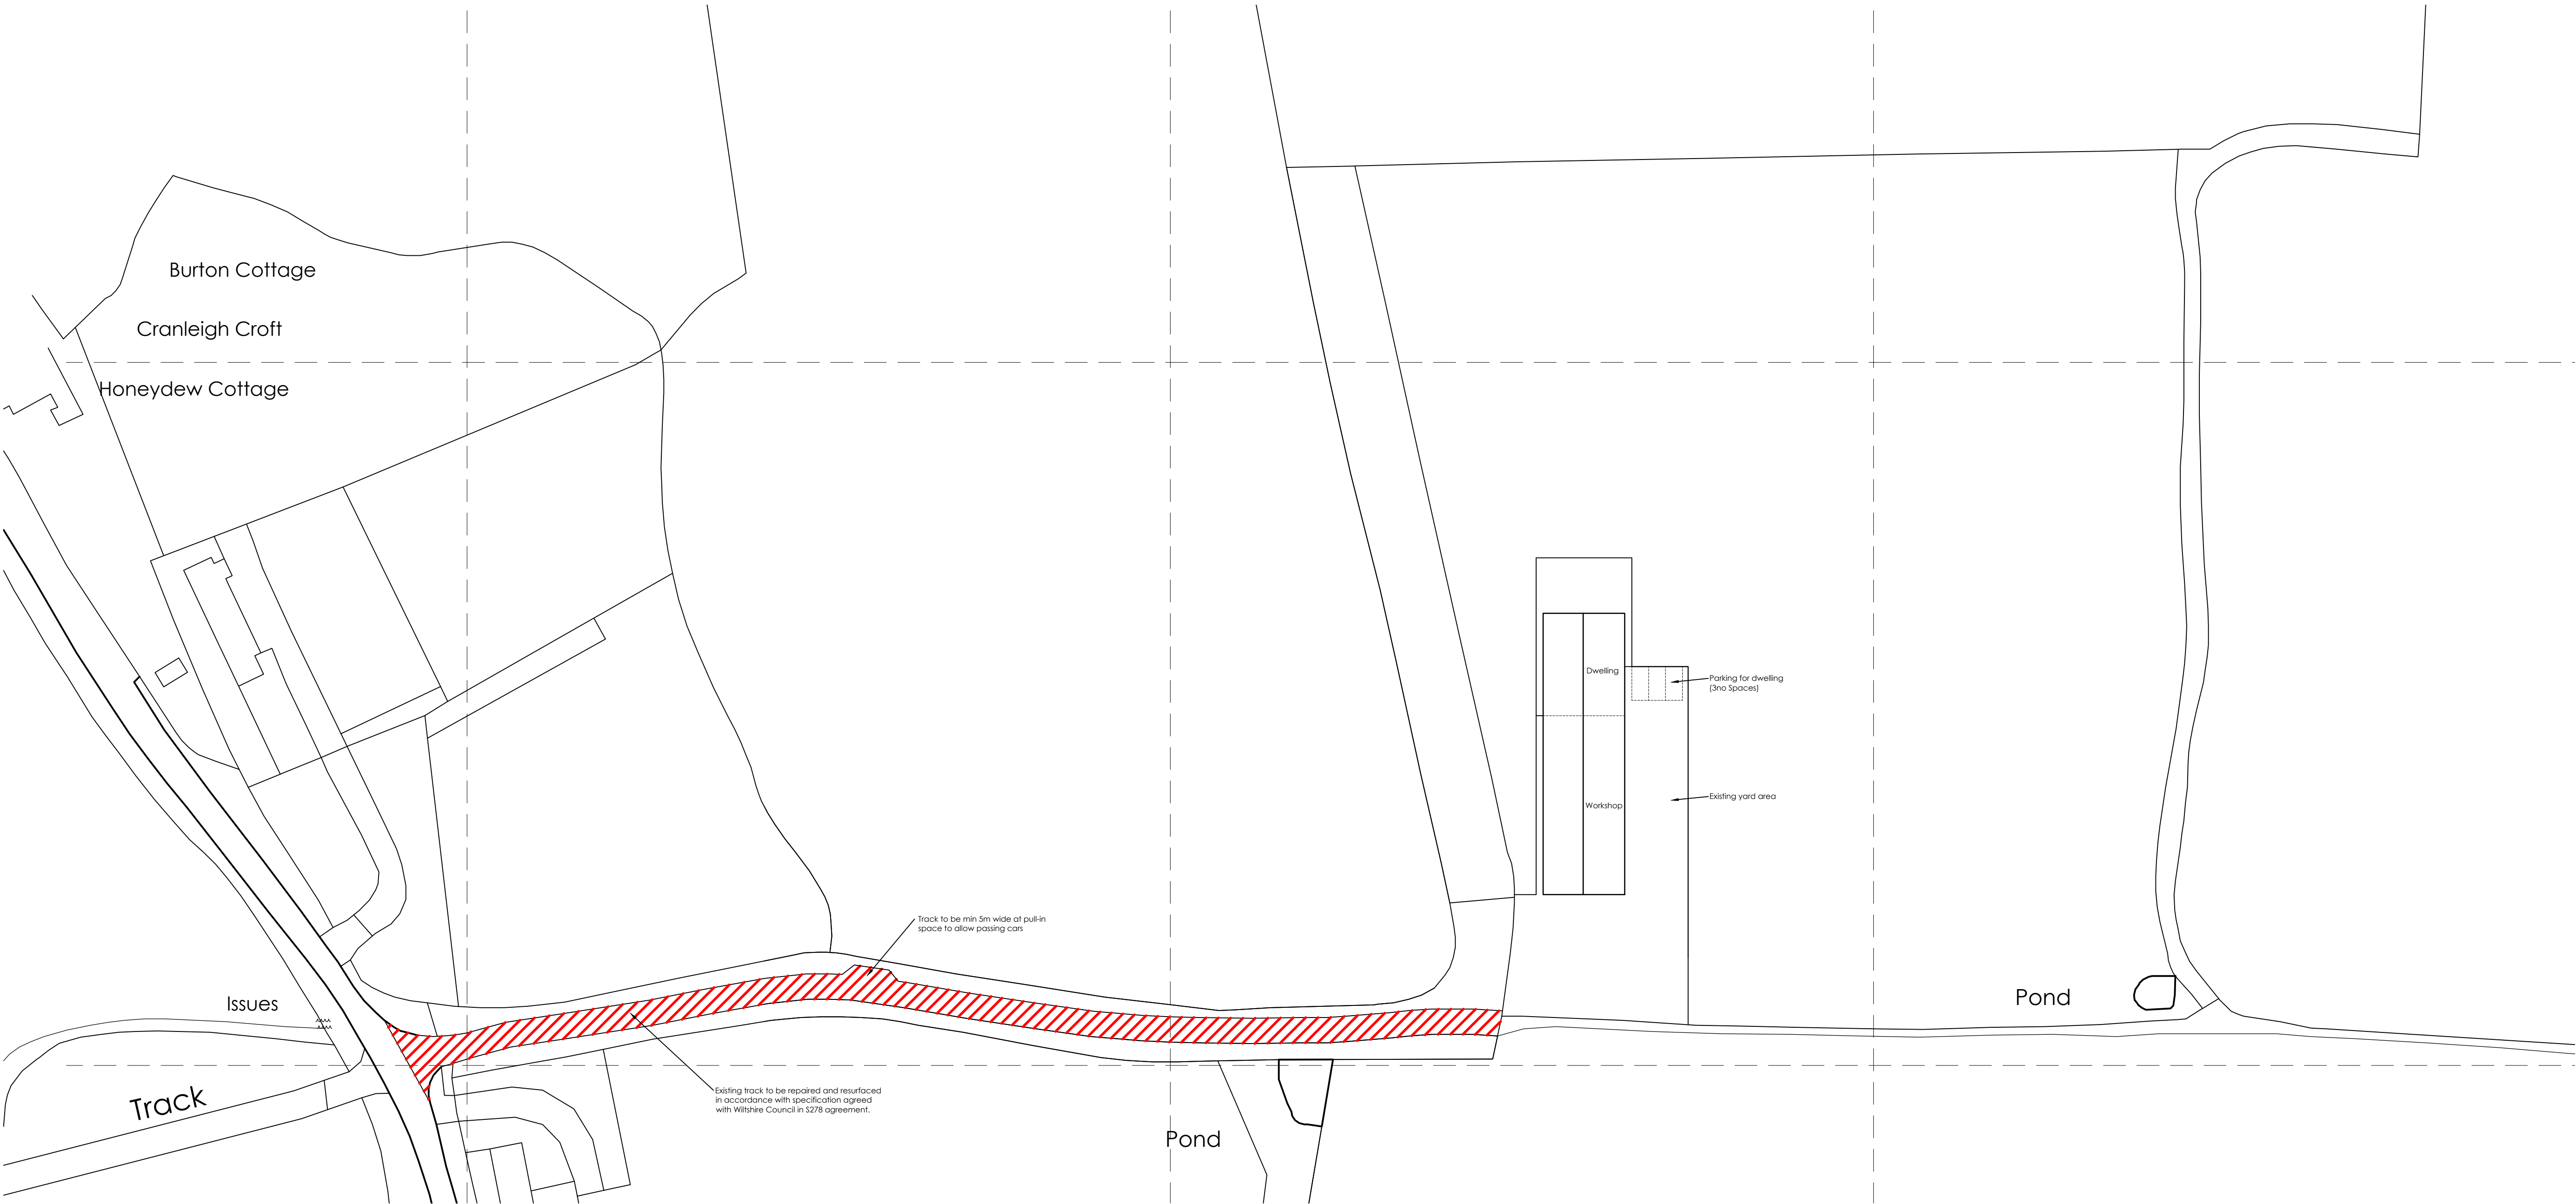

**BRIMBLE
LEA**

Chartered Planning Consultants & Architects

Unit 3, Kingsmead Business Park,
Gillingham, Dorset, SP8 5FB

T (01747) 823232 www.brimblelea.com

PROJECT

Barn at Burton,
Mere,
Warminster,
BA12 6BR

DRAWING

Proposed Block Plan

SCALE

1:500 @ A1

DRAWING ORIGINATOR
DWR

DATE

11.03.26

DRAWING No.

25038-11

REVISION