

HW  
31/01/2026

PROPOSED




SOUTH WEST ELEVATION

EXISTING



SOUTH WEST ELEVATION

PROPOSED

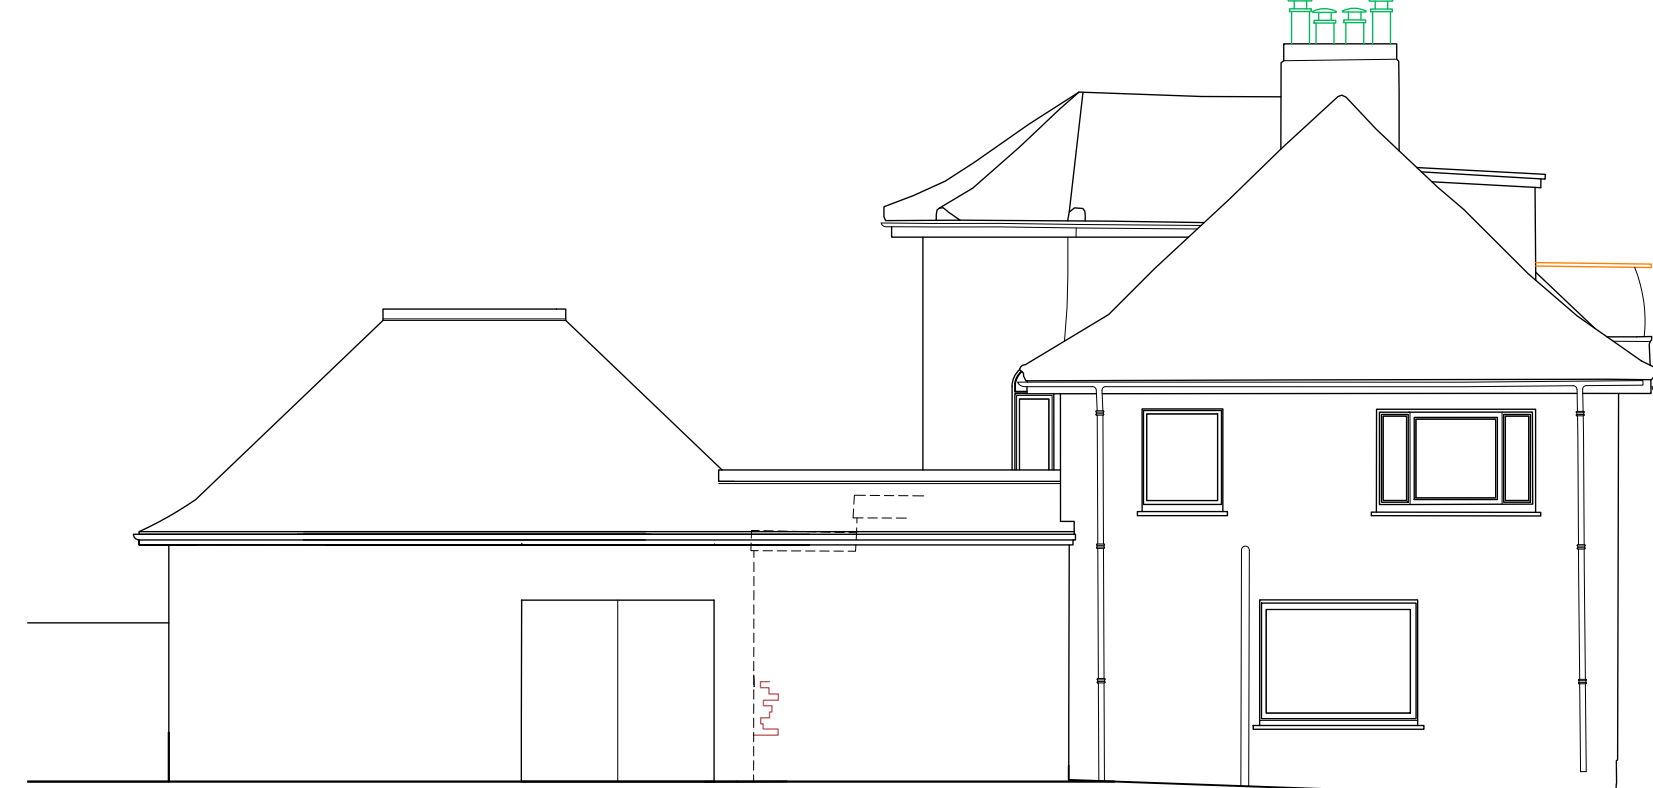


NORTH WEST ELEVATION

EXISTING



NORTH WEST ELEVATION

PROPOSED

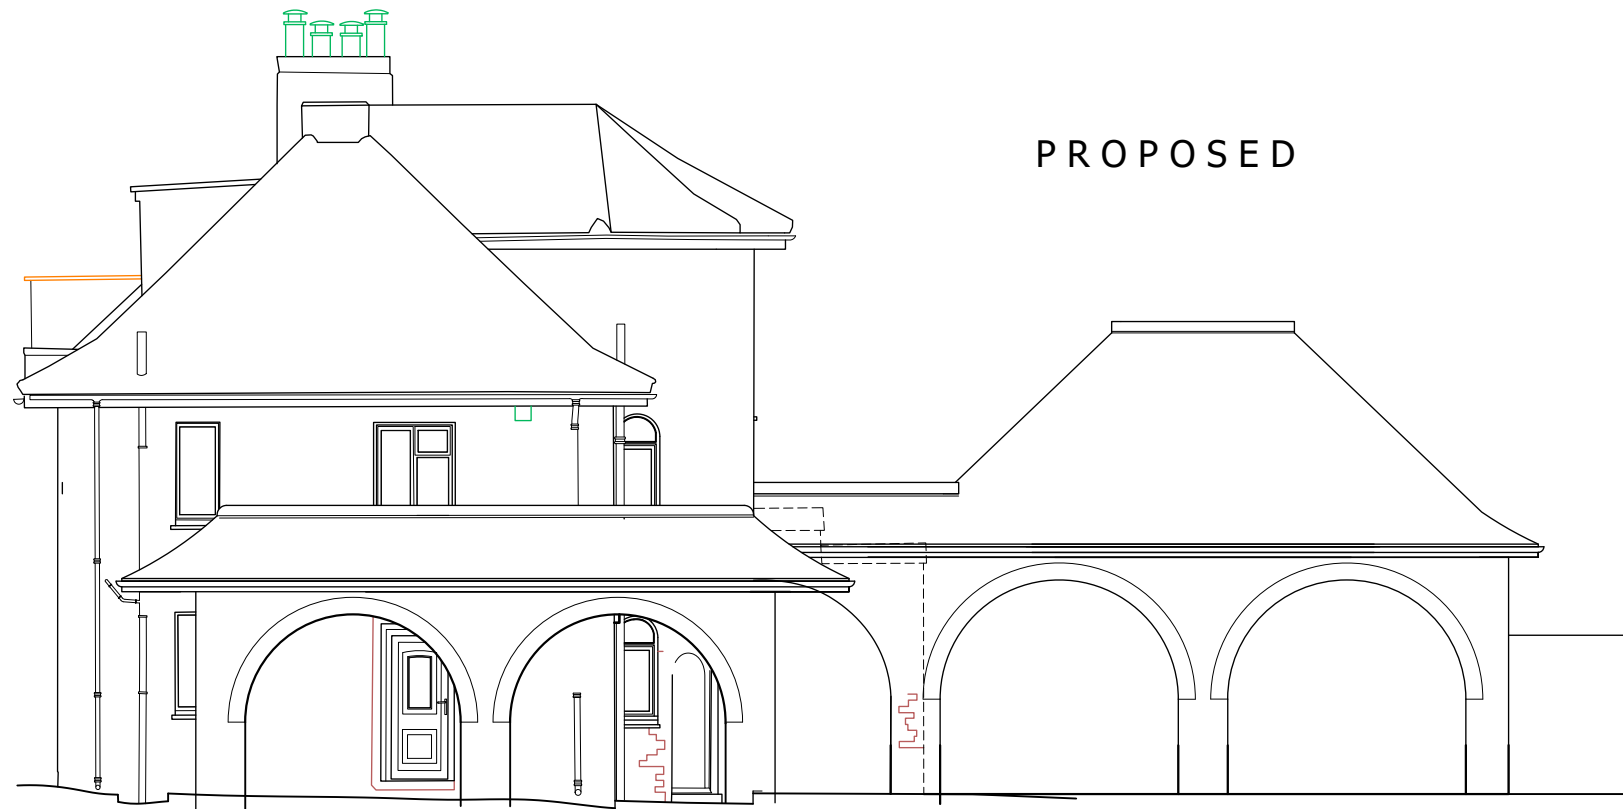


SOUTH EAST ELEVATION

EXISTING




SOUTH EAST ELEVATION

PROPOSED

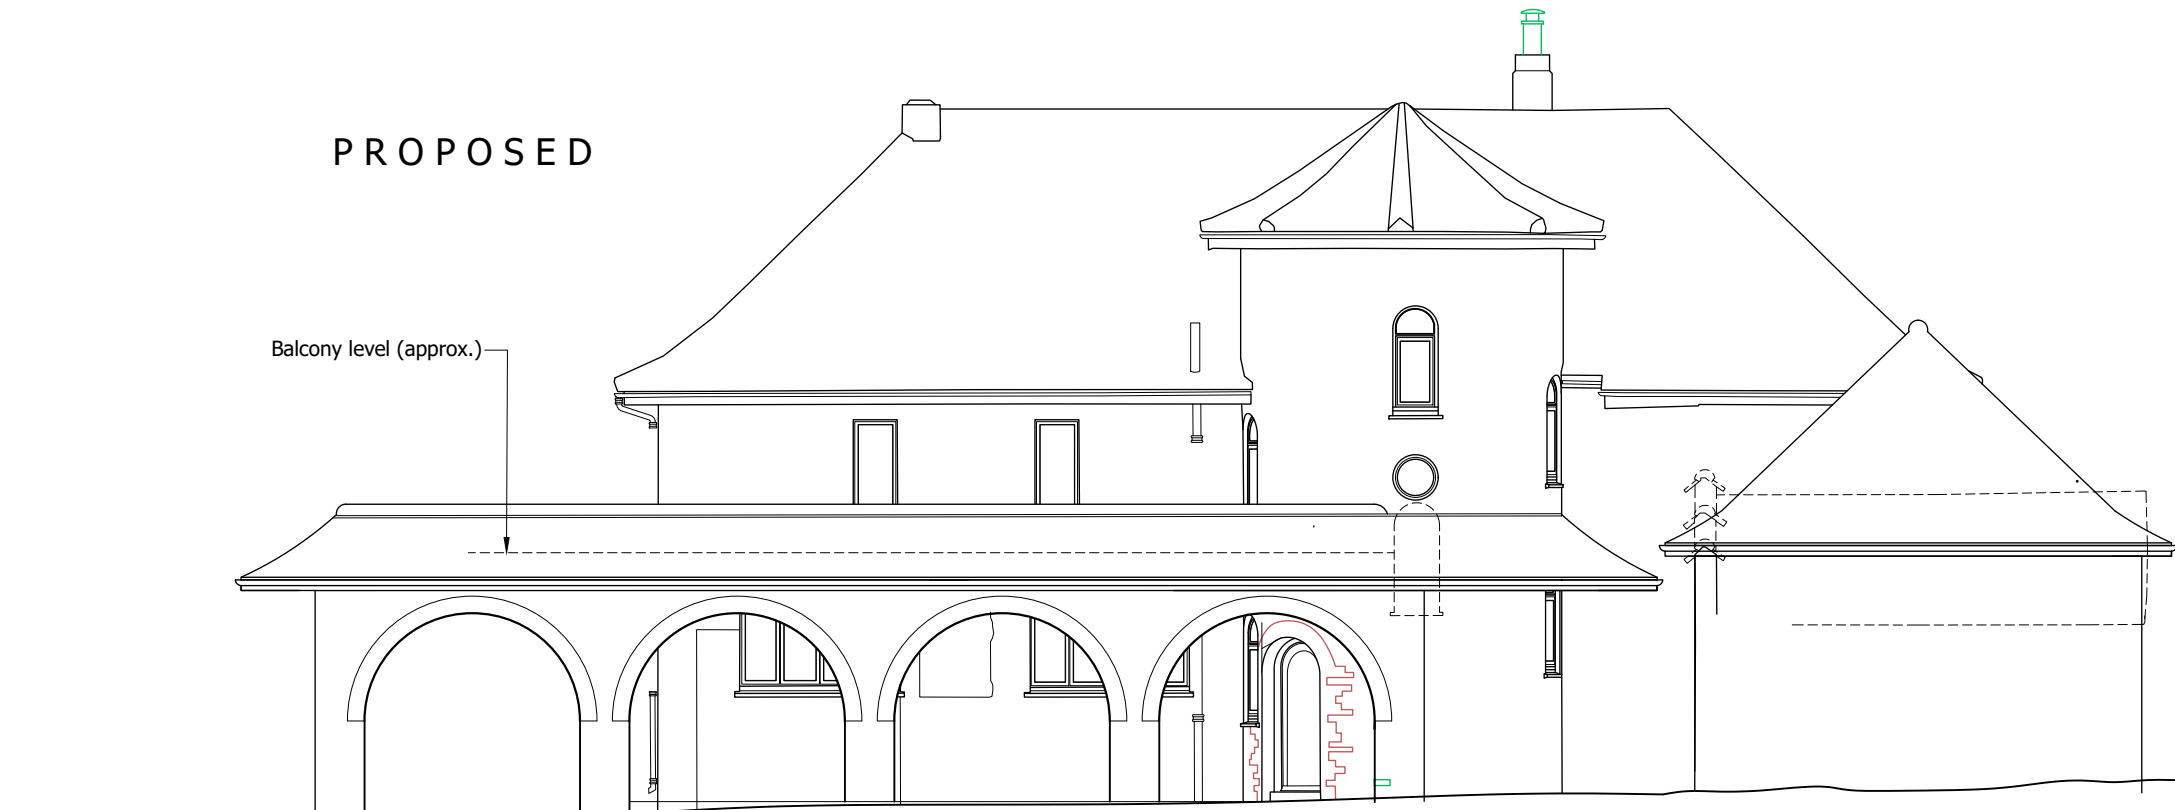


NORTH EAST ELEVATION

EXISTING

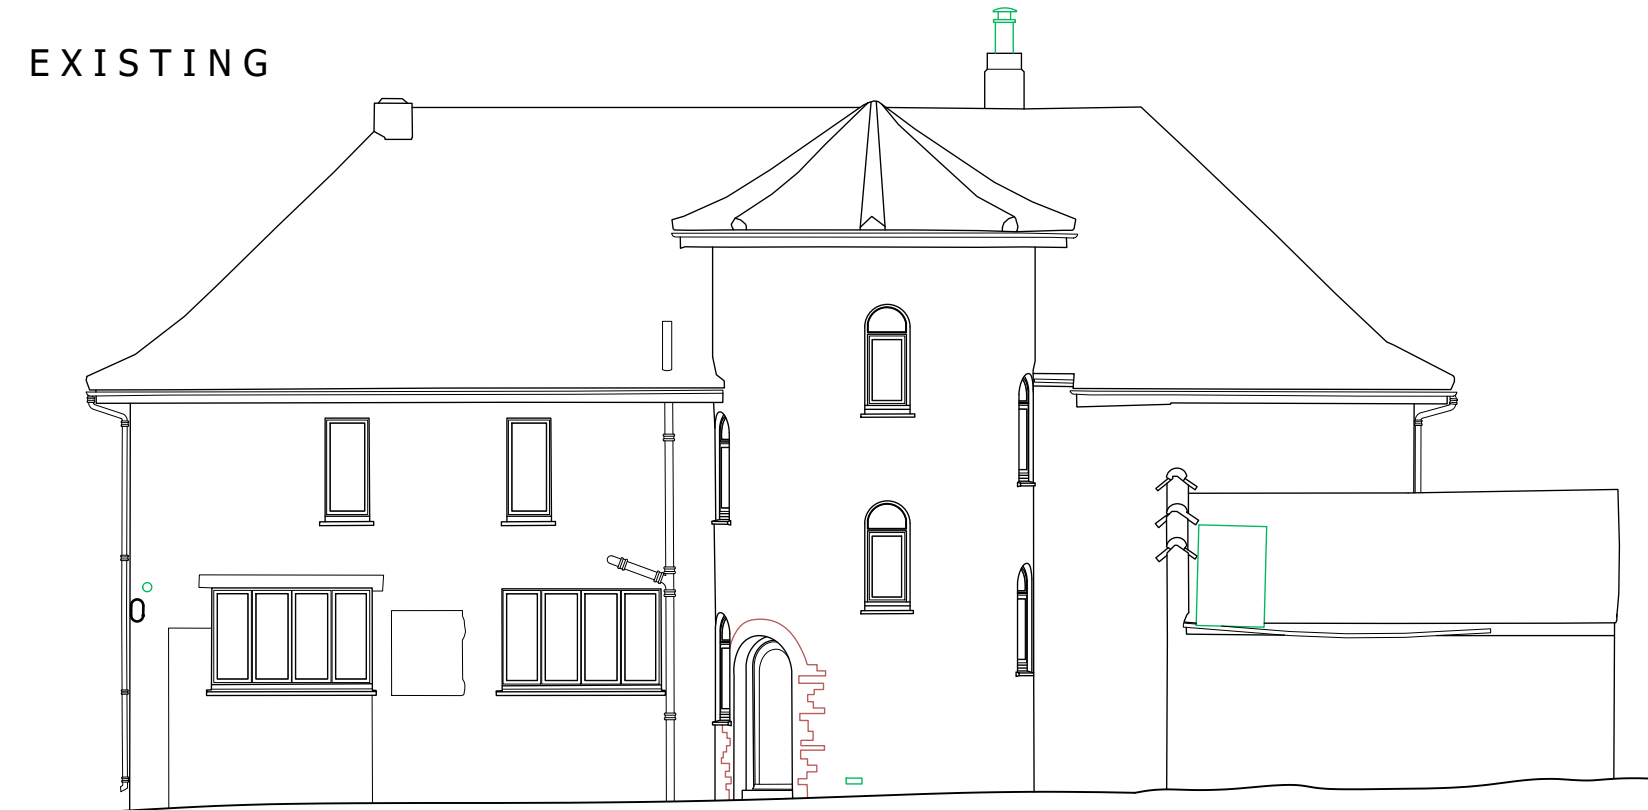

NORTH EAST ELEVATION

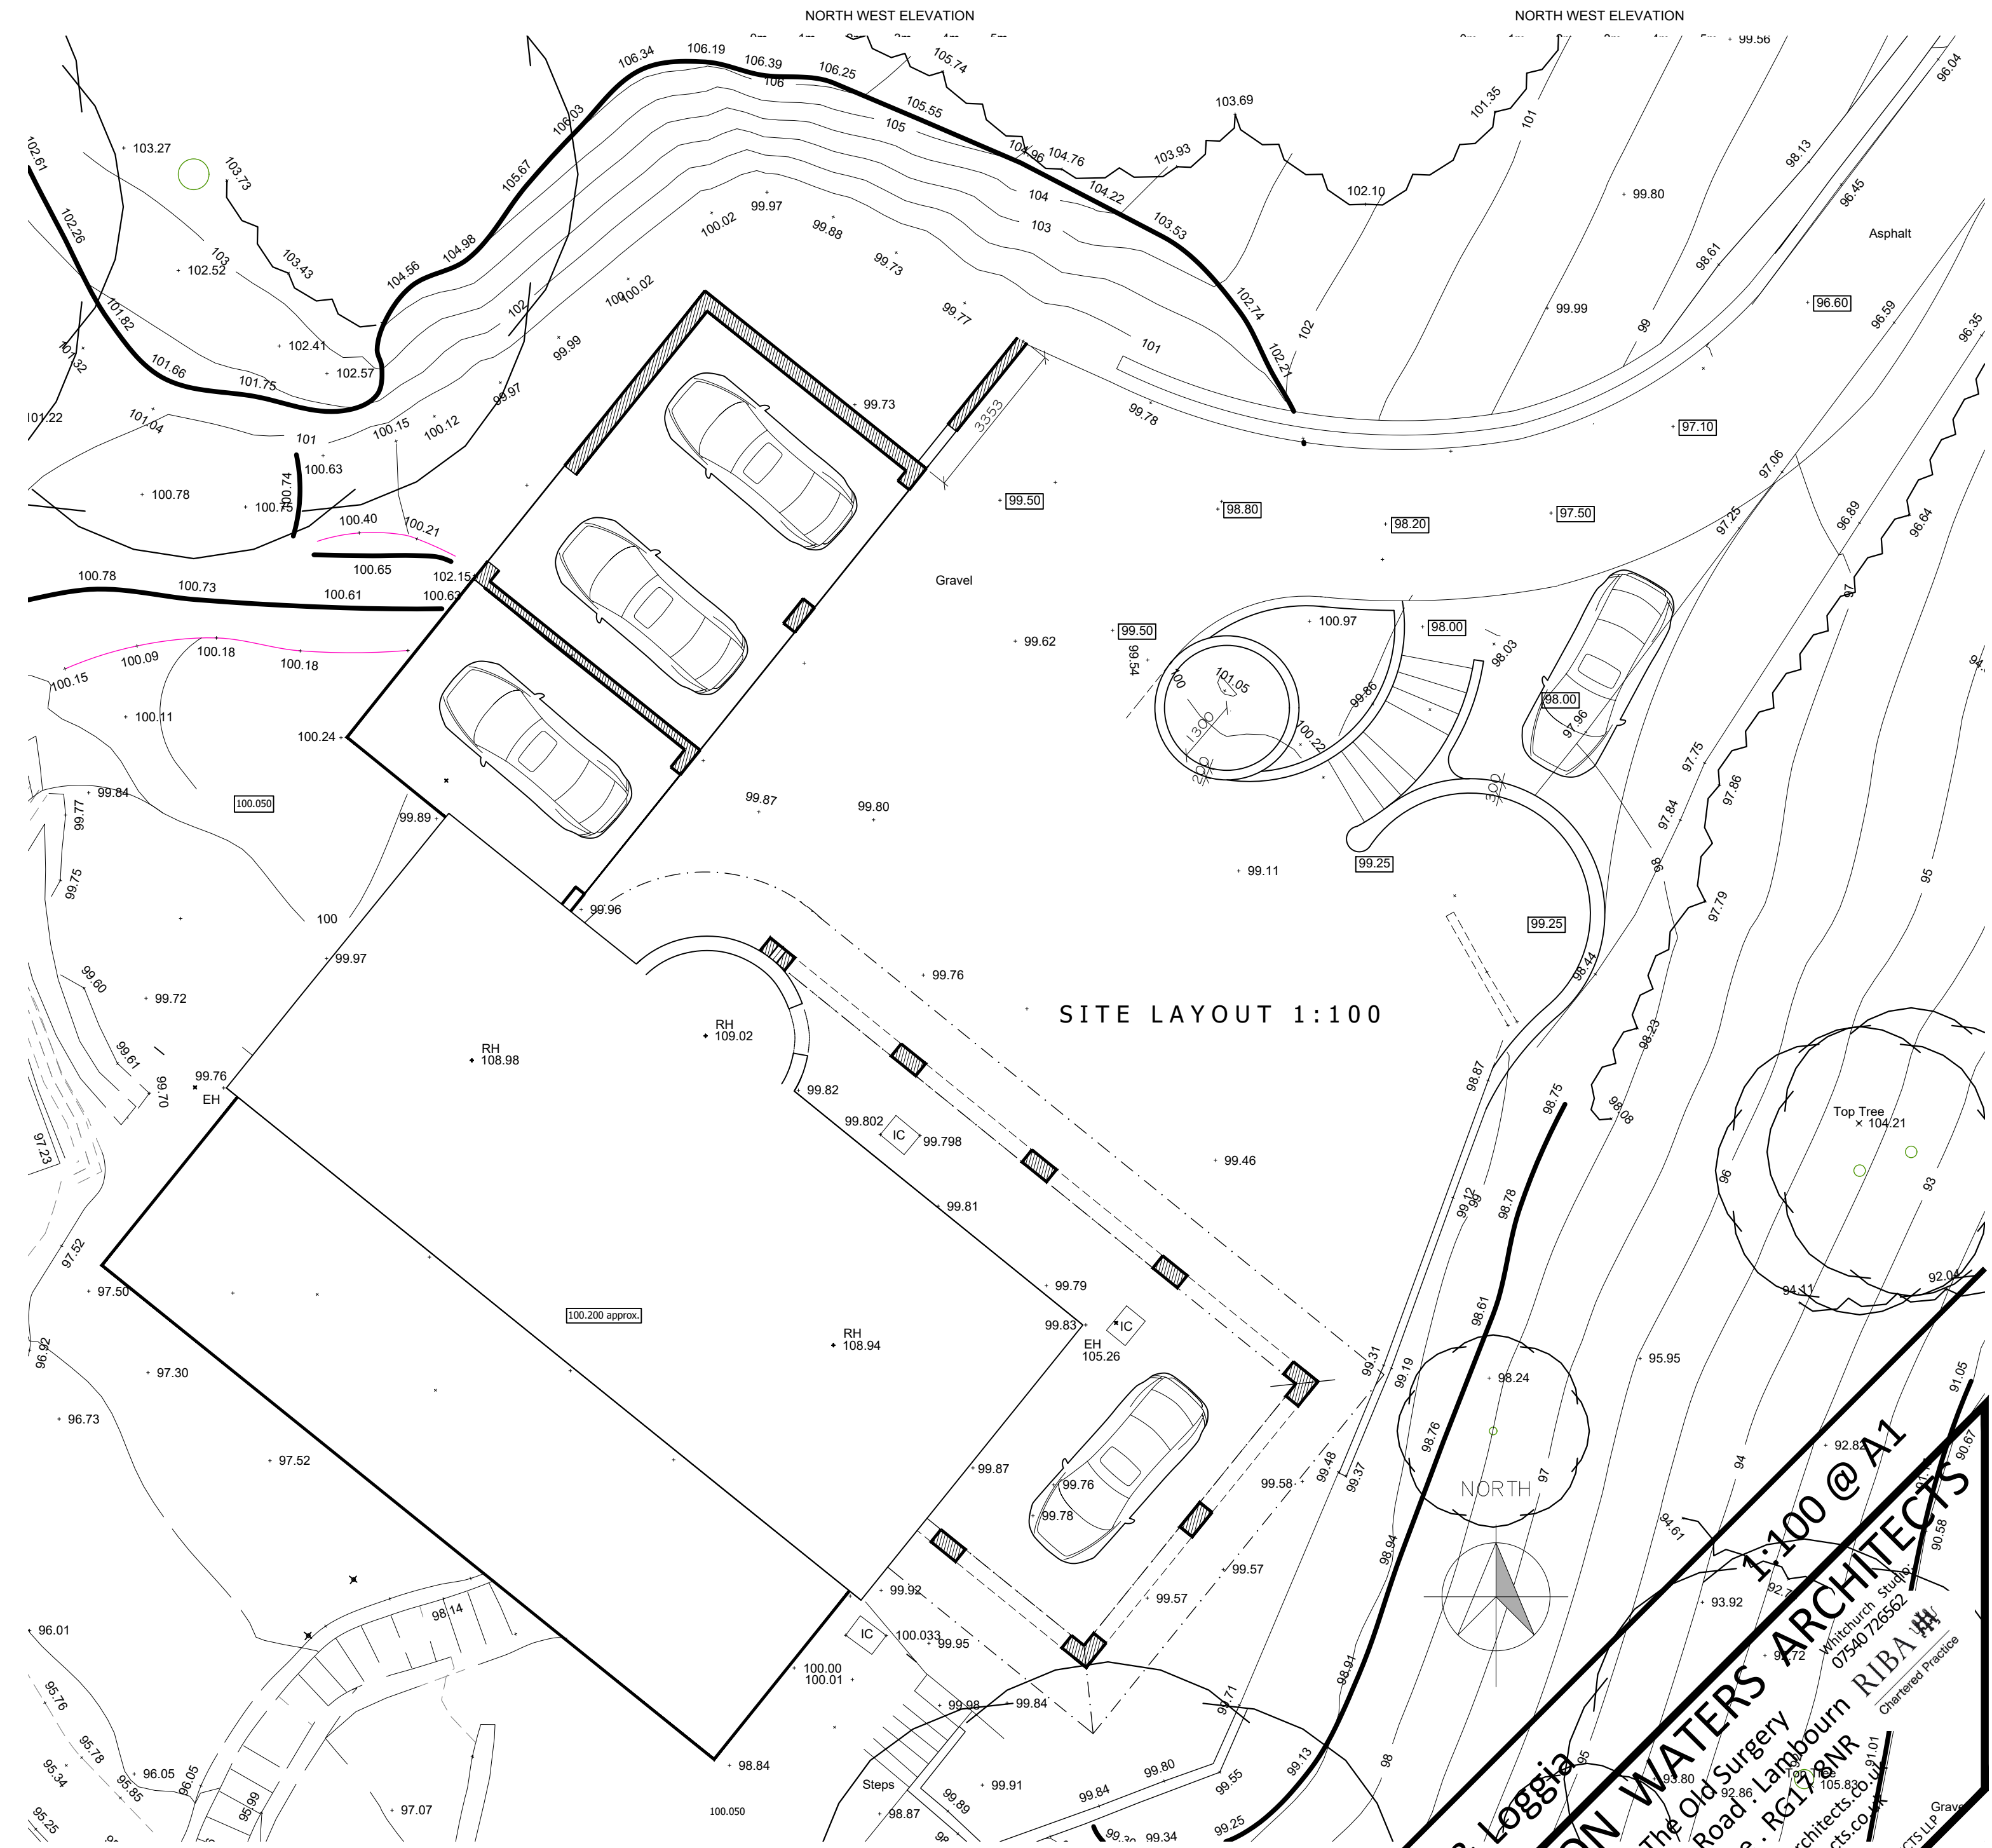

**MATHEWSON WATERS ARCHITECTS**  
The Old Surgery  
Crowle Road Lambourn  
Berkshire · RG17 8NR  
enquiries@mw-architects.co.uk  
www.mw-architects.co.uk  
© MATHEWSON WATERS ARCHITECTS LLP  
21053-114-B

PROJECT  
**Drews Pond House, Drews Pond Lane, Devizes**

| REVISION | DATE | AMENDMENTS |
|----------|------|------------|

SCALE BAR - 1:100

ALL FIGURED DIMENSIONS ARE TO BE TAKEN IN PREFERENCE TO SCALED DIMENSIONS AND ANY INACCURACIES ARE TO BE REPORTED TO THE ARCHITECT. DIMENSIONS TO BE CHECKED ON SITE BEFORE ANY WORK IS PUT IN HAND OR PREFABRICATED. COPYRIGHT OF THIS DRAWING IS RETAINED BY THE ARCHITECT AND IT MUST NOT BE REPRODUCED WITHOUT THEIR WRITTEN CONSENT.