



Long Section A-A
1 : 200

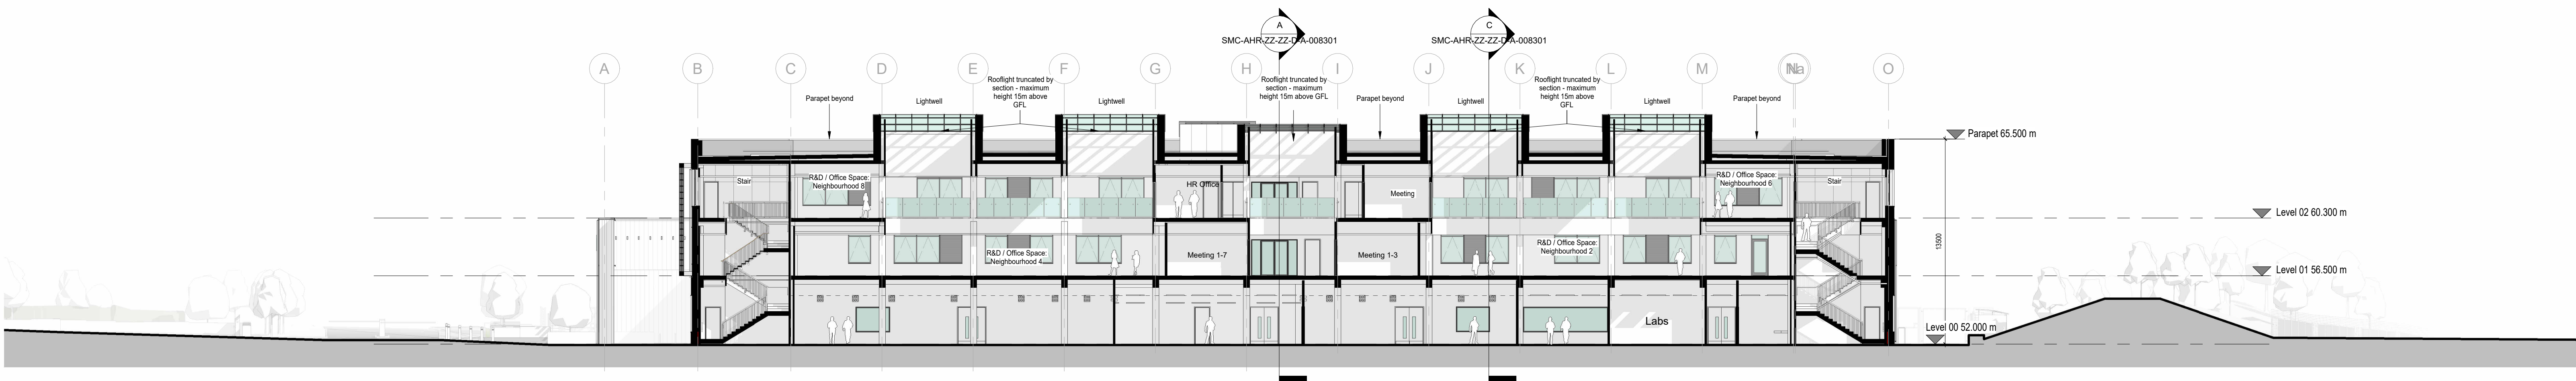


Cross Section B-B through Labs &
Offices
1 : 200

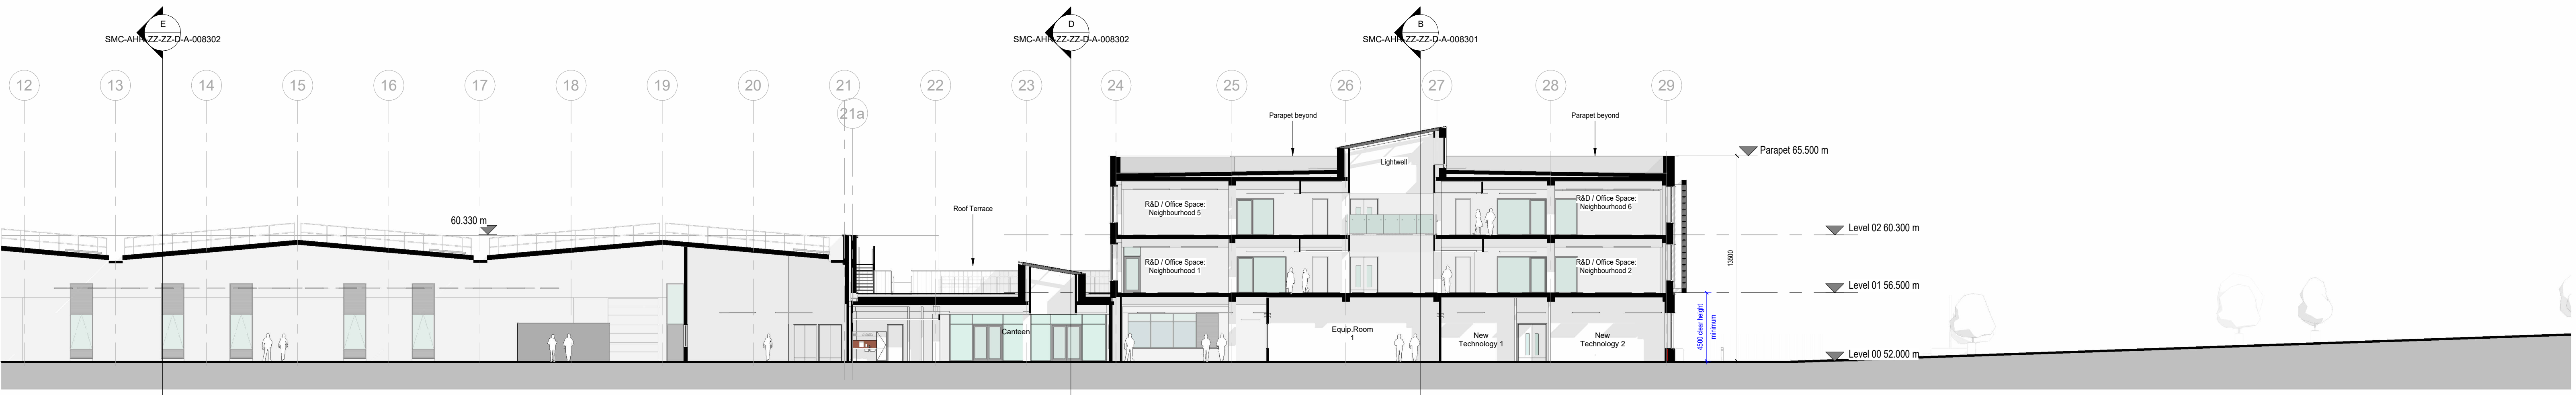

Section C-C through Labs, Offices & Link
1 : 200

Notes:
All dimensions and levels approximate.
All internal layouts are for indicative purpose only.

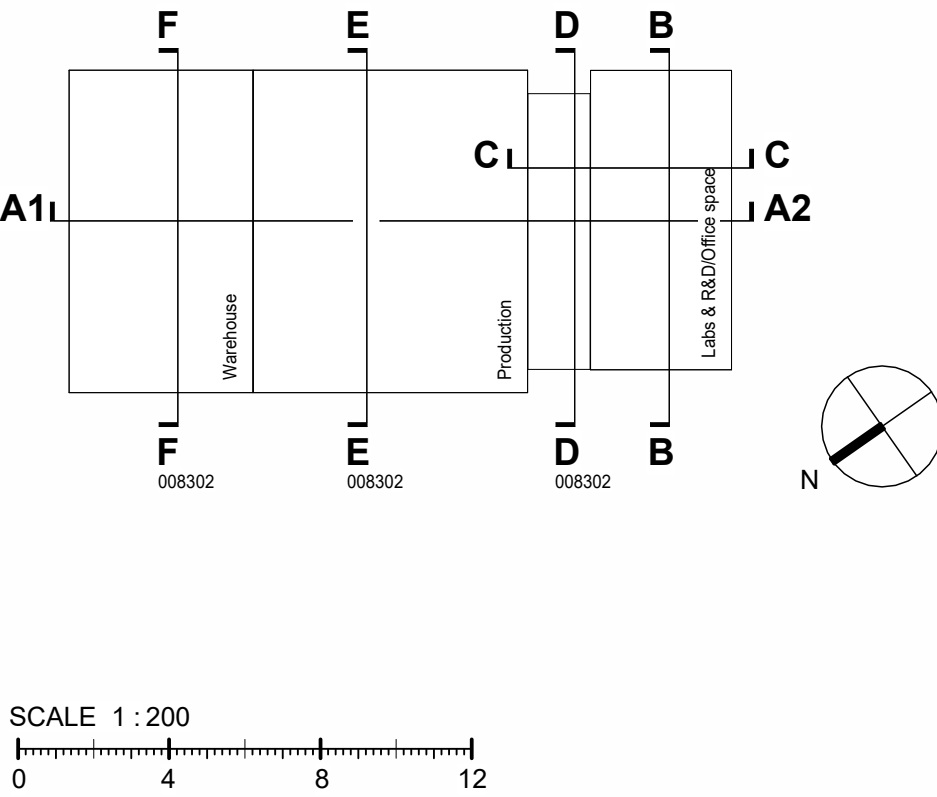

P09	Updated for NMA	2025-12-05	AJB	AJB
P08	Issued for NMA	2025-10-16	AJB	AJB
P07	Issued for NMA	2025-01-27	AJB	AJB
P06	Issue for Planning	2024-03-27	KW	WS
P05	Issue for Planning	2024-03-13	SW	WS
P04	Issue for Planning	2024-03-08	SW	WS
P03	Levels corrected	2024-01-04		
P02	Draft Planning Issue	2024-01-10		
P01	Draft Planning Issue	2024-01-05		
Rev	Description	Date	Dr	App
KB		01/02/24	WS	WS

original by	date created	approved by
KB	01/02/24	WS

client name	Bowmer & Kirkland Ltd for Siemens
project	Siemens Mobility Chippenham
drawing	Sections Sheet 1
computer file	20230411_0001_P09_AJB
plot date	2023-04-11
drawing number	2023.00411.001
revision	P09

computer file	20230411_0001_P09_AJB
plot date	2023-04-11
drawing number	2023.00411.001
revision	P09

This drawing is to be read in conjunction with all related drawings. All dimensions must be checked and verified in situ before commencing any work or producing shop drawings. The originator should be notified immediately of any discrepancy. This drawing is copyright and remains the property of AHR.