






Level 01
1 : 200

Note:
UWC - Universal watercloset for gender neutral use with facilities for washing feet.
All internal layouts are shown for indicative purpose only.

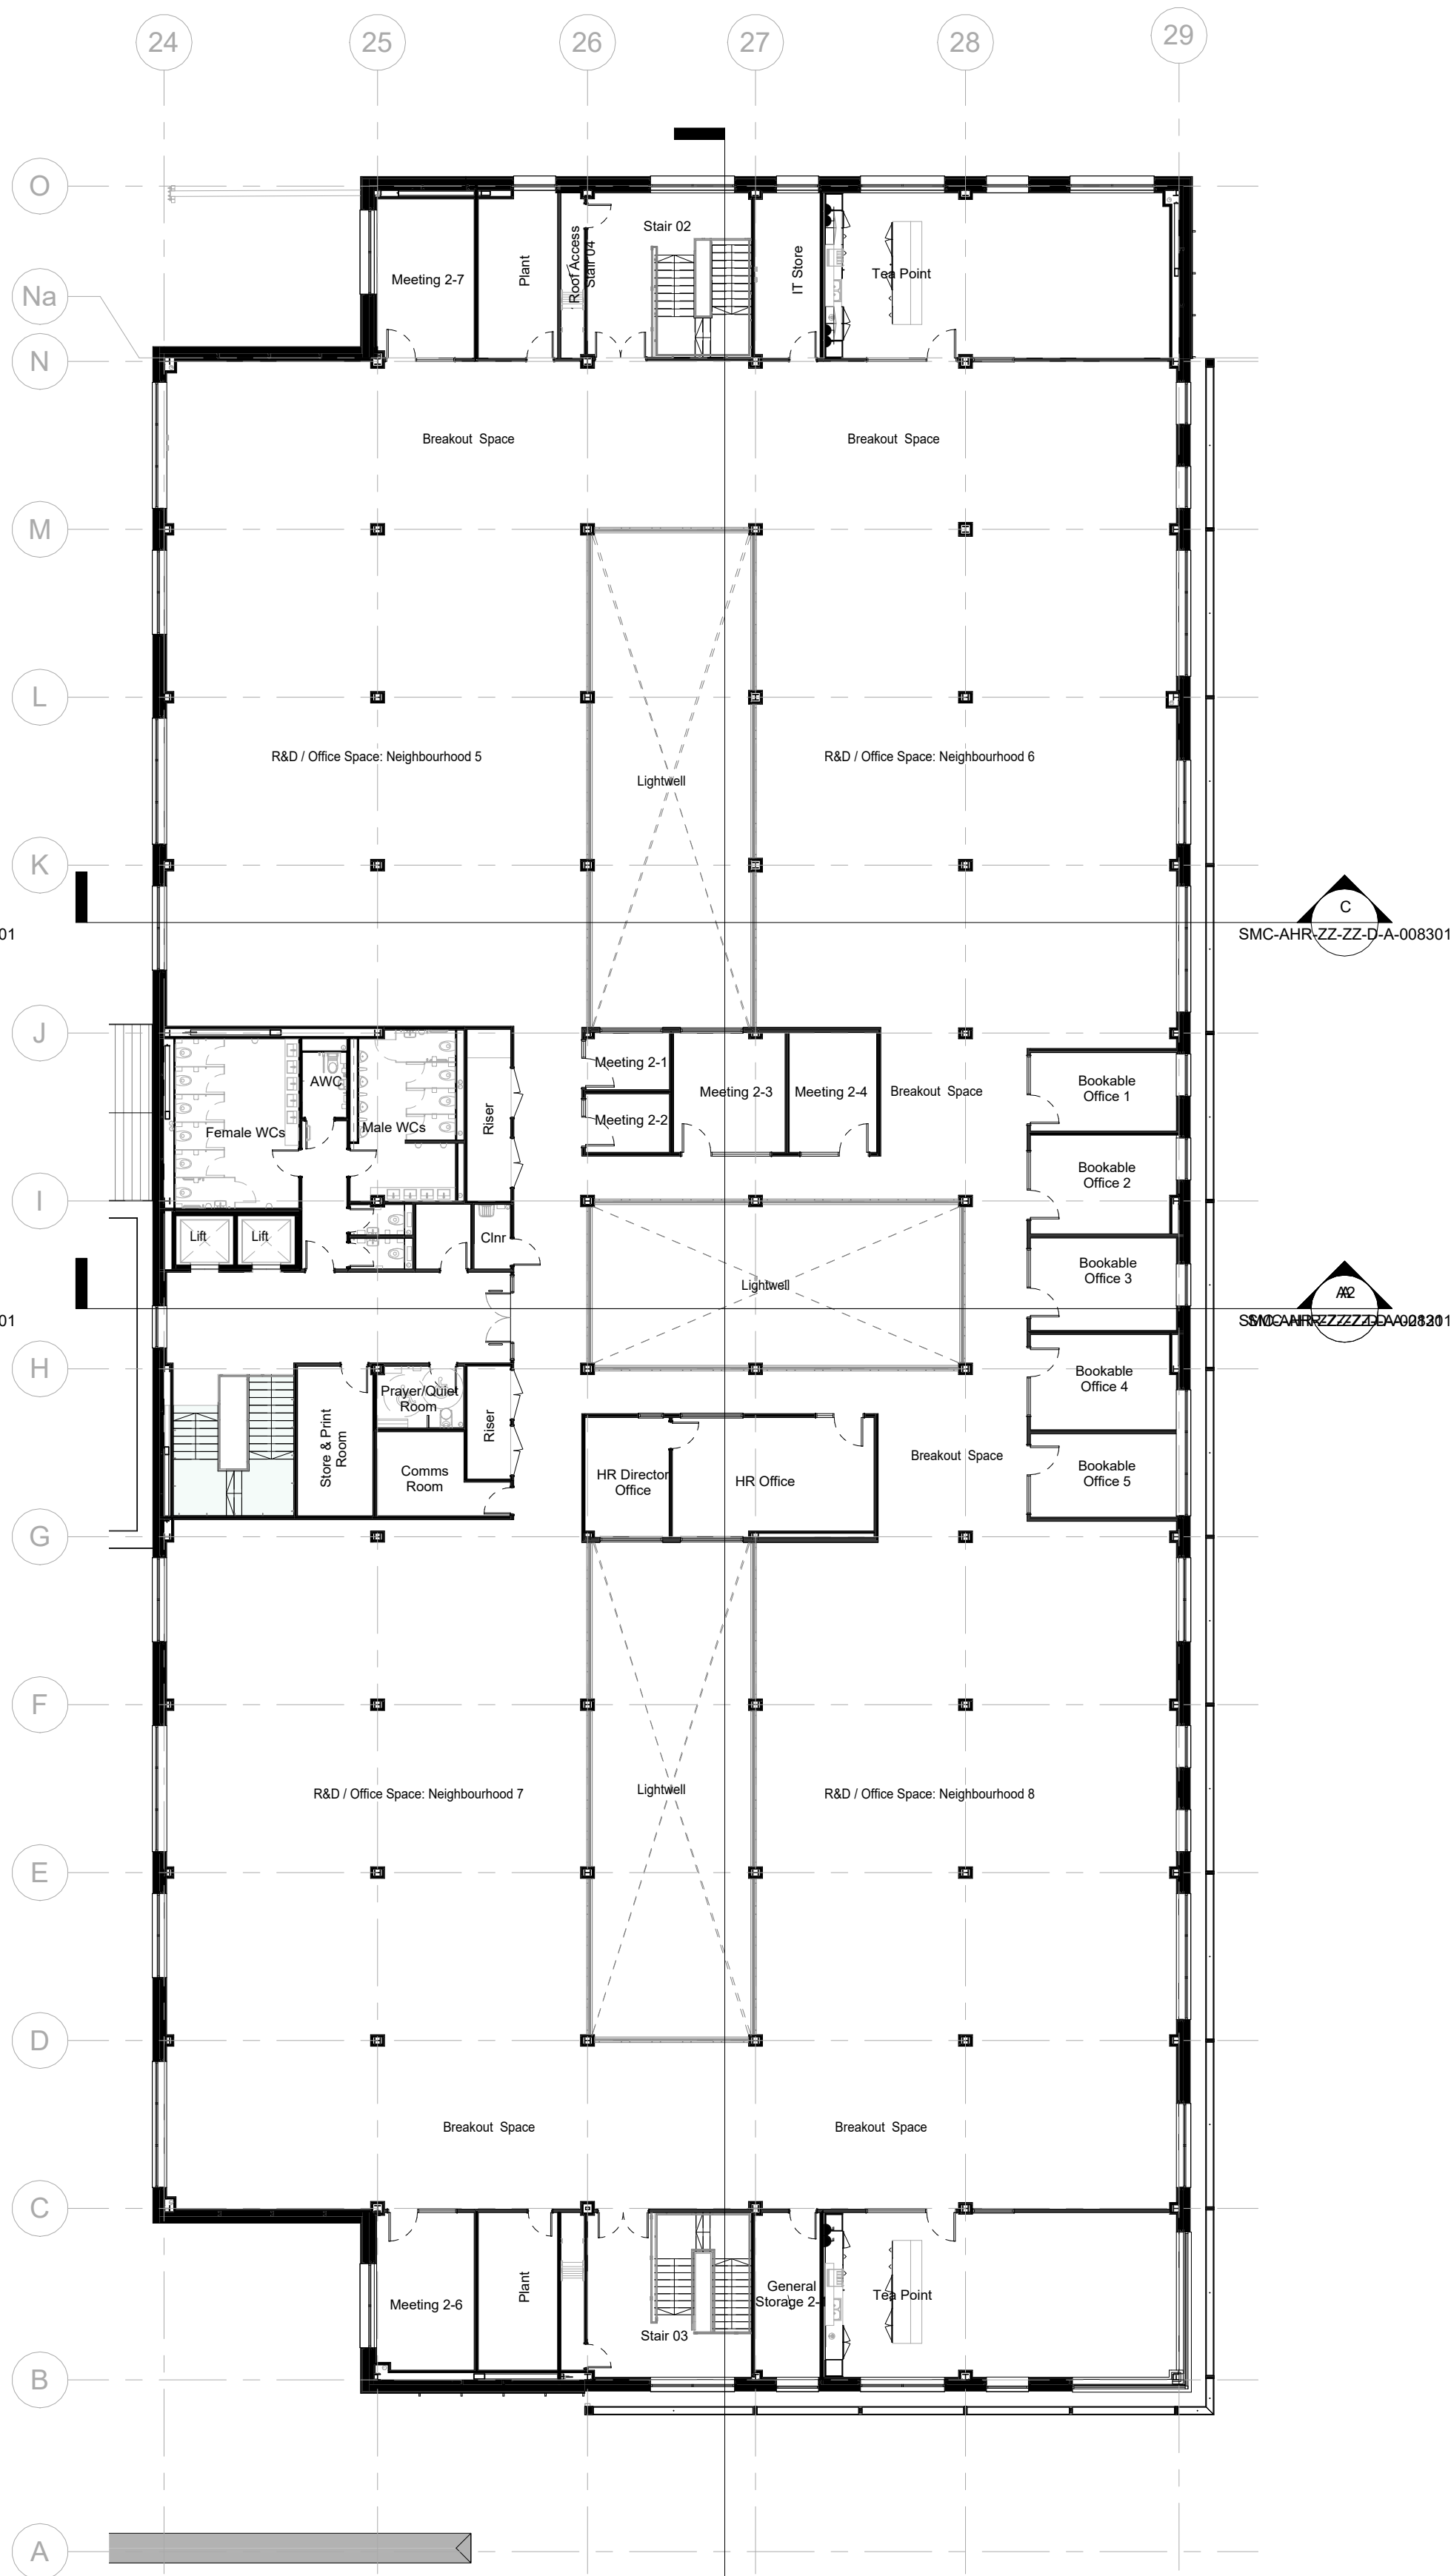

Level 02
1 : 200

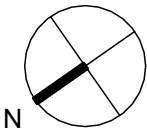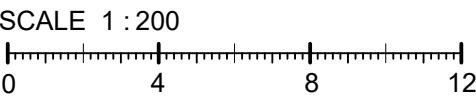

P08	Updated for NMA	2025-12-05	AJB	AJB
P07	Issued for NMA 2	2025-10-19	AJB	AJB
P06	Issued for NMA	2025-01-27	AJB	AJB
P05	Issue for Planning	2024-03-27	KW	WS
P04	Issue for Planning	2024-03-13	SW	WS
P03	Issue for Planning	2024-03-08	SW	WS
P02	Draft Planning Issue	2024-01-19		
P01	Draft Planning Issue	2024-01-05		
Rev	Description	Date	Dr by	App by
KB		01/03/24	WS	

**BOWMER
+KIRKLAND**

Bowmer & Kirkland Ltd for Siemens
High Edge Court, Church Street,
Belper, Derbyshire, DE56 2BW
Tel +44(0)1773 853131
www.bmk.co.uk

AHR

AHR Architects Ltd
Vinery Building 2
Wine Street
Bristol
BS1 2SD
United Kingdom
T +44(0)117 5259146
E info@ahr.co.uk
www.ahr.co.uk

client name		Bowmer & Kirkland for Siemens	
project		Siemens Mobility Chippenham	
drawing		Upper Level Plans	
computer file	\\10.32.1.110\EM_Profile\Folder_redirection\adam.baker\Documents\Revit Files\Level Floorplans\2024\SMC-AHR-ZZ-ZZ-D-A-0010_adam.baker\MR2\Revit		plot date
project number	2023.00411.001		scale
drawing number	SMC-AHR-ZZ-ZZ-D-A-008202		1 : 200 @ A1
rev	P08		
This drawing is to be read in conjunction with all related drawings. All dimensions must be checked and verified on site before commencing any work or producing shop drawings. The originator should be notified immediately of any discrepancy. This drawing is copyright and remains the property of AHR.			