



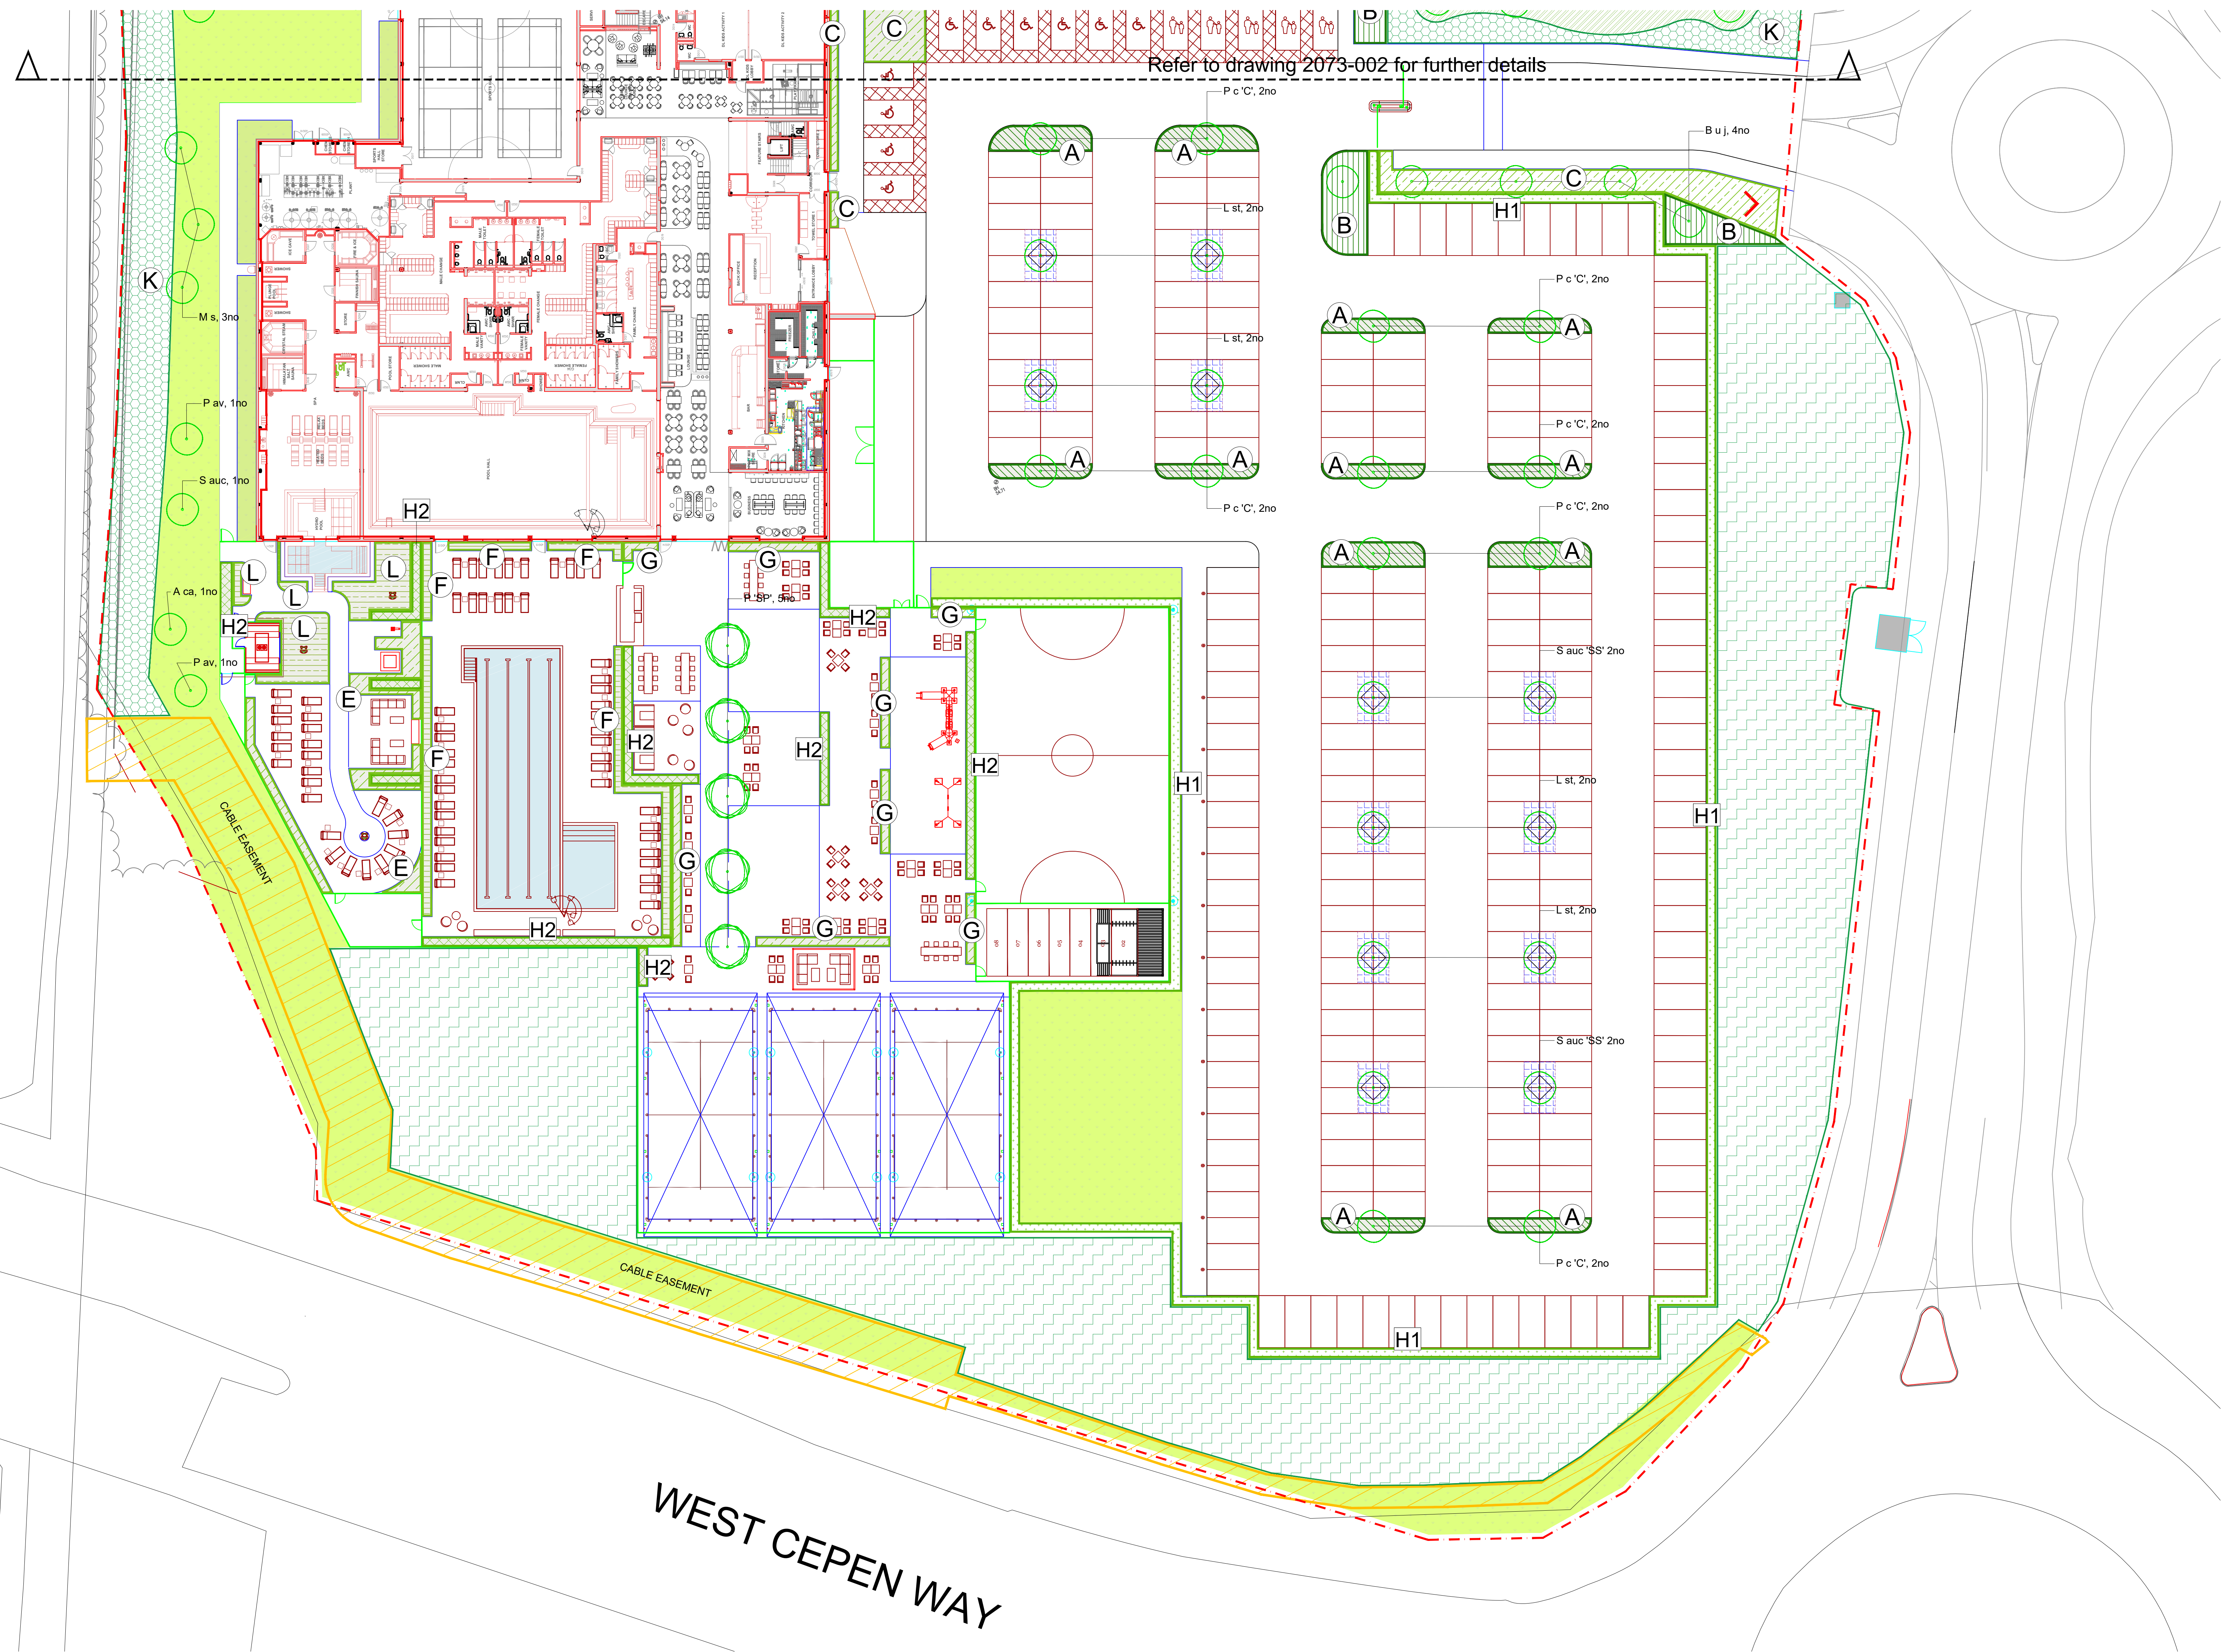

- KEY:**
- Existing Vegetation Retained (Modified grassland)
 - Proposed Extra Heavy Standard Tree
 - Proposed Light Standard Tree
 - Bluegreen Urban's 'Rootspace', 9m³ rooting volume - Refer to dwg 2078-003 for details
 - Proposed Tree Planting
 - Ornamental Shrub Planting (A/H)
 - Ornamental Shrub Planting (B)
 - Ornamental Shrub Planting (C/E/G)
 - Ornamental Shrub Planting (F/L)
 - Native Shrub Planting (K)
 - Cable Easement Planting (H)
 - Meadow
 - Wet Meadow
 - Native Hedge (H1)
 - Evergreen Hedge (H2)
 - Site Boundary

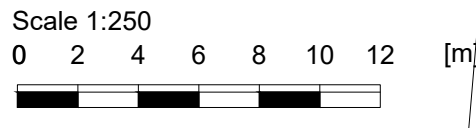

WEST CEPEN WAY

Based on _____ Topographic Survey Drawing No. 3320_001, dated 2017/12/13

WEDDLES

MAIL@WEDDLES.CO.UK
WEDDLES.CO.UK
0114 250 1181
UNIT 4 WESTBROOK COURT
SHEFFIELD, S11 8YZ

LANDSCAPE
ARBORICULTURE
GARDEN DESIGN
ECOLOGY

Job DAVID LLOYD CHIPPENHAM				
Title PLANTING DETAILS SHEET 1 OF 2				
Scale	Drawn	Date	Drawing number	Revision
1:250	TB	FEB 26	2078-001	A