
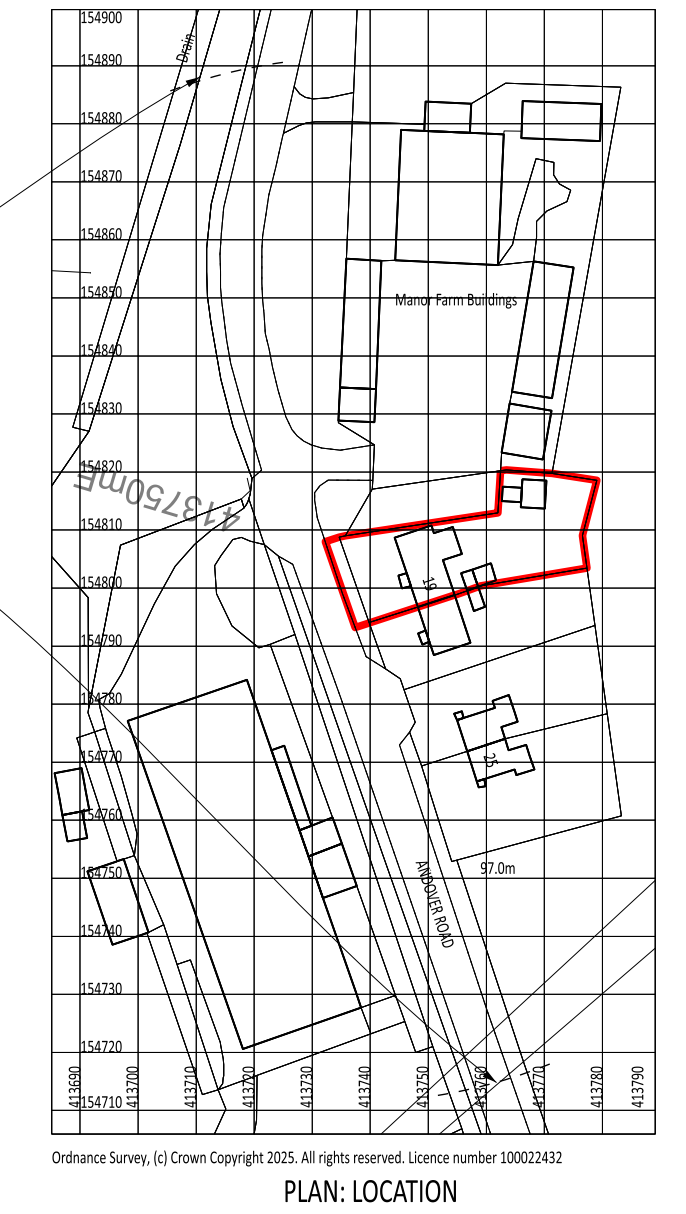


PRINTS AND REVISIONS				© PWA	
Rev	Date	Description	By	Chk	
S3-2	17/03/26	REDRAWN;	pdw		

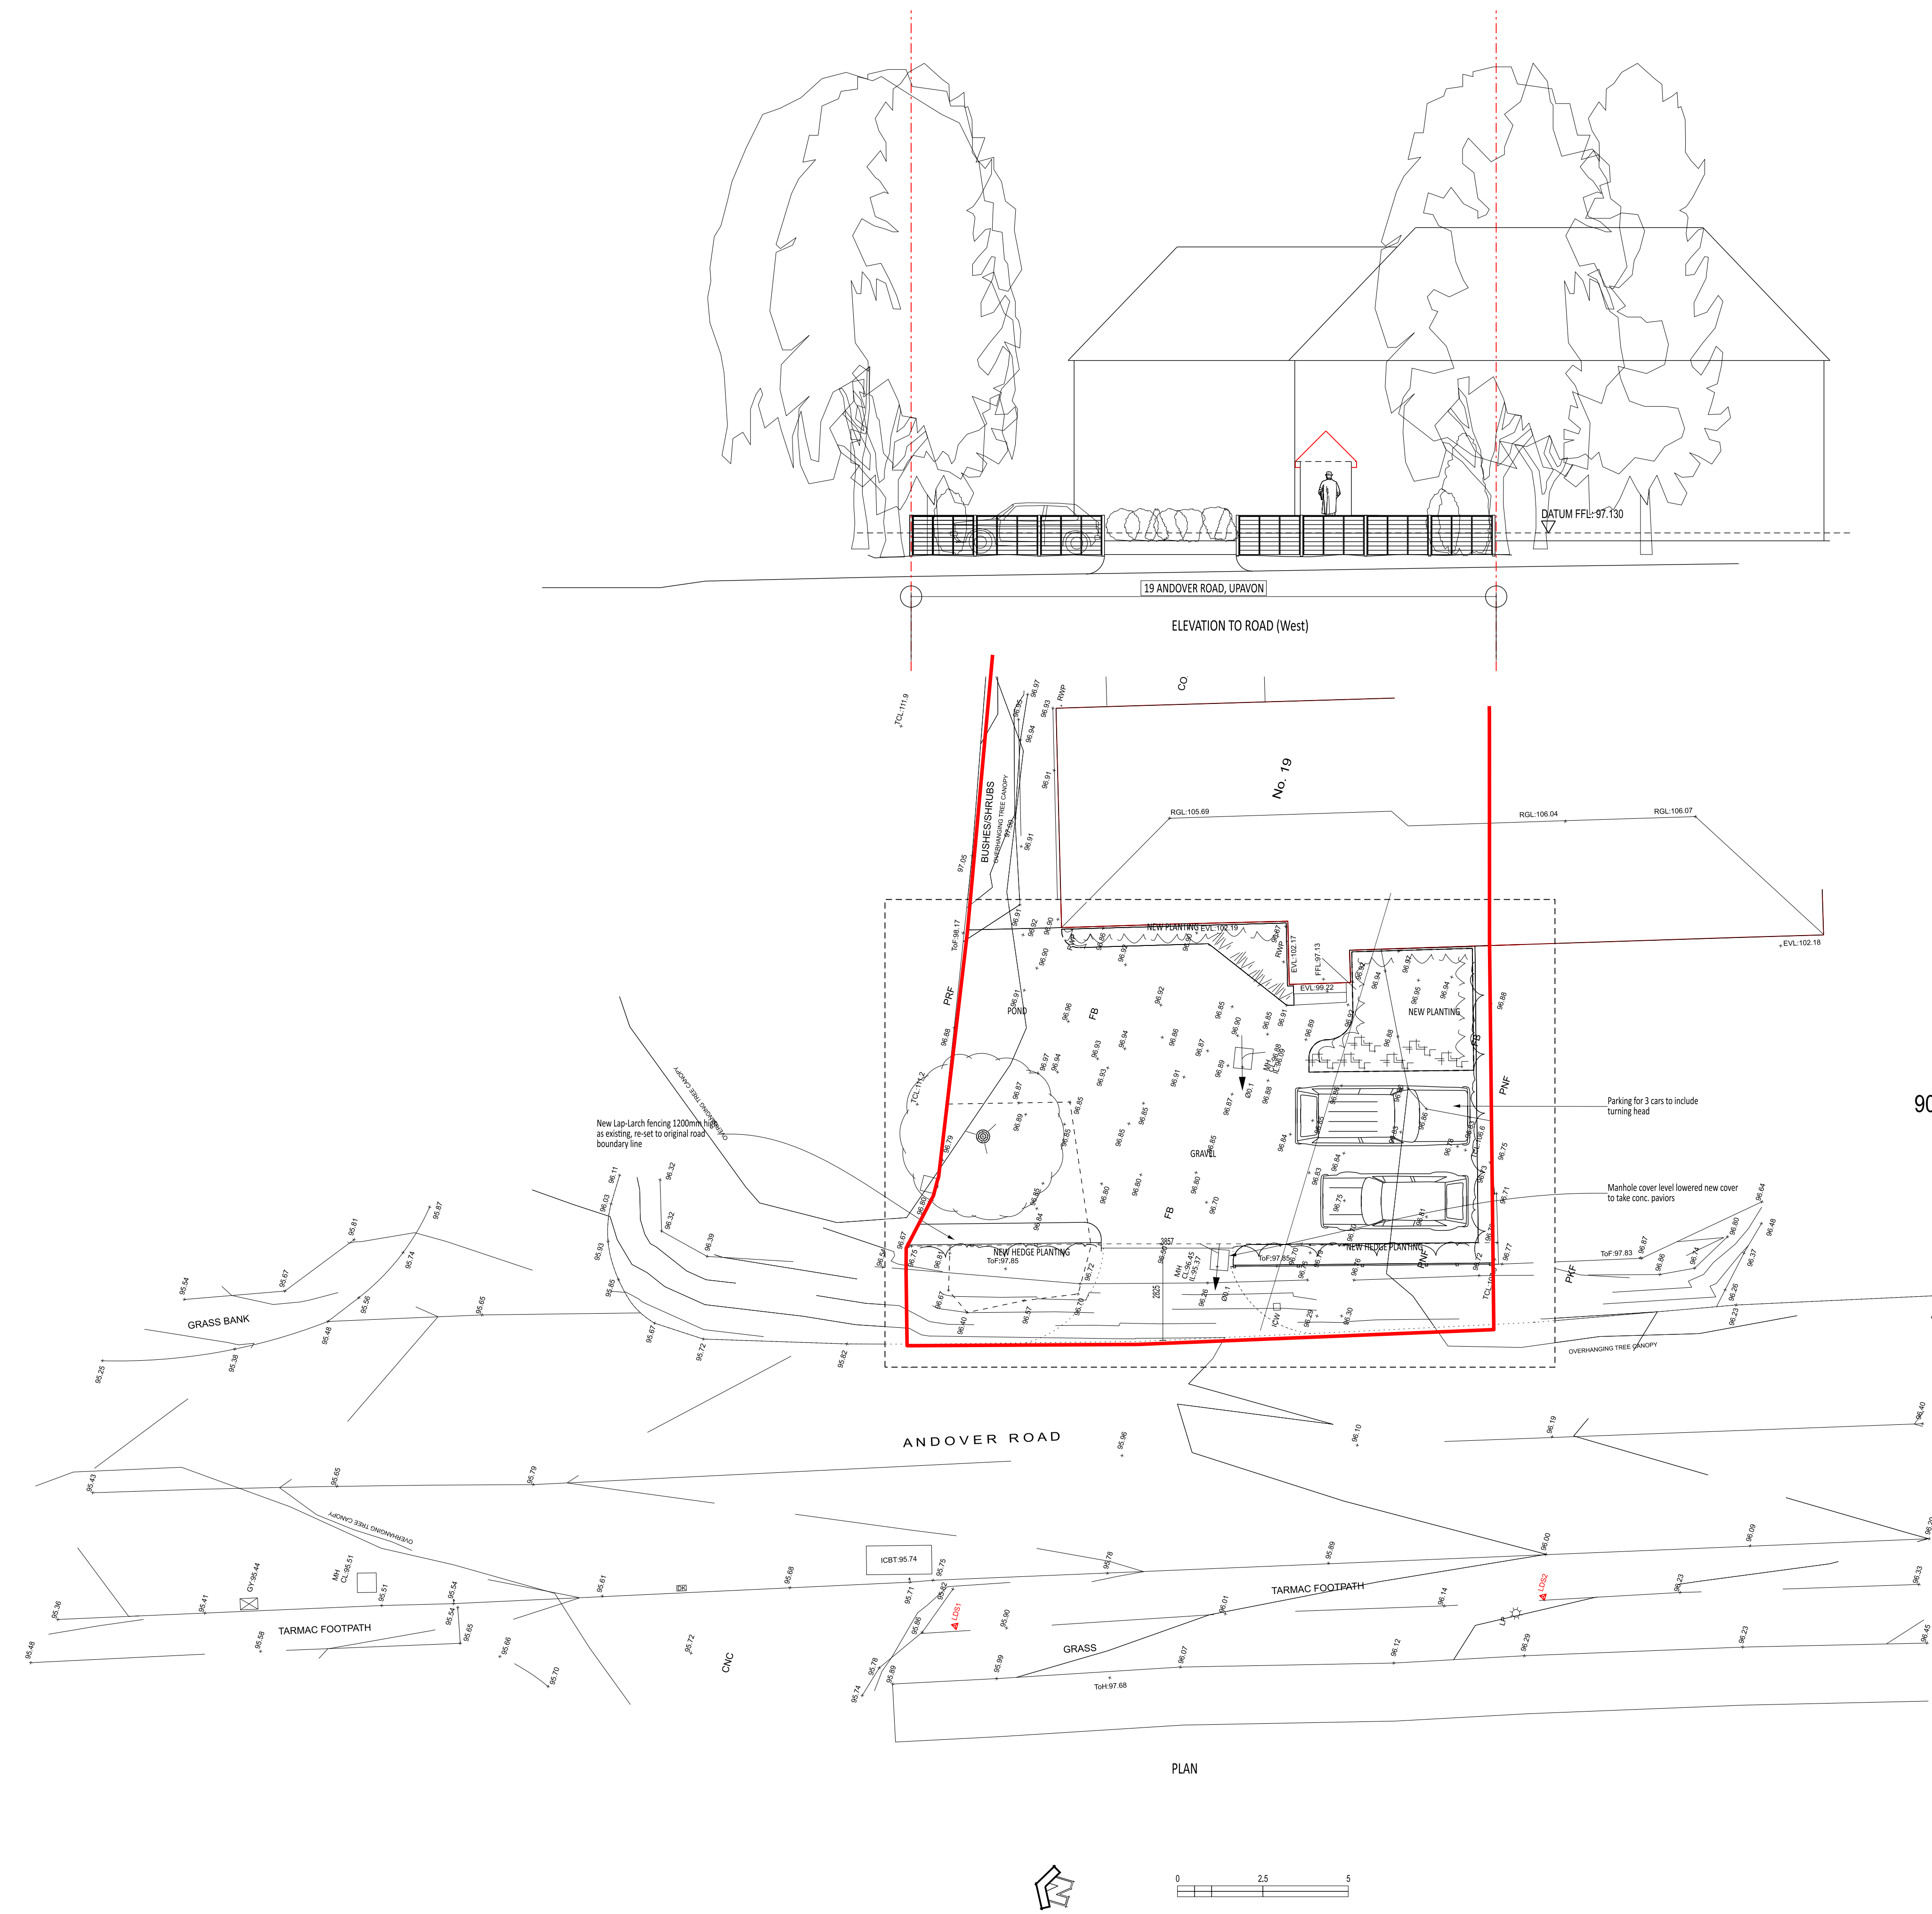

0 25 50

Project

New Vehicle Access & Parking

19 Andover Road

Upavon, PEWSEY

####

Client

Mr. & Mrs. H. Cooke

Title

PROPOSALS

Site Layout

PLAN & ELEVATION, GENERAL ARRANGEMENT

Status

####

Scale

1:100

Date

December 25

Drawn

pdw

Job No.

HLCARU-PWA-ZZ-00-DR-A-1001

Drawing Number

Revision

S3-2

PATRICK WILSON Architects

Architecture Planning Project Management

Barleyfield Cottage, PEWSEY, Wiltshire, SN9 6LU

Tel: 01672 562178

E-mail: practice@pwarchitects.co.uk

Check all dimensions and report any errors or omissions

A1 Sheet

© PWA