


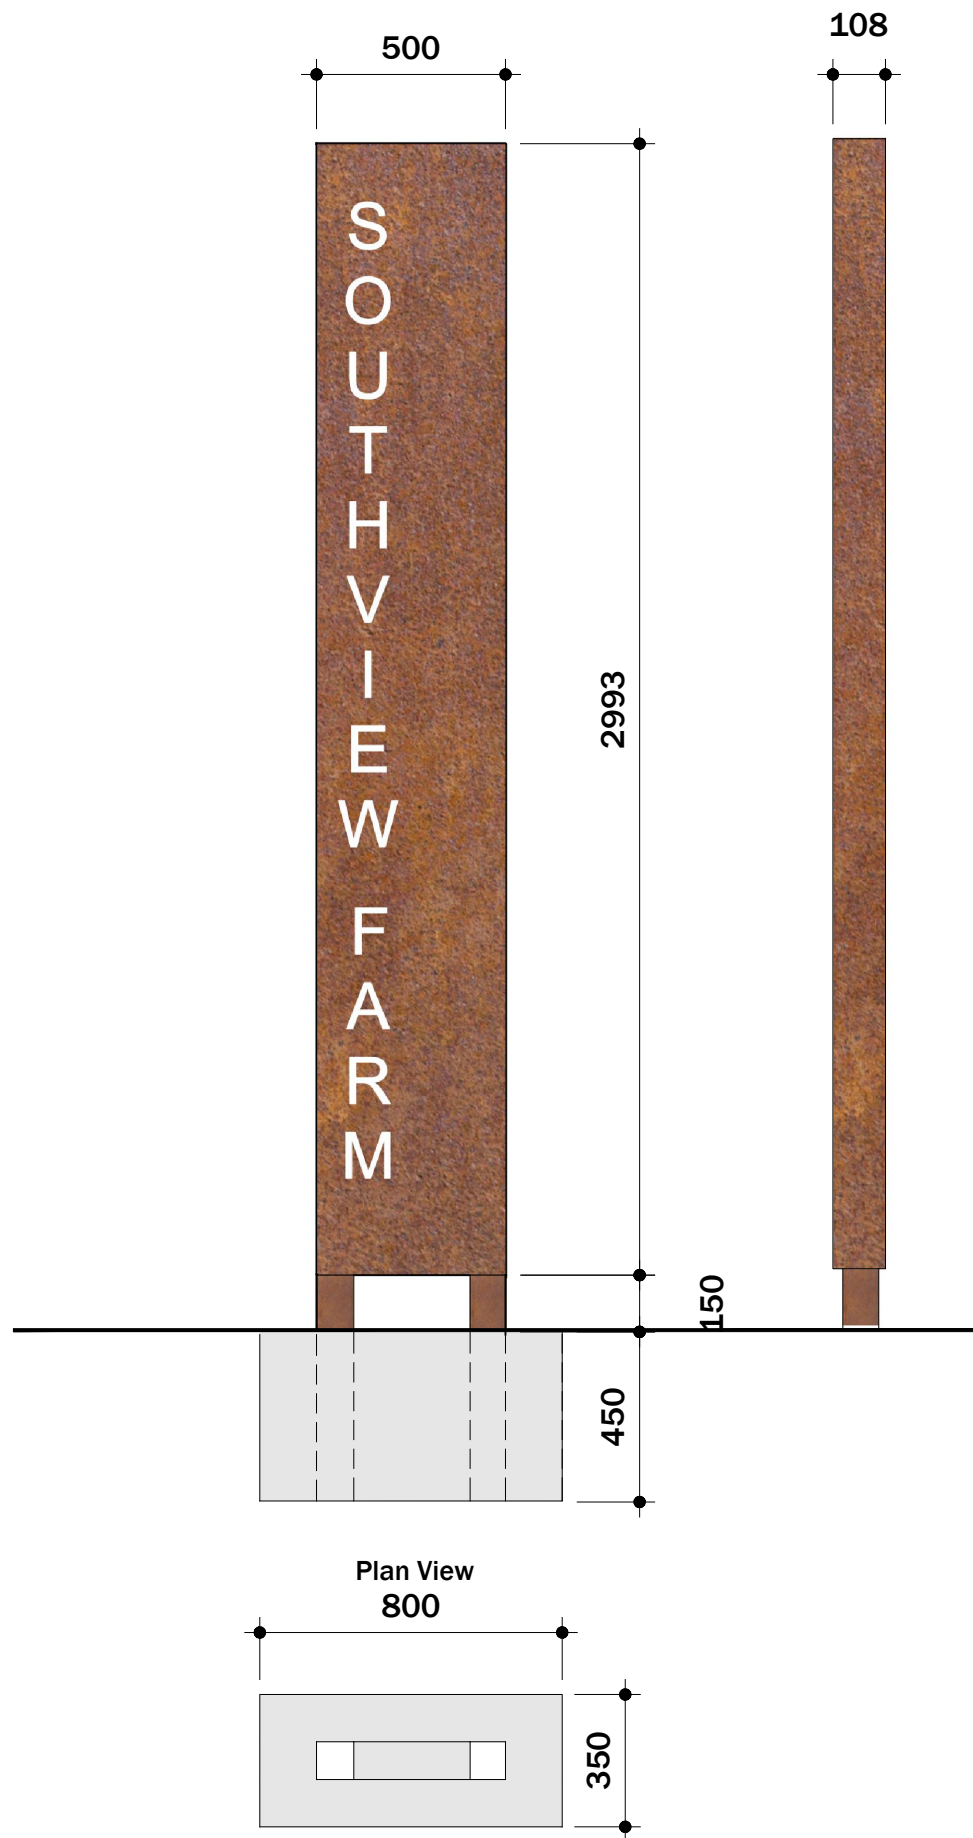

1 off 3000mm x 500mm x 90mm freestanding totem,
100mm x 100mm SHS frame.
Front facing panel to be mild steel on white acrylic sheet. Steel panel
to have rust accelerant applied to achieve weathered finish.
Steel panel to have laser cut individual letters 125mm high exposing
acrylic panel behind, RAL 9016
Non illuminated



Revisions
△

Notes

PLANNING