


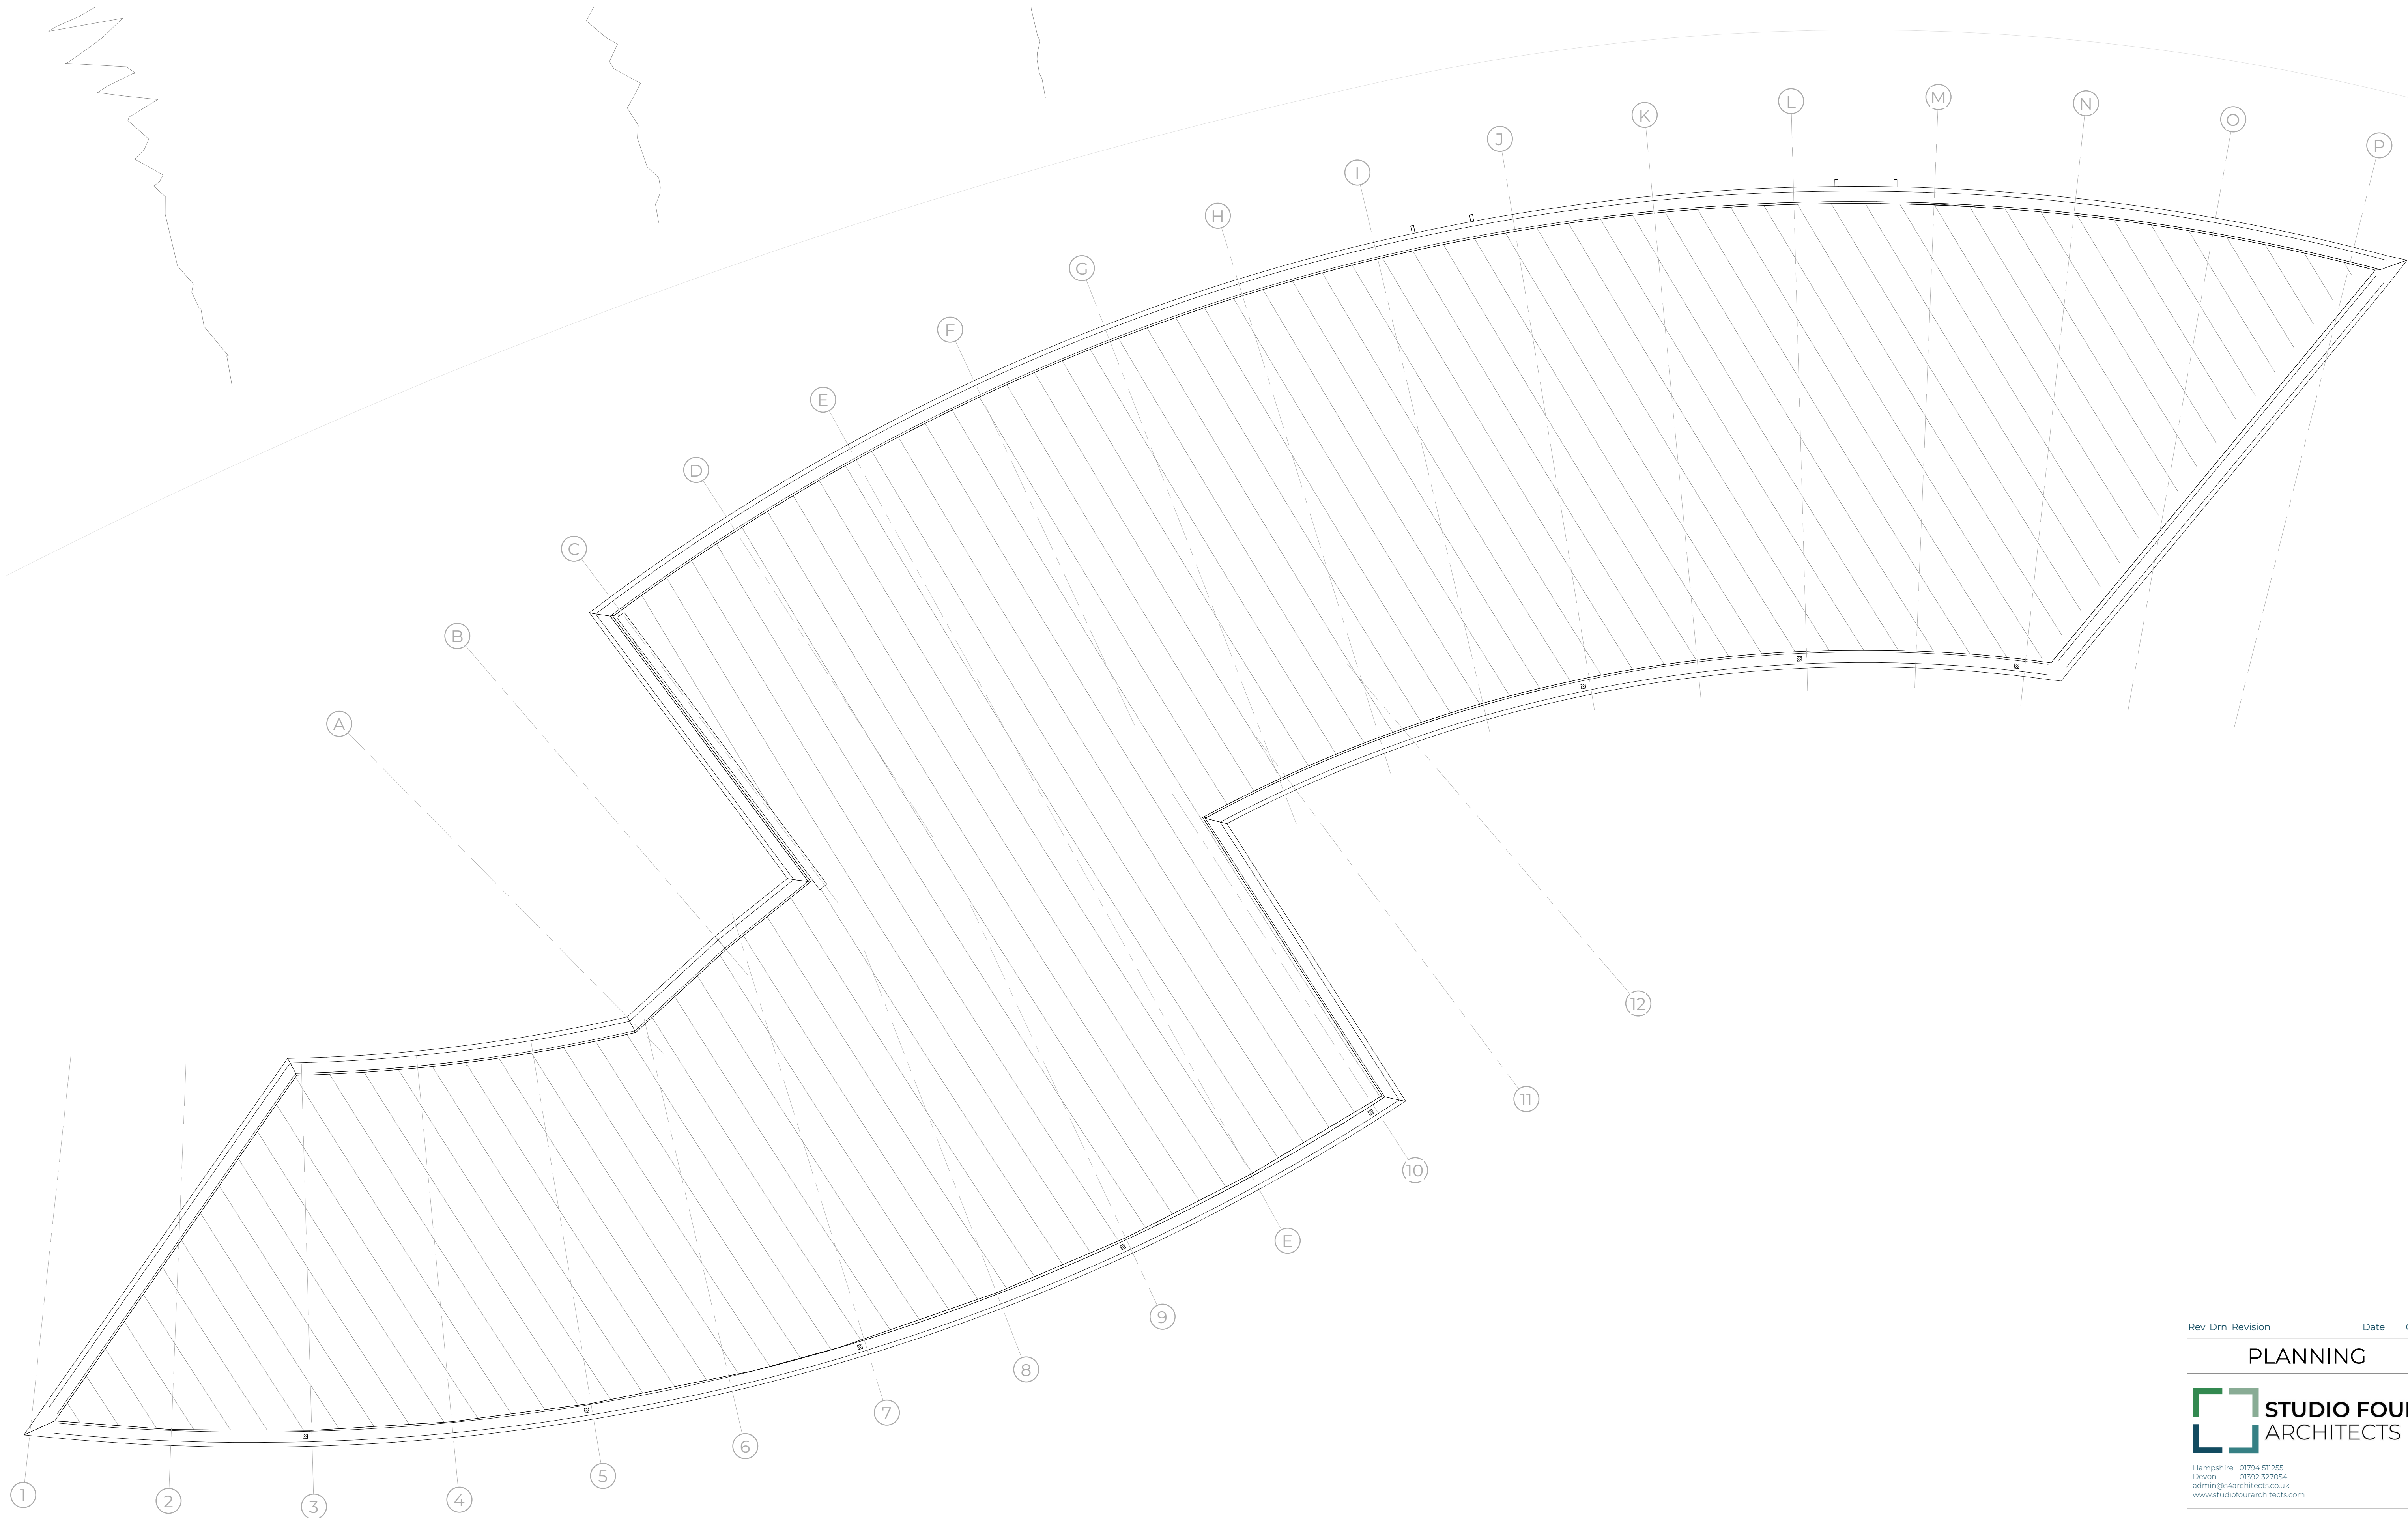

Proposed Roof Plan - Planning
1:100

Rev	Drn	Revision	Date	Chk
-----	-----	----------	------	-----

PLANNING




Hampshire 01794 510255
Devon 01392 327054
admin@sf4architects.co.uk
www.studiofourarchitects.com

Client
Instavolt

Project
**NEW EV-CHARGING SUPERHB
CHICKLADE SERVICES**

Title
Proposed Roof Plan

Date	Scale	Paper	Drawn
Feb 26	1:100	A1	CRI
Job N° 45075	Dwg. N° 011		Revision

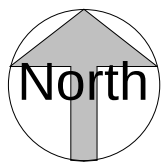

Z:\My Documents\Projects\45075 Chicklade Services_L1\chicklade\0268.rvt