
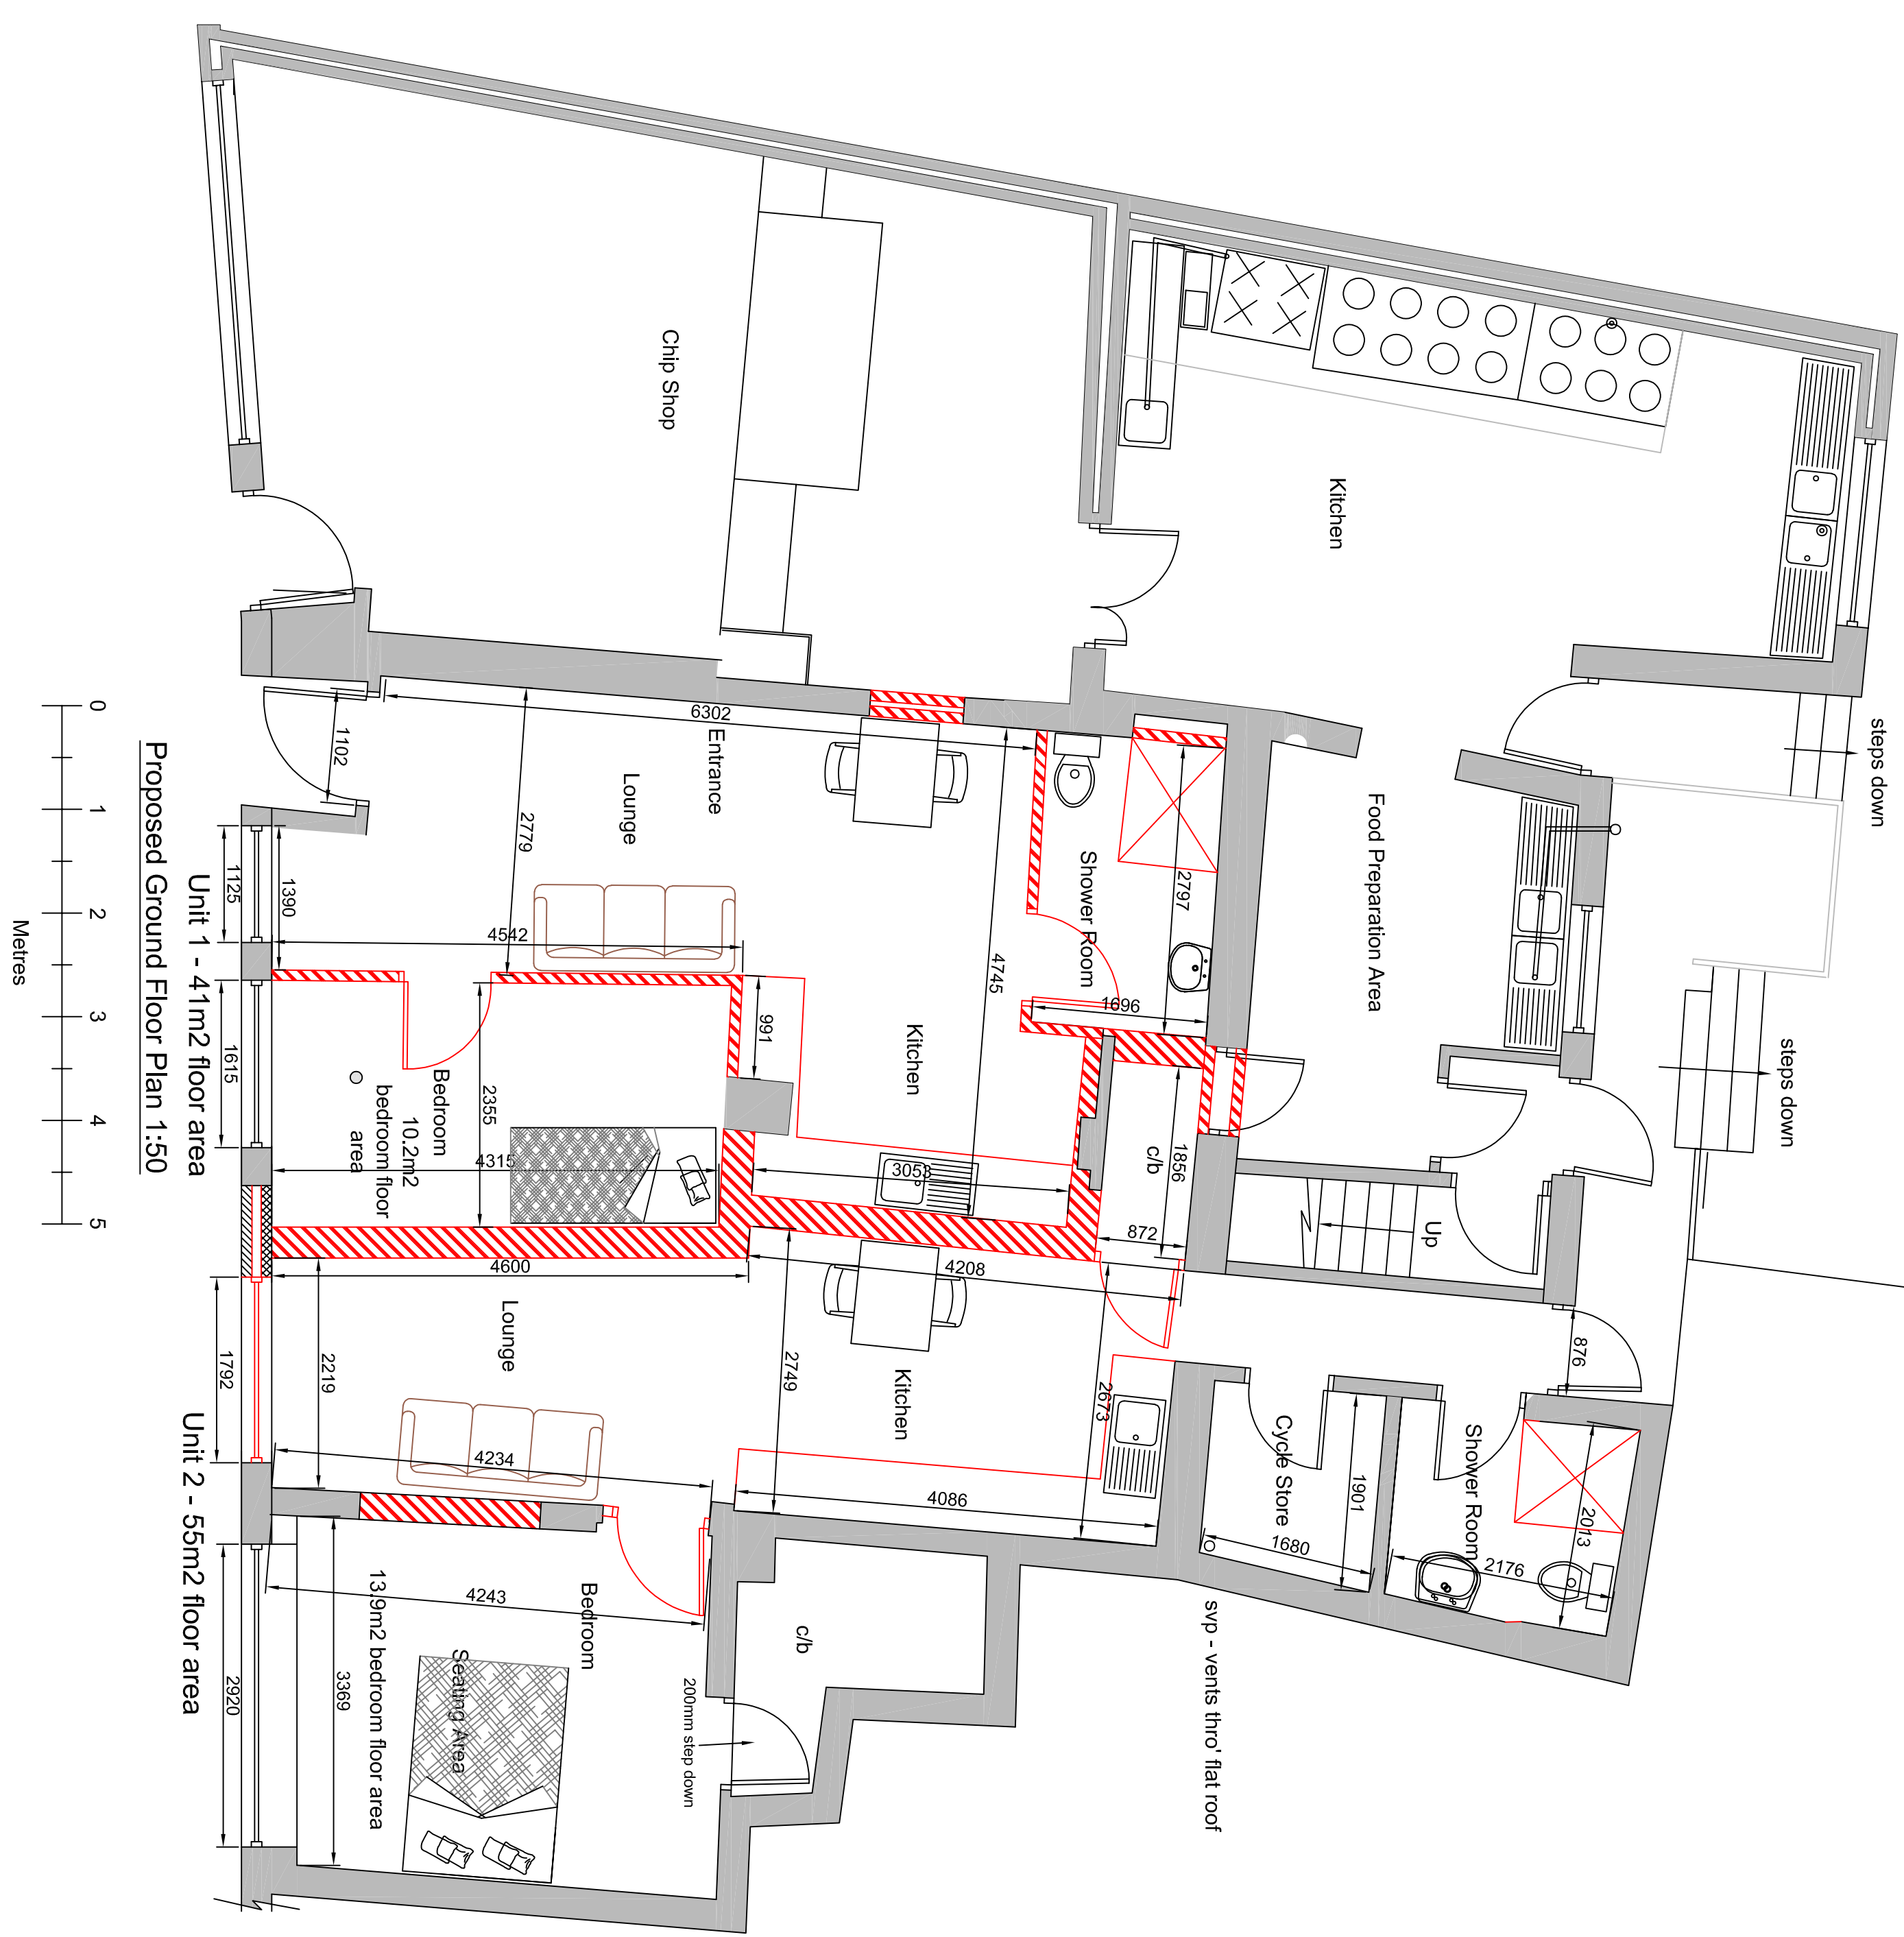


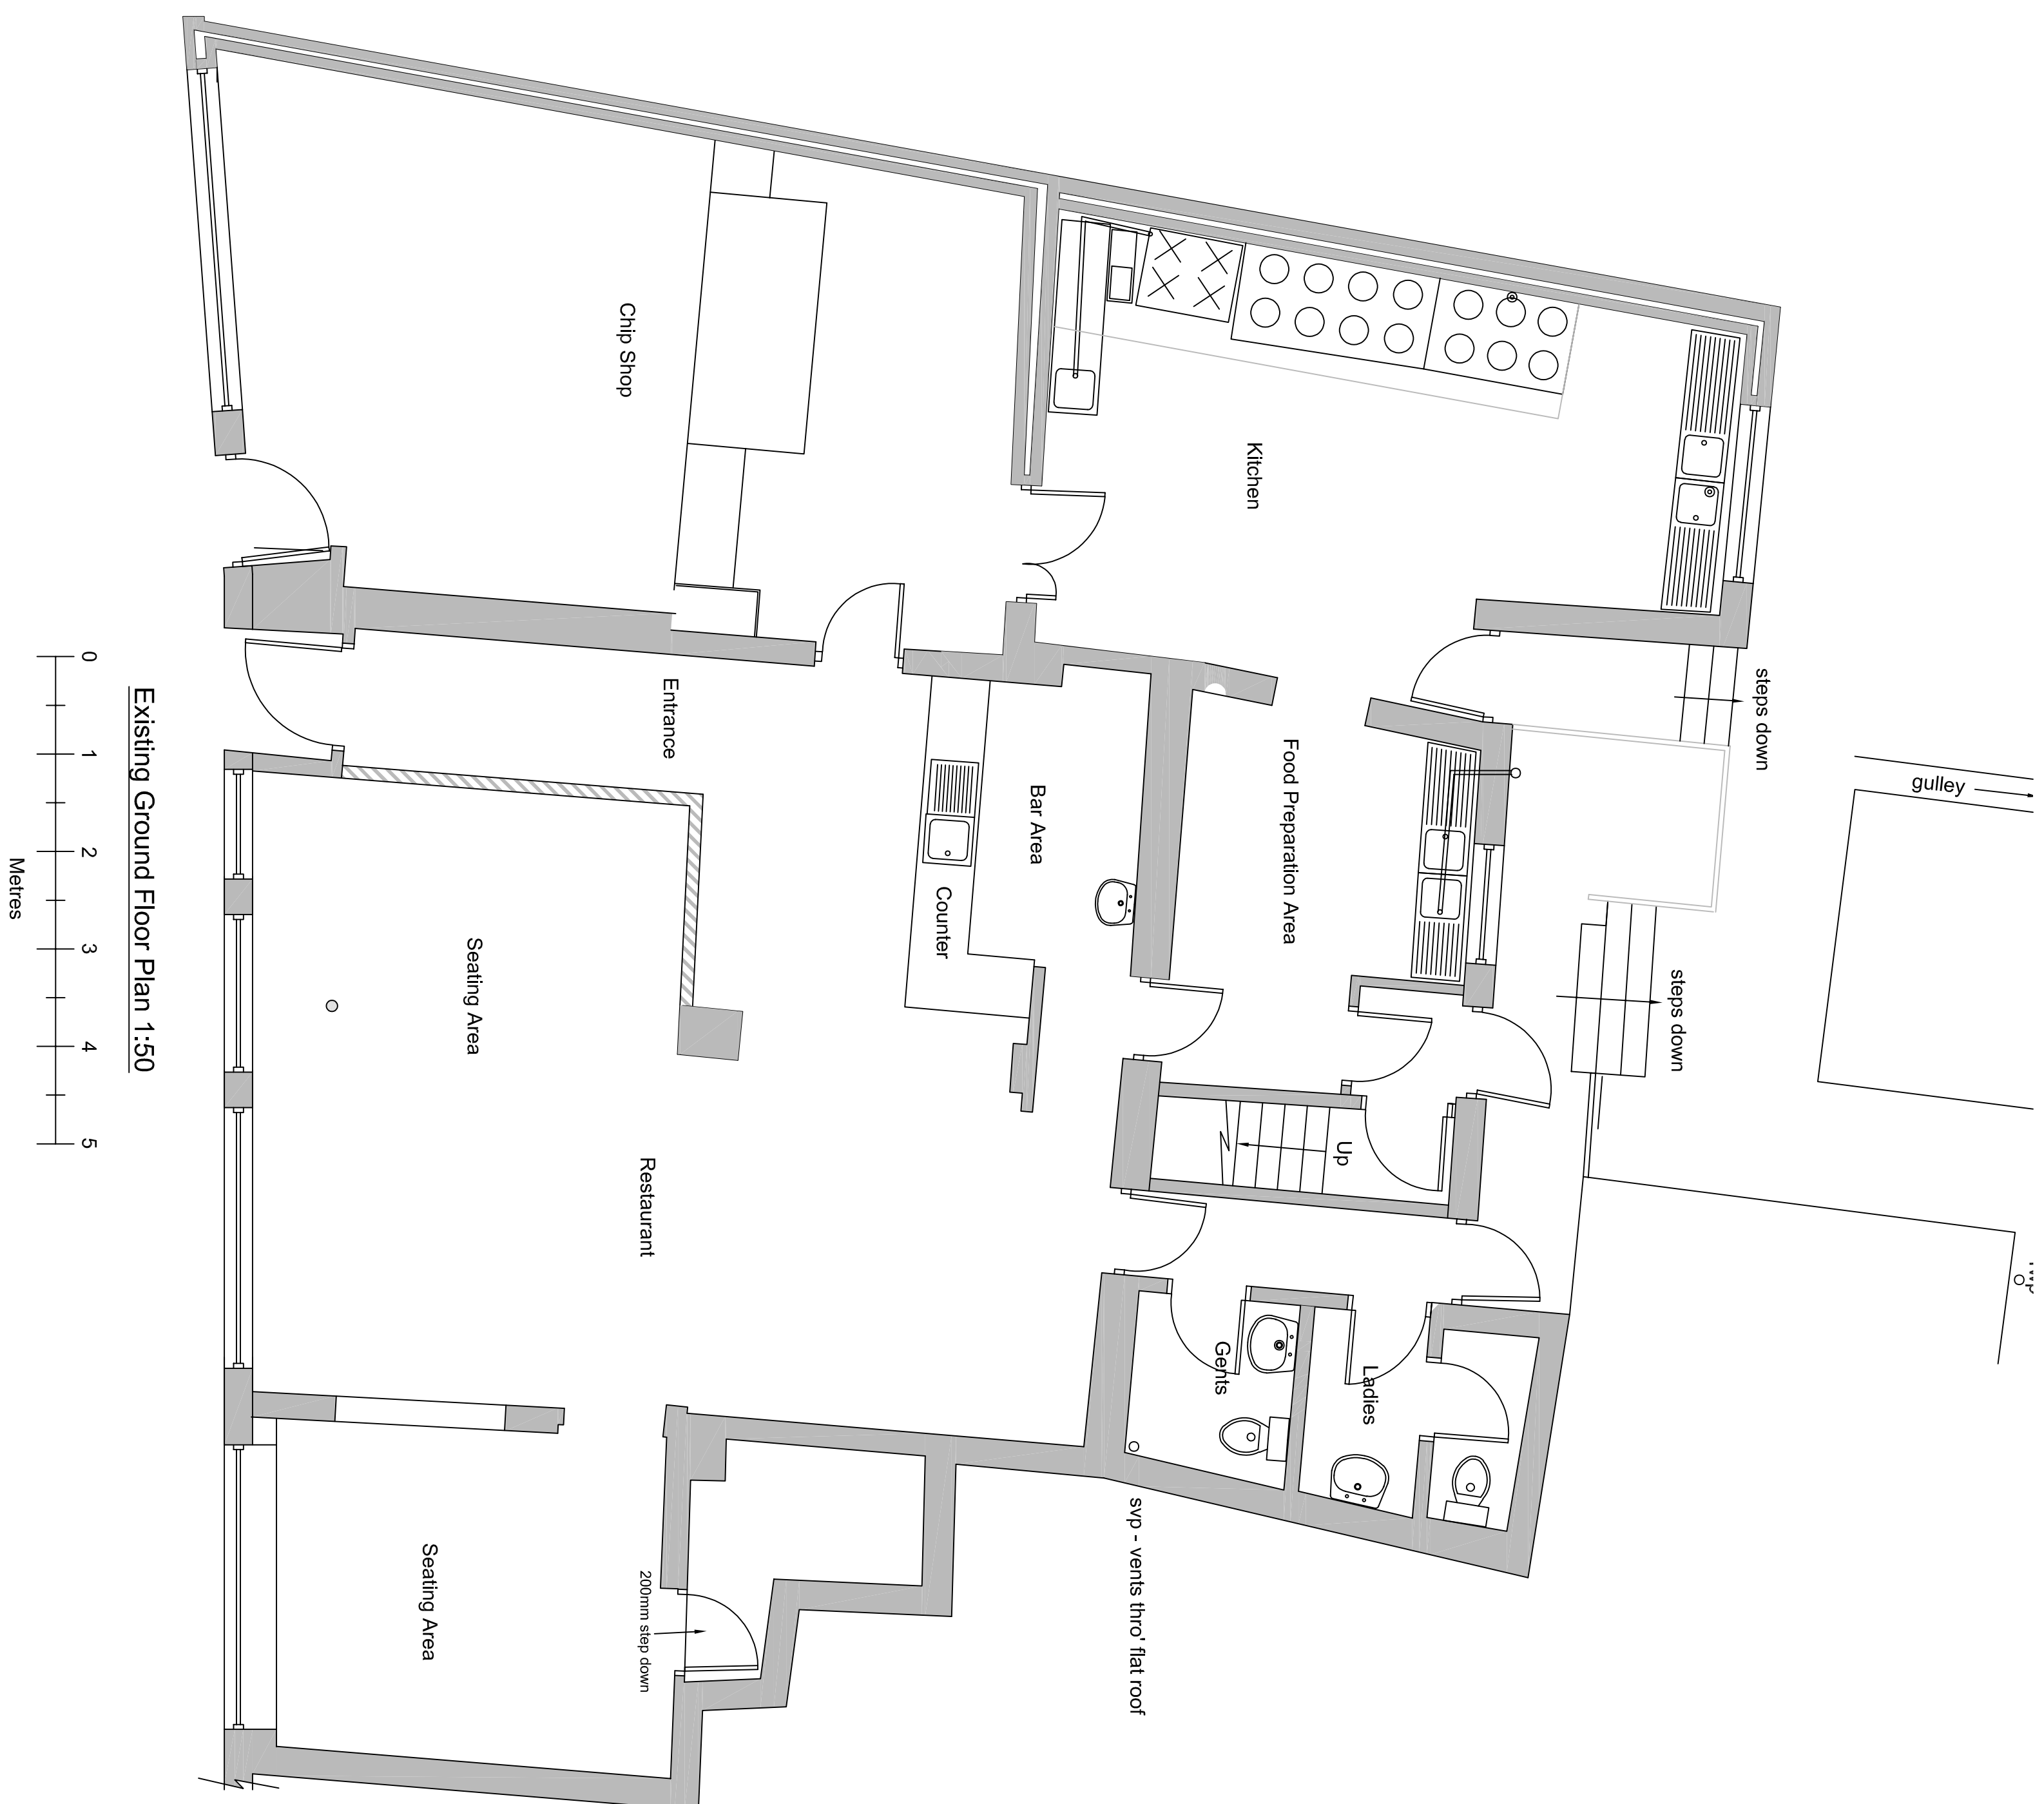

Drawn by	A Harlow & Son 01225 938329		
Proposed Conversion of Restaurant to Two Dwellings at			
34-36 Warminster Road			
Westbury			
Wiltshire			
BA13 3PE			
Scale	1:50	Drawing No AH2026/26	
Date	4th March 2026	Sheet 2 of 2	