


- NOTES:
1. Figured dimensions to be taken in preference to scaled ones.
 2. Large scaled drawings to be taken in preference to small scale.
 3. Critical dimensions to be taken from site.
 4. If in doubt, the contractor must ask for clarification.
 5. These drawings & designs are the copyright of Shawn Hindon.

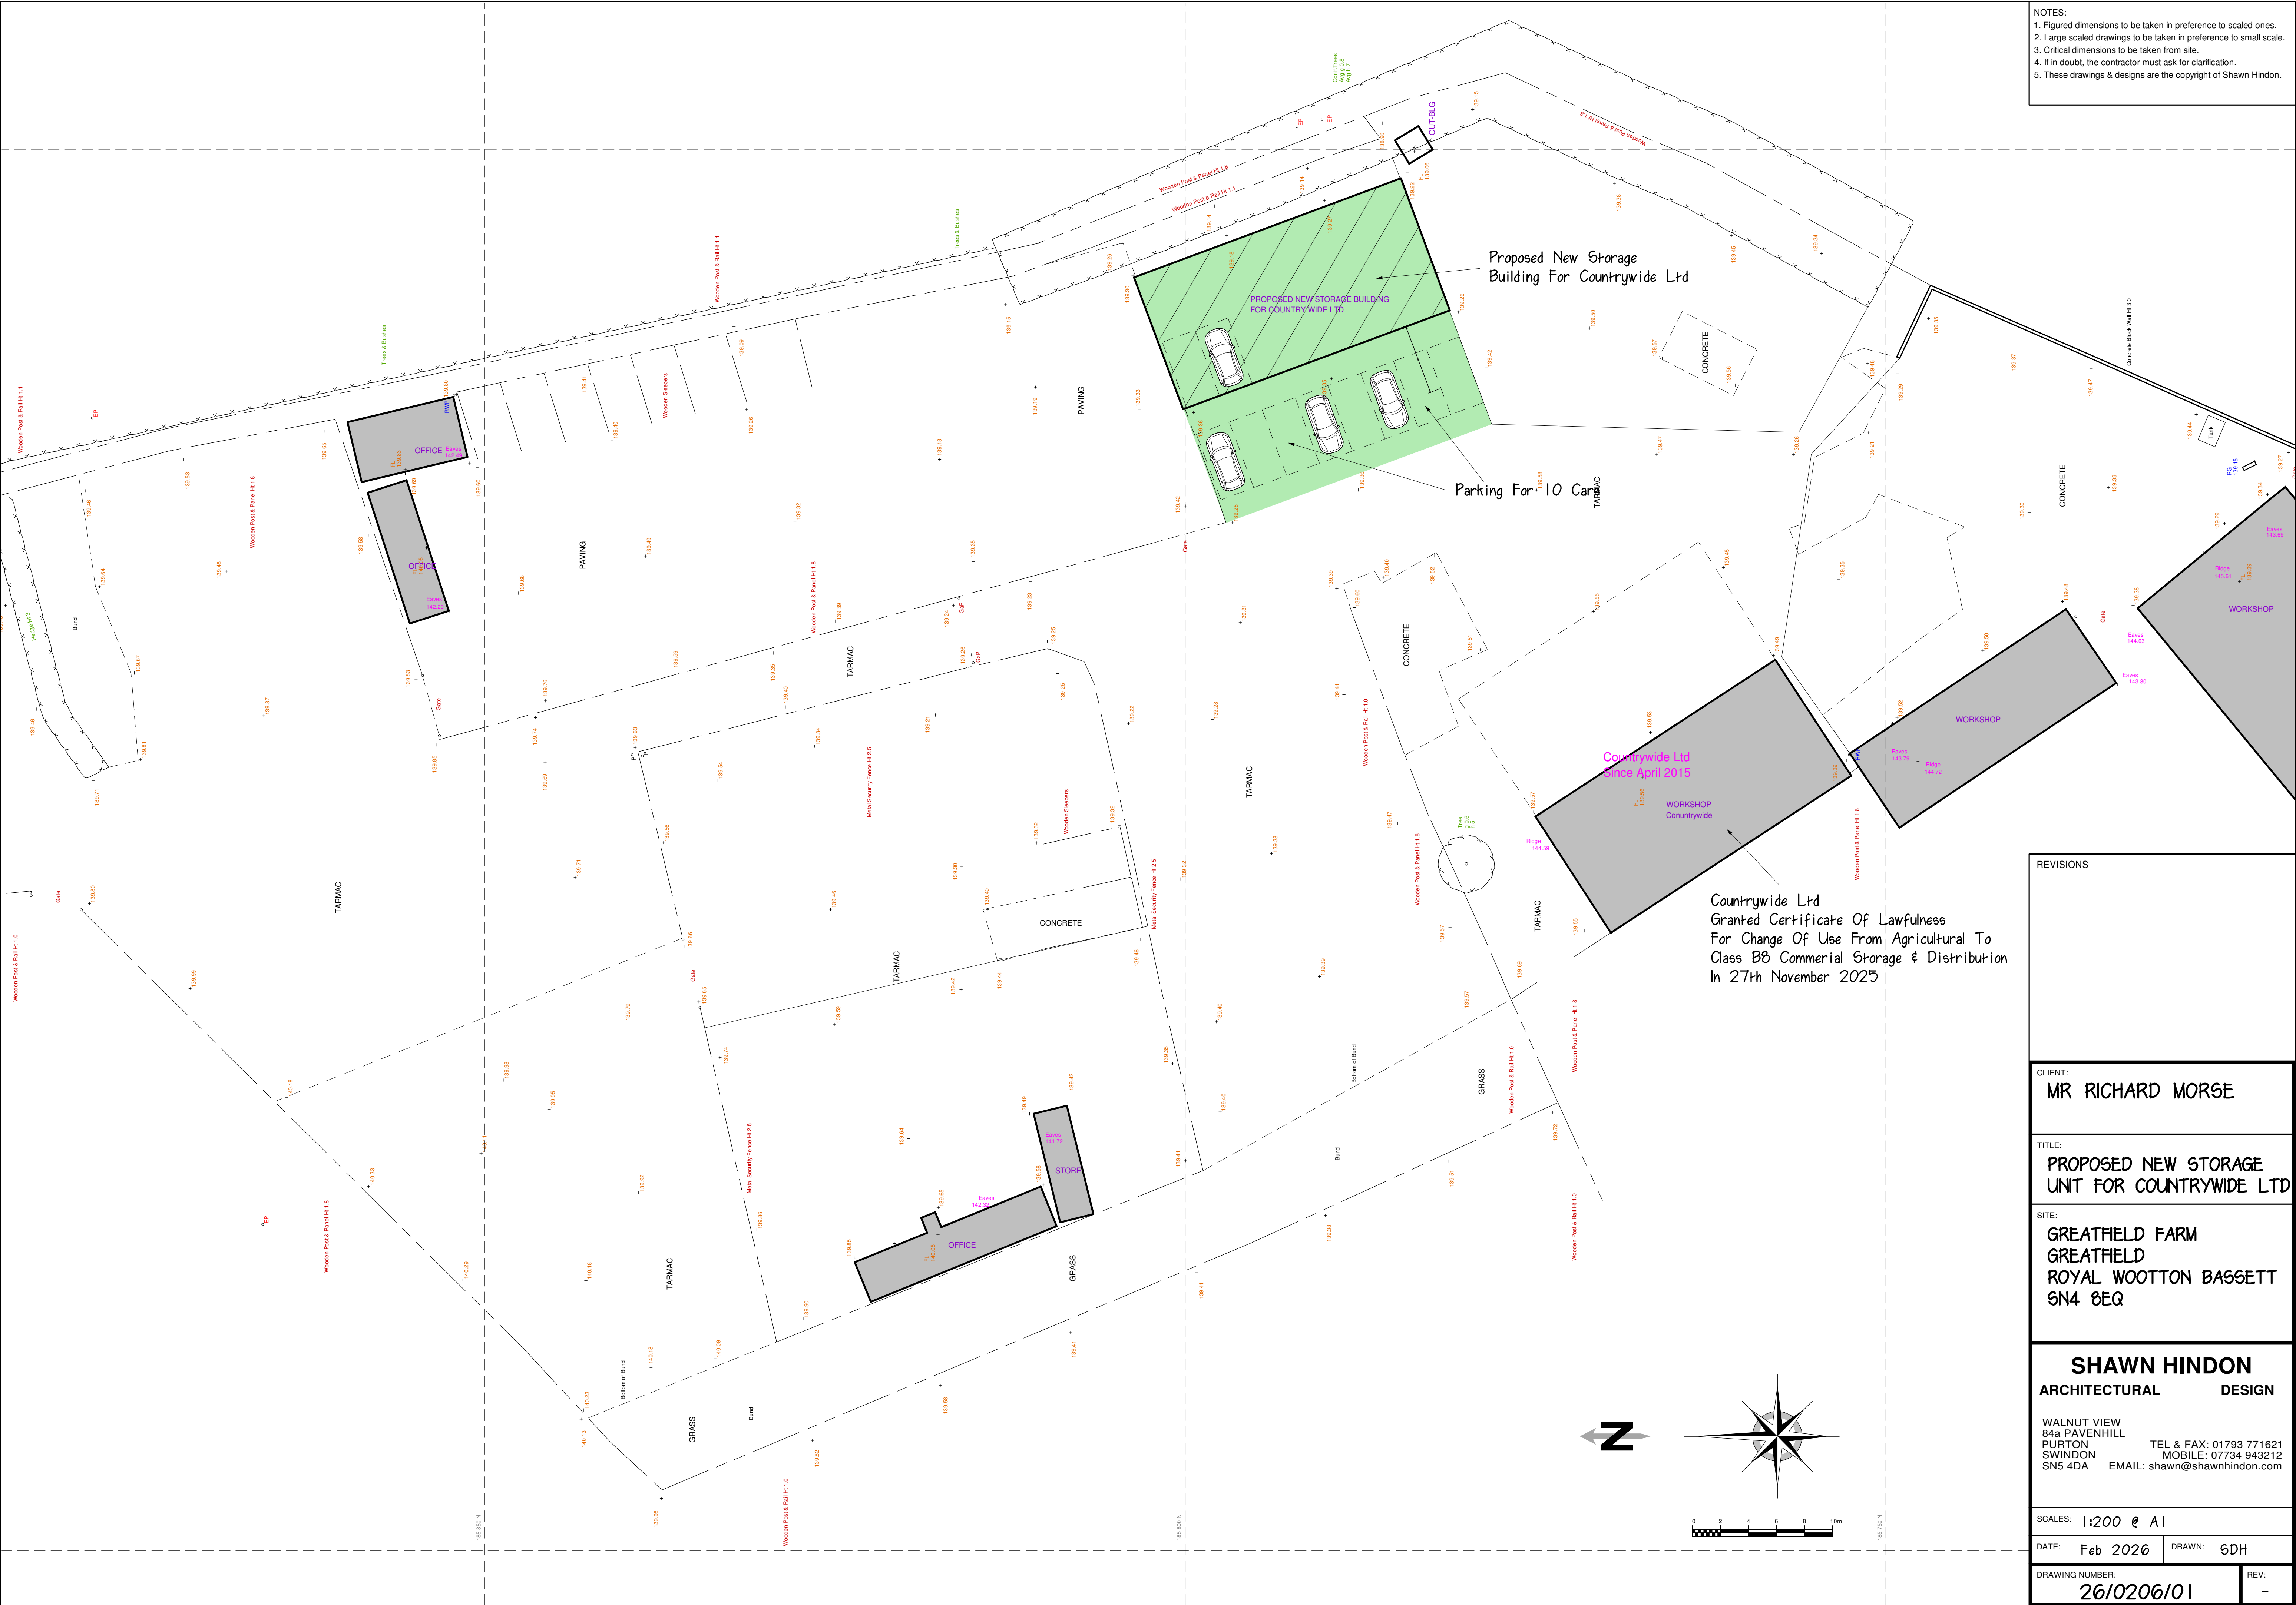

Countrywide Ltd
Granted Certificate Of Lawfulness
For Change Of Use From Agricultural To
Class B8 Commerial Storage & Distribution
In 27th November 2025

REVISIONS

CLIENT: MR RICHARD MORSE	
TITLE: PROPOSED NEW STORAGE UNIT FOR COUNTRYWIDE LTD	
SITE: GREATFIELD FARM GREATFIELD ROYAL WOOTTON BAGGETT SN4 8EQ	
SHAWN HINDON ARCHITECTURAL DESIGN	
WALNUT VIEW 84a PAVENHILL PURTON SWINDON SN5 4DA TEL & FAX: 01793 771621 MOBILE: 07734 943212 EMAIL: shawn@shawnhindon.com	
SCALES: 1:200 @ A1	
DATE: Feb 2026	DRAWN: SDH
DRAWING NUMBER: 26/0206/01	REV: -