
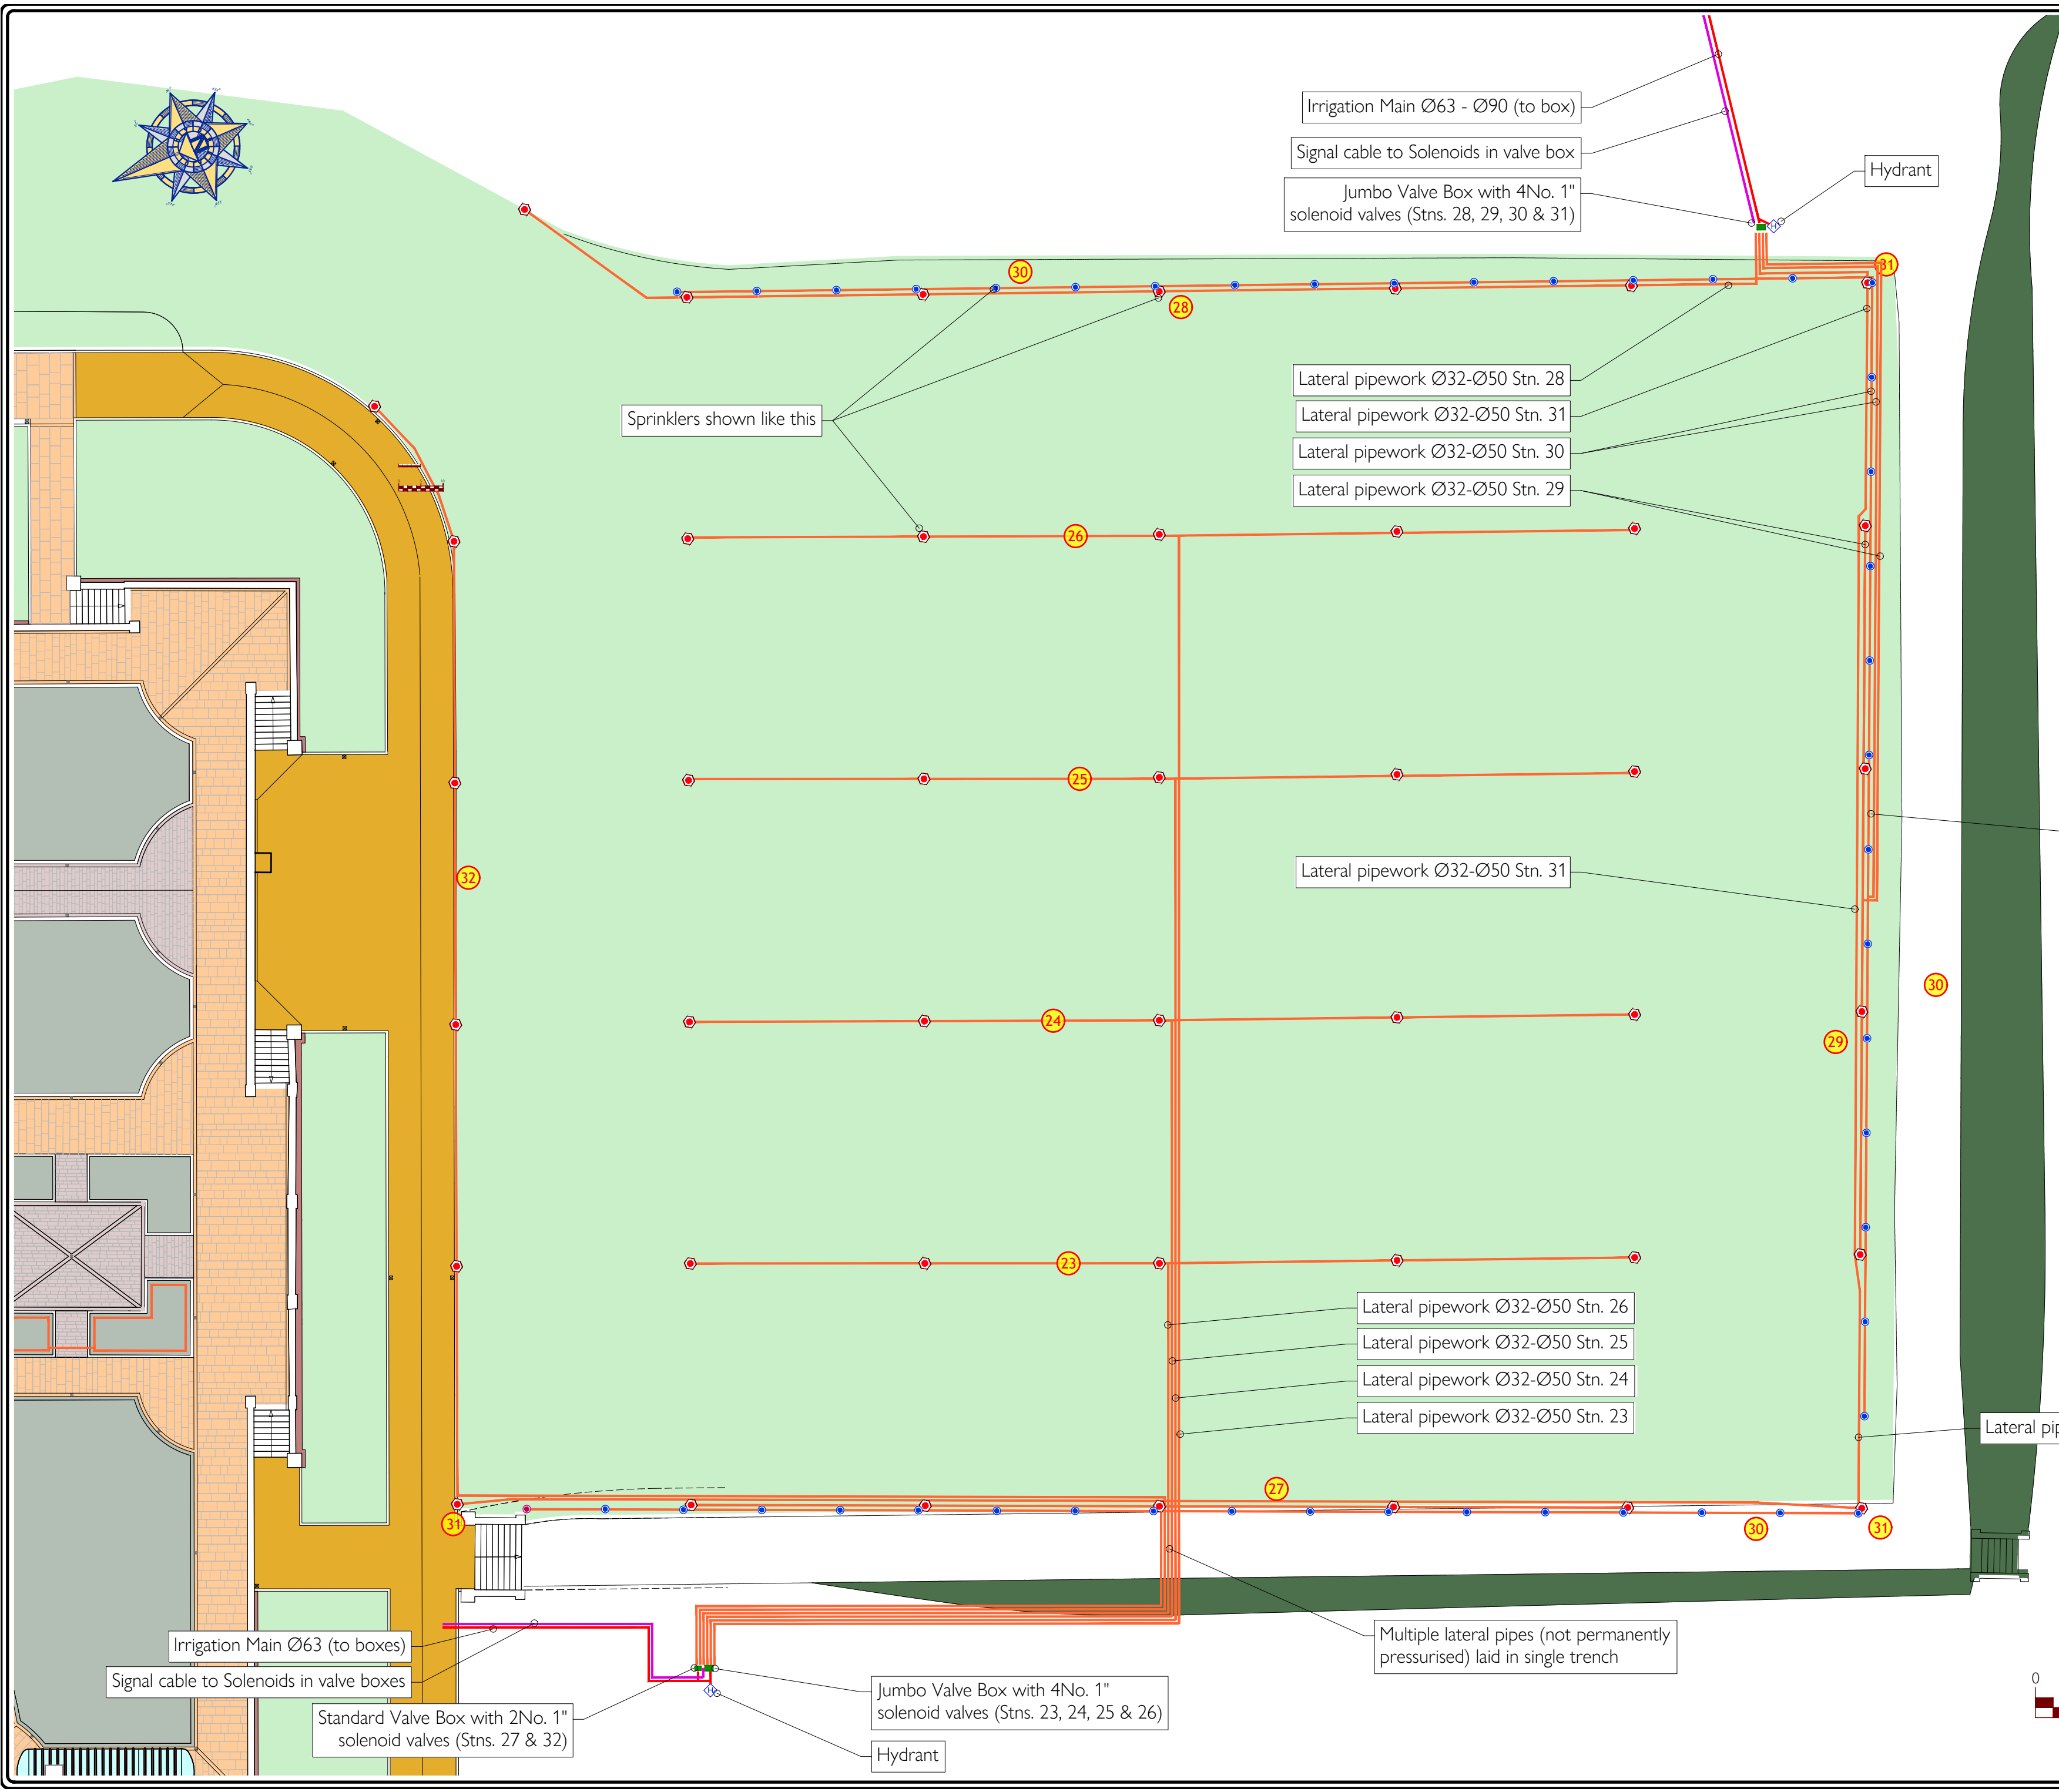


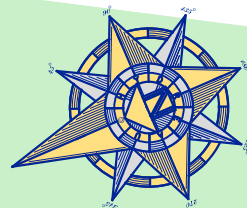

Client:

Tottenham House

Drawing Title:

Sunken Lawn - Irrigation Plan

Project:

Irrigation

The information that this drawing carries remains the property of Hydreau Limited. This drawing is protected by copyright and may not be reproduced, copied or used for any purpose without the written consent of Hydreau. Do not scale from pdf's.

Notes:

All pipes, valves and sprinklers to be marked out on site.

Drawn By:

MW

Date:

17.02.26

Scale:

1:250/ A3

Dwg. No.:

792.0.IR.SL.1

V.

1

 **HYDREAU**
Consulting Engineers

Hydrology Water Engineering Drainage Irrigation

Blackbird Cottage · Main Street · Ewerby · Sleaford · Lincolnshire · NG34 9PH
T: 0333 600 7005 E: marcus@hydreauuk www.hydreauuk

Multiple lateral pipes (not permanently pressurised) laid in single trench

Station numbering shown like this

