



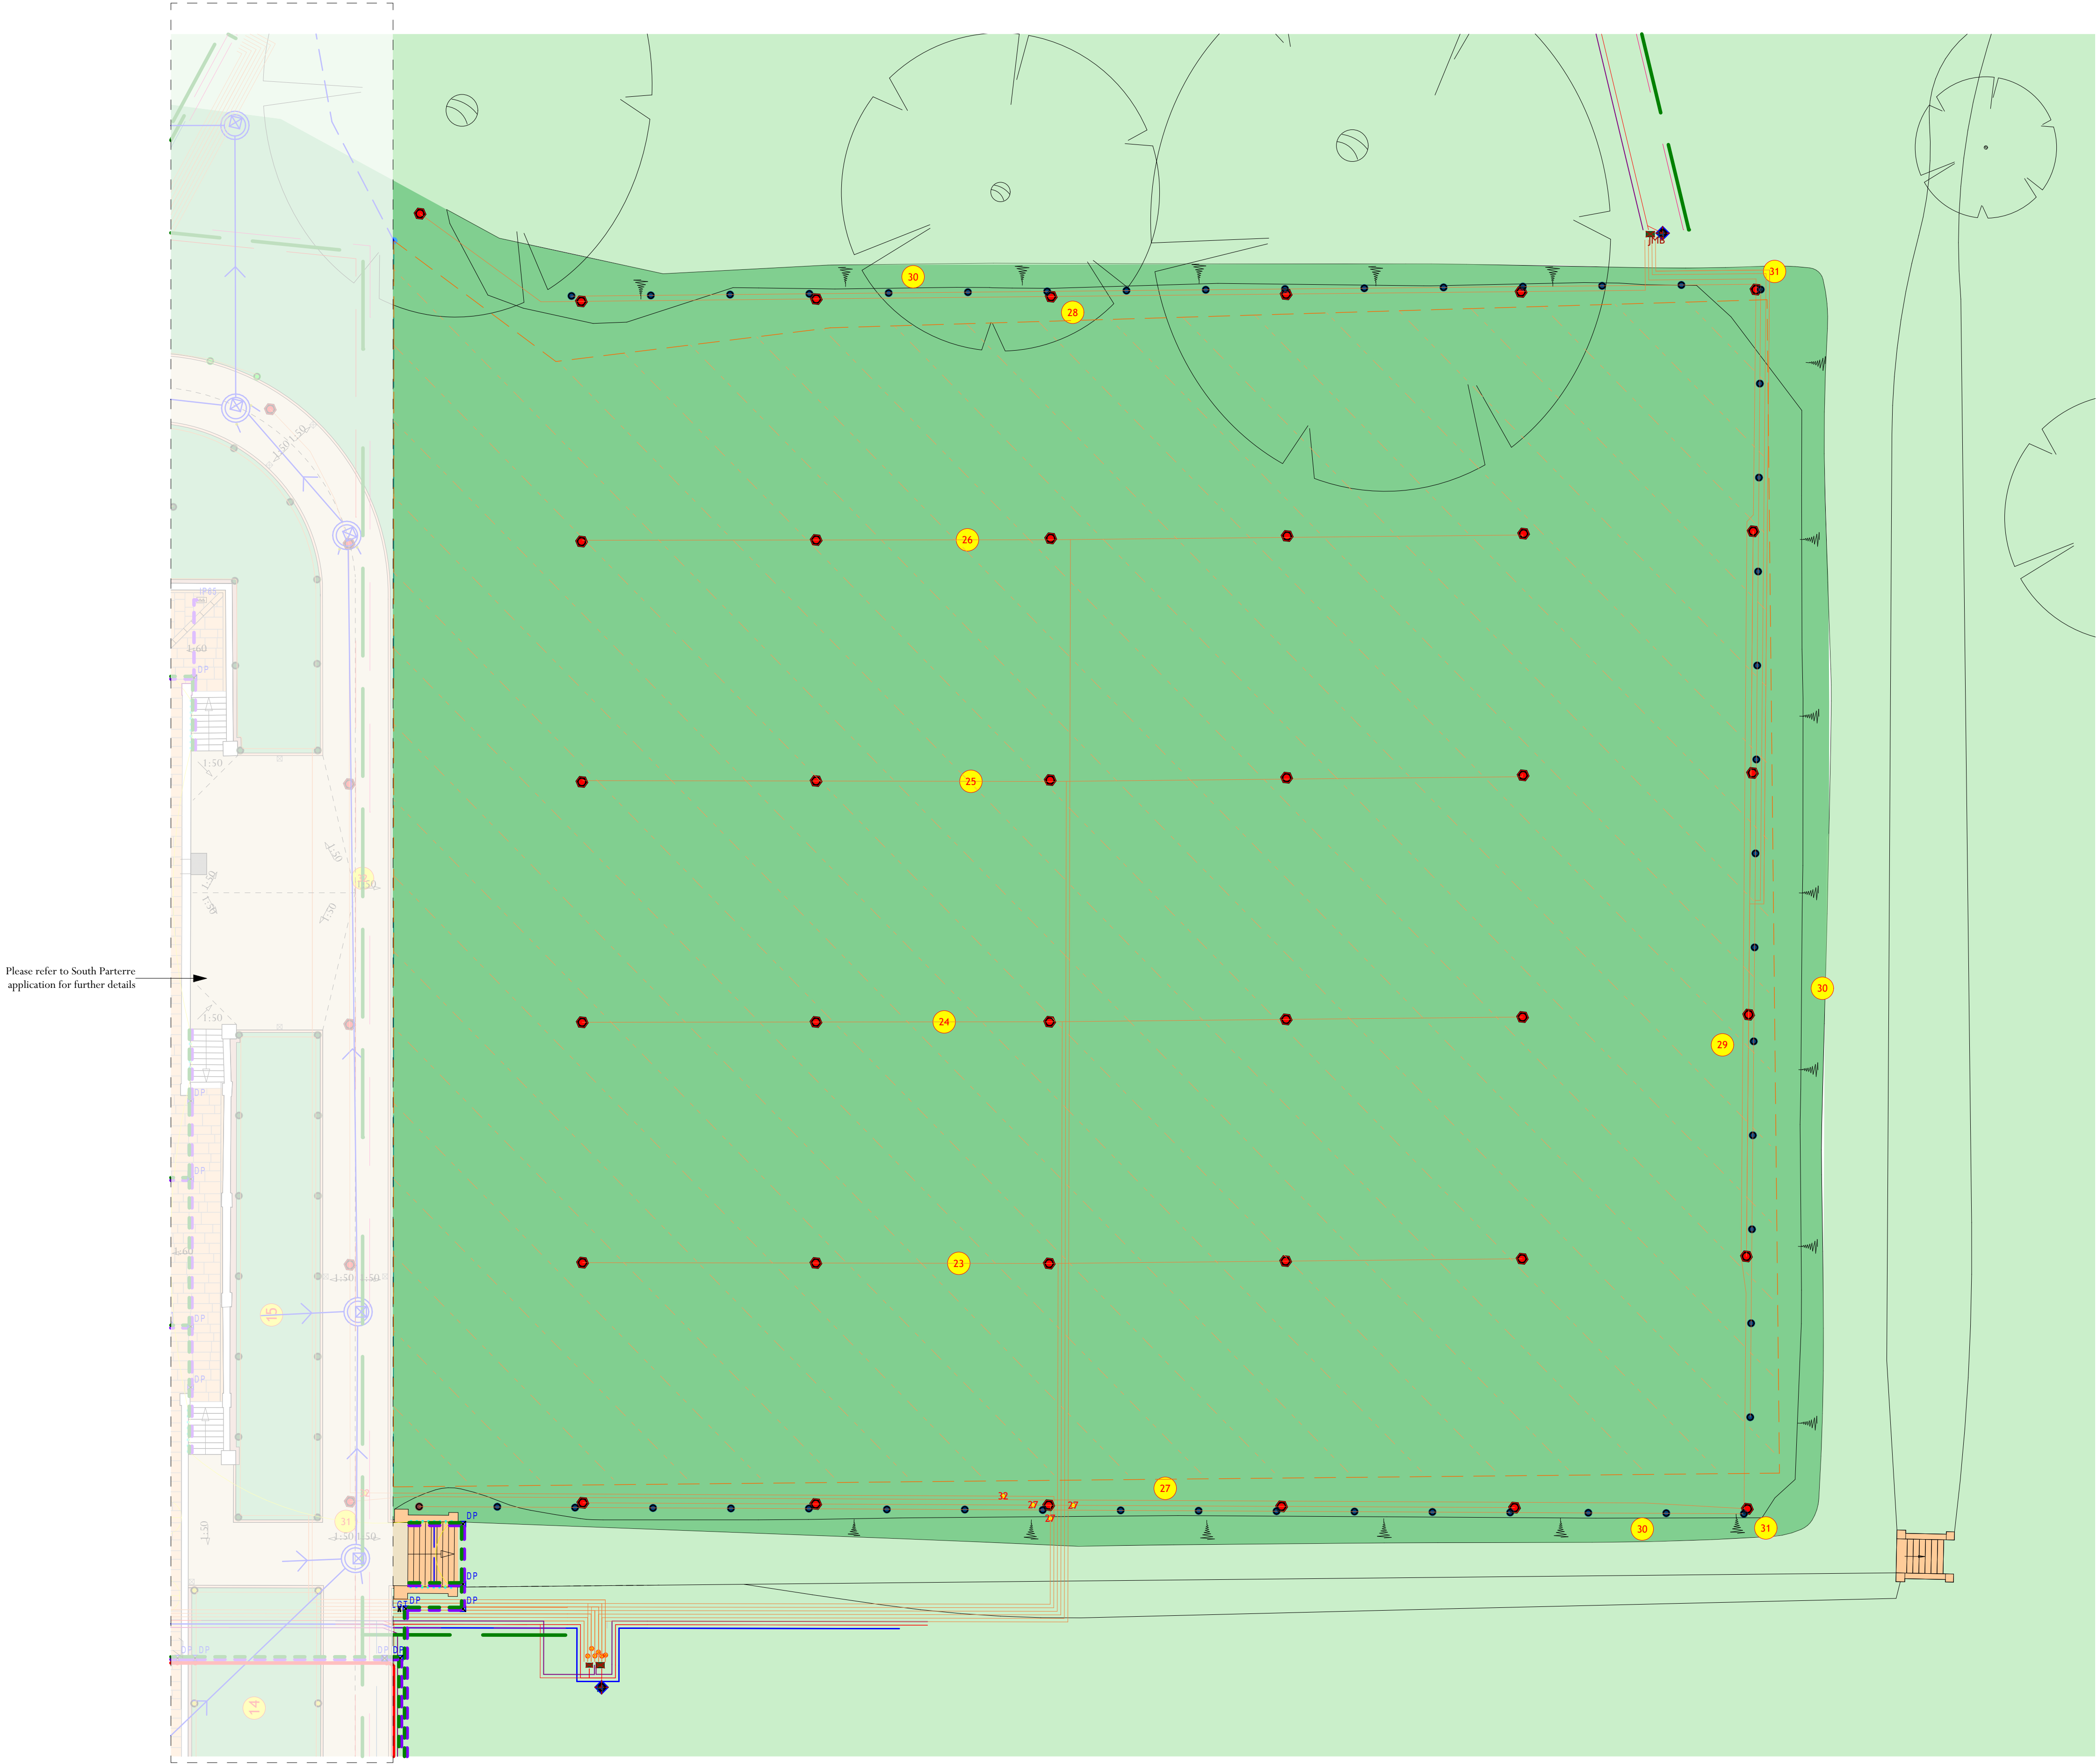

Please refer to South Parterre application for further details

NOTE:
This drawing is to be read in conjuncture with all relevant Engineer's drawings and specifications.

For drainage design, refer to MBP drawings.
For Lighting design refer to DPA drawings.
For Irrigation design refer to Hydreau drawings.
For MEP services design refer to Vector drawings.

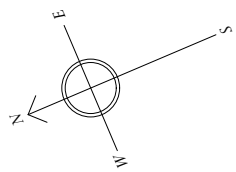

0 1 2 3 4 5 6 7 8 9 10 11 12 13 14 15 16 17 18 19 20m

Scale 1:200

Adjacent Properties and Boundaries are shown for illustrative purposes only and have not been surveyed unless otherwise stated.

All areas shown are approximate and should be verified before forming the basis of a decision.

Do not scale other than for Planning Application purposes.

All dimensions must be checked by the contractor before commencing work on site.

No deviation from this drawing will be permitted without the prior written consent of the Architect.

The copyright of this drawing remains with the Architect and may not be reproduced in any form without prior written consent.

Ground Floor Slabs, Foundations, Sub-Structures, etc. All work below ground level is shown provisionally. Inspection of ground condition is essential prior to work commencing.

Reassessment is essential when the ground conditions are apparent, and redesign may be necessary in the light of soil conditions found. The responsibility for establishing the soil and sub-soil conditions rests with the contractor.

Luminaire References:

LXW3 Wall Recessed floor washers for step lighting

Luminaire Symbols:

 Wall recessed floor washer

MEP References, as designed by others:

 Electrical submain cabling buried direct

 1000 duct for local power and lighting cabling

 1000 duct for av and lighting control cabling (tbc by contractor to suit lighting design)

 DP 300x300mm draw pit for lighting / power / av cabling

 450x450 draw pit for fibre / it infrastructure

 IRR Irrigation system valve box (refer to hydreau)

 LGT LGT 300(h) x 300(w) x 150(d) (approx) external weatherproof enclosure for external lighting drivers (tbc by Contractor to suit lighting design)

 XX Irrigation Area Identification Number

 Hydrant

 Sprinklers

 Indicative of a grass bank and change in ground level

 80mm Diameter Later Drain at 3m spacing (perforated)

 100mm Diameter Peripheral and Toe drain (perforated)

02	12.02.26	Revised following comment	PD
01	03.03.26	Initial Issue	PD
Rev	Date	Description	Initials

PLANNING

PROJECT Tottenham House - Hard Landscape

TITLE: Sunken Lawn Combined Services

SCALE: 1:200 @A1

DATE: February 2026

DRAWING No: THL001-ADA-HL-00-DR-A-0315(02)

DRAWN BY: PD

ADAM ARCHITECTURE

OLD HYDE HOUSE, 75 HYDE STREET
WINCHESTER, HANTS, SO23 7DW, TEL. 01962 843843

WEST WING, SOMERSET HOUSE, STRAND
LONDON, WC2R 1LA, TEL. 020 7 841 0140

www.adamarchitecture.com contact@adamarchitecture.com