


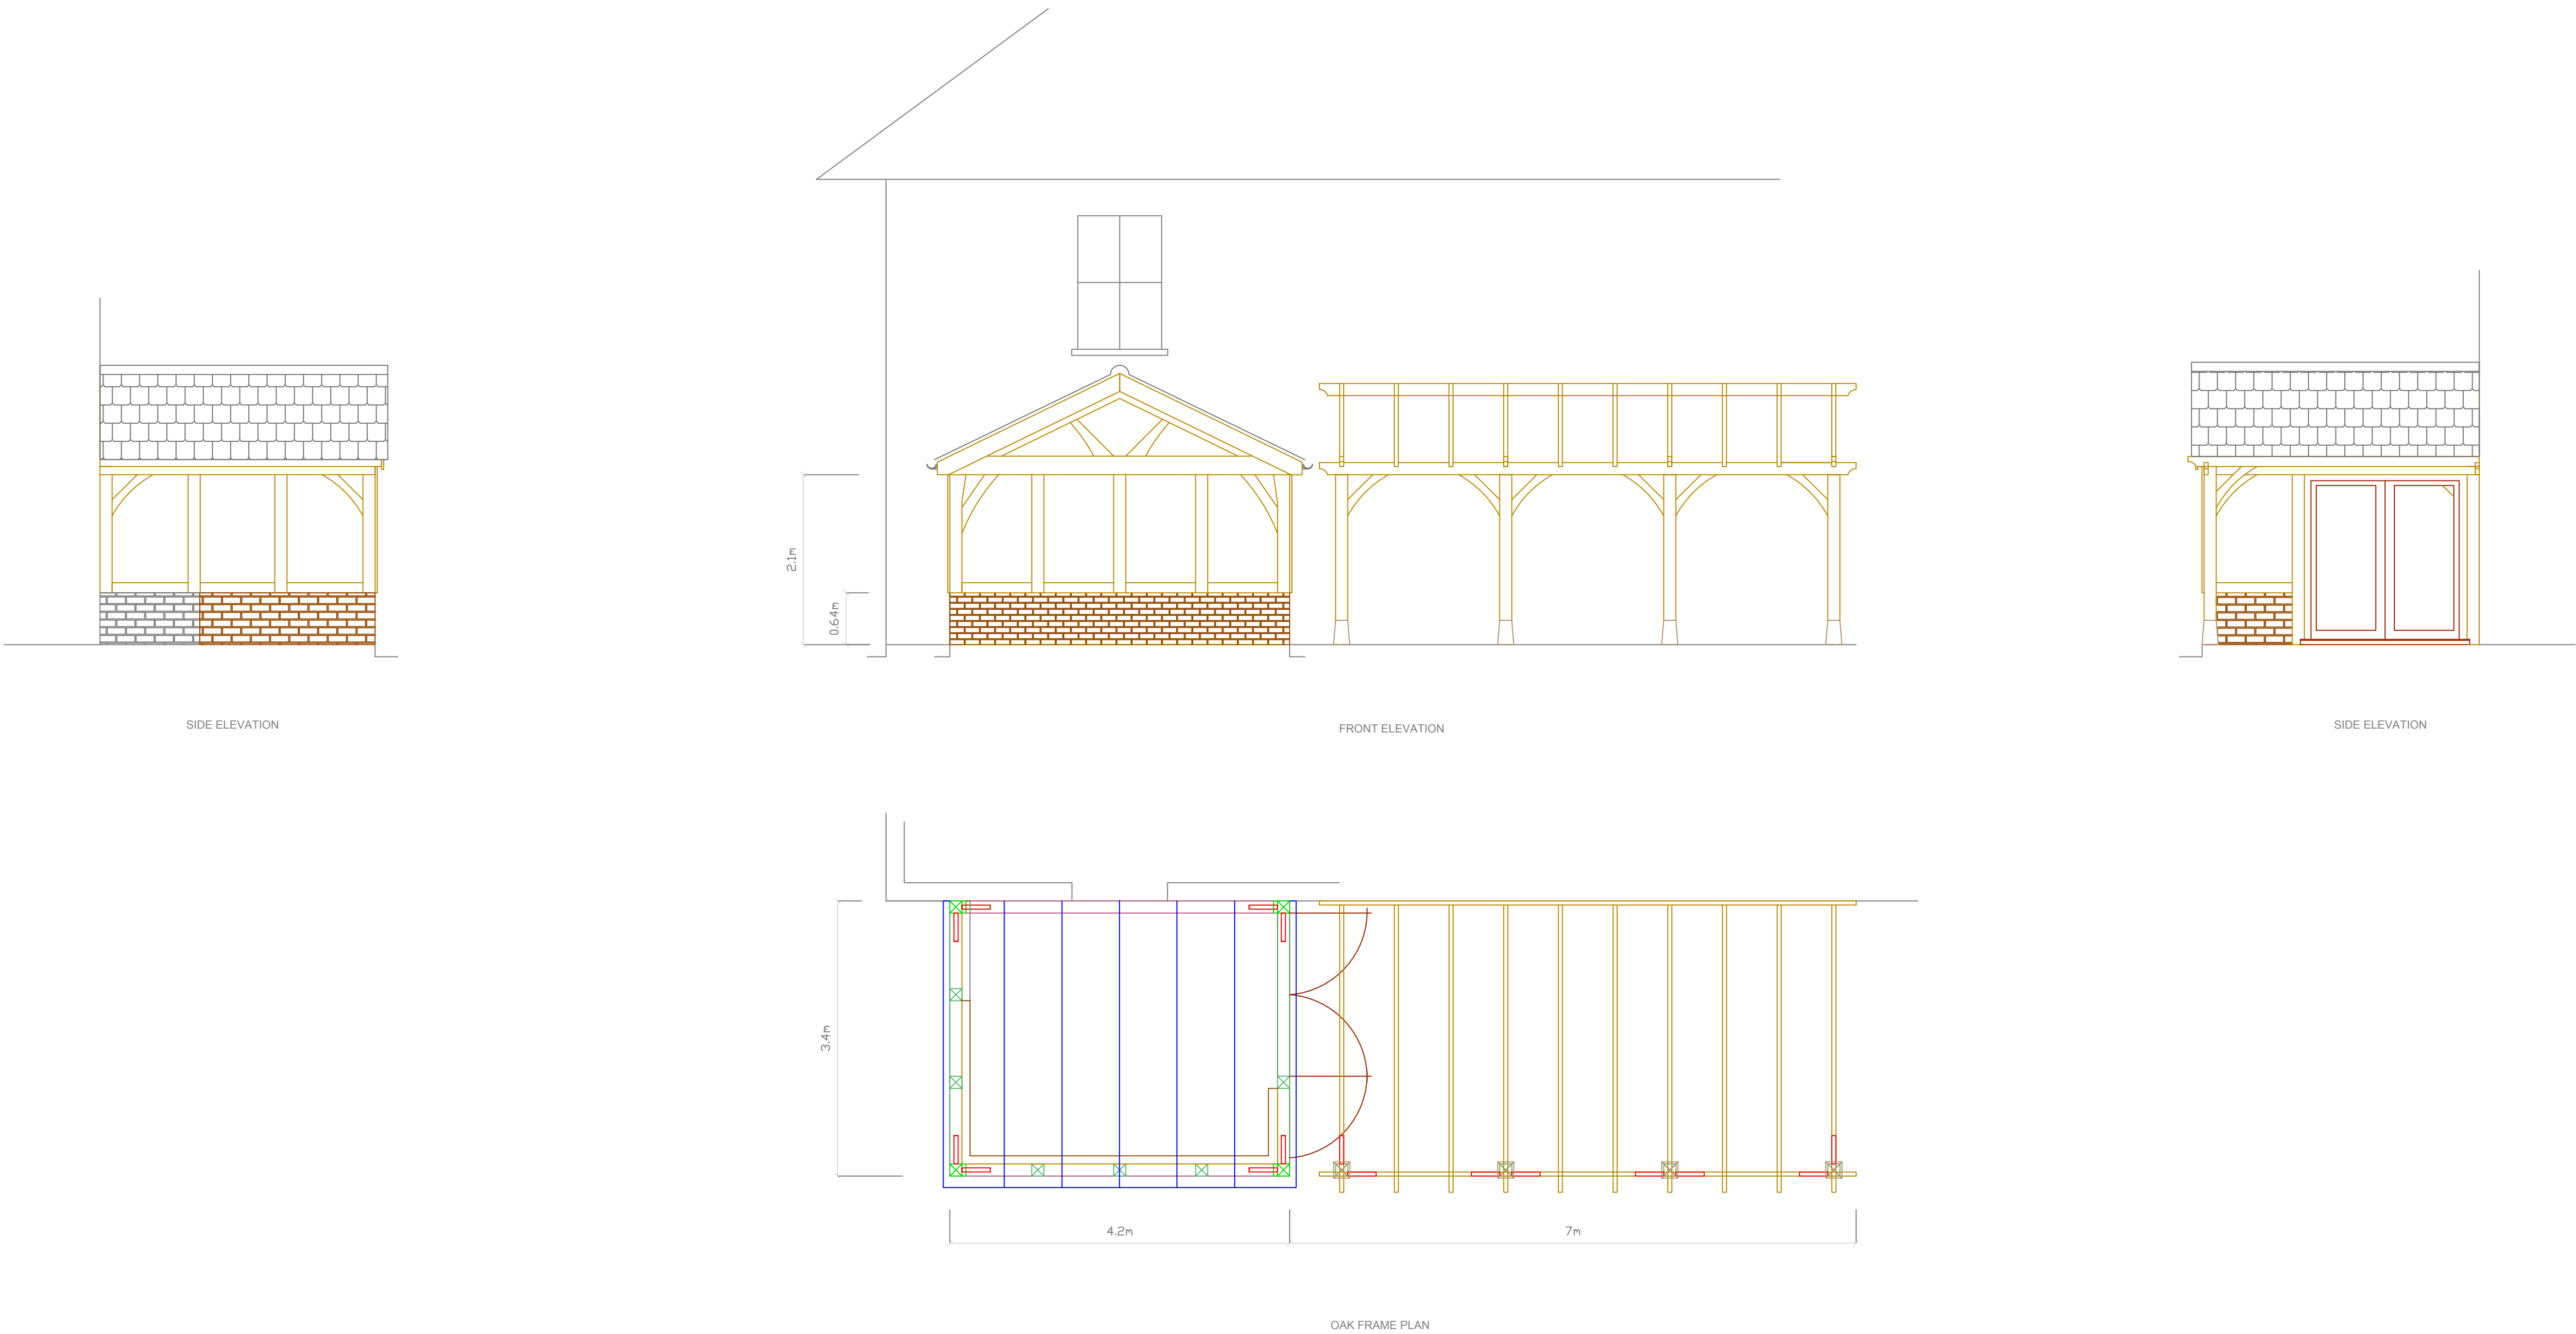

NOTES

- | | |
|-------------------|---|
| OAK PEGGED FRAME. | Internal finish - Danish Oil
External Finish - Self Colour |
| FRENCH DOORS | Engineered Oak |
| GLAZING | 24mm Clear, Toughened, Low E glass, Argon |
| FLASHINGS | Lead |
| GUTTERING | To match existing |
| ROOF | Slate |
| HARDWARE | Satin Stainless |
| DWARF WALL | brick/block - internal plastered |
| FOUNDATIONS | concrete |

Note: All dimensions/levels to be determined on final survey.



Copyright

This design and drawing is copyright and must not be copied in whole or in part, nor reproduced. It may not be passed to a third party or used for acquisition of other quotations or estimates without written consent of the company. the metric dimensions quoted are nominal approximations to the imperial equivalents unless specifically stated.

Note

All dimensions must be checked on site and not scaled from this drawing.

Revision:

Legend / Key

CLIENT	Mr. E. MILLER-JONES St. Michaels House Winterbourne Earls SP4 6HA
	LOOSEHANGER OAK SW
Mob.	07789 640790
Tel.	01747 851174
Mail.	garyhp@loosehangeroak.co.uk

Drawn By GHP

Scale 1 : 50 @ A1

Date JAN 2026

Drawing Title

**REPLACEMENT OAK FRAMED
CONSERVATORY
& OAK PERGOLA**

Drawing No.
101239 Rev 2 CONSERVATORY