


General Notes

No.	Revision/Issue	Date

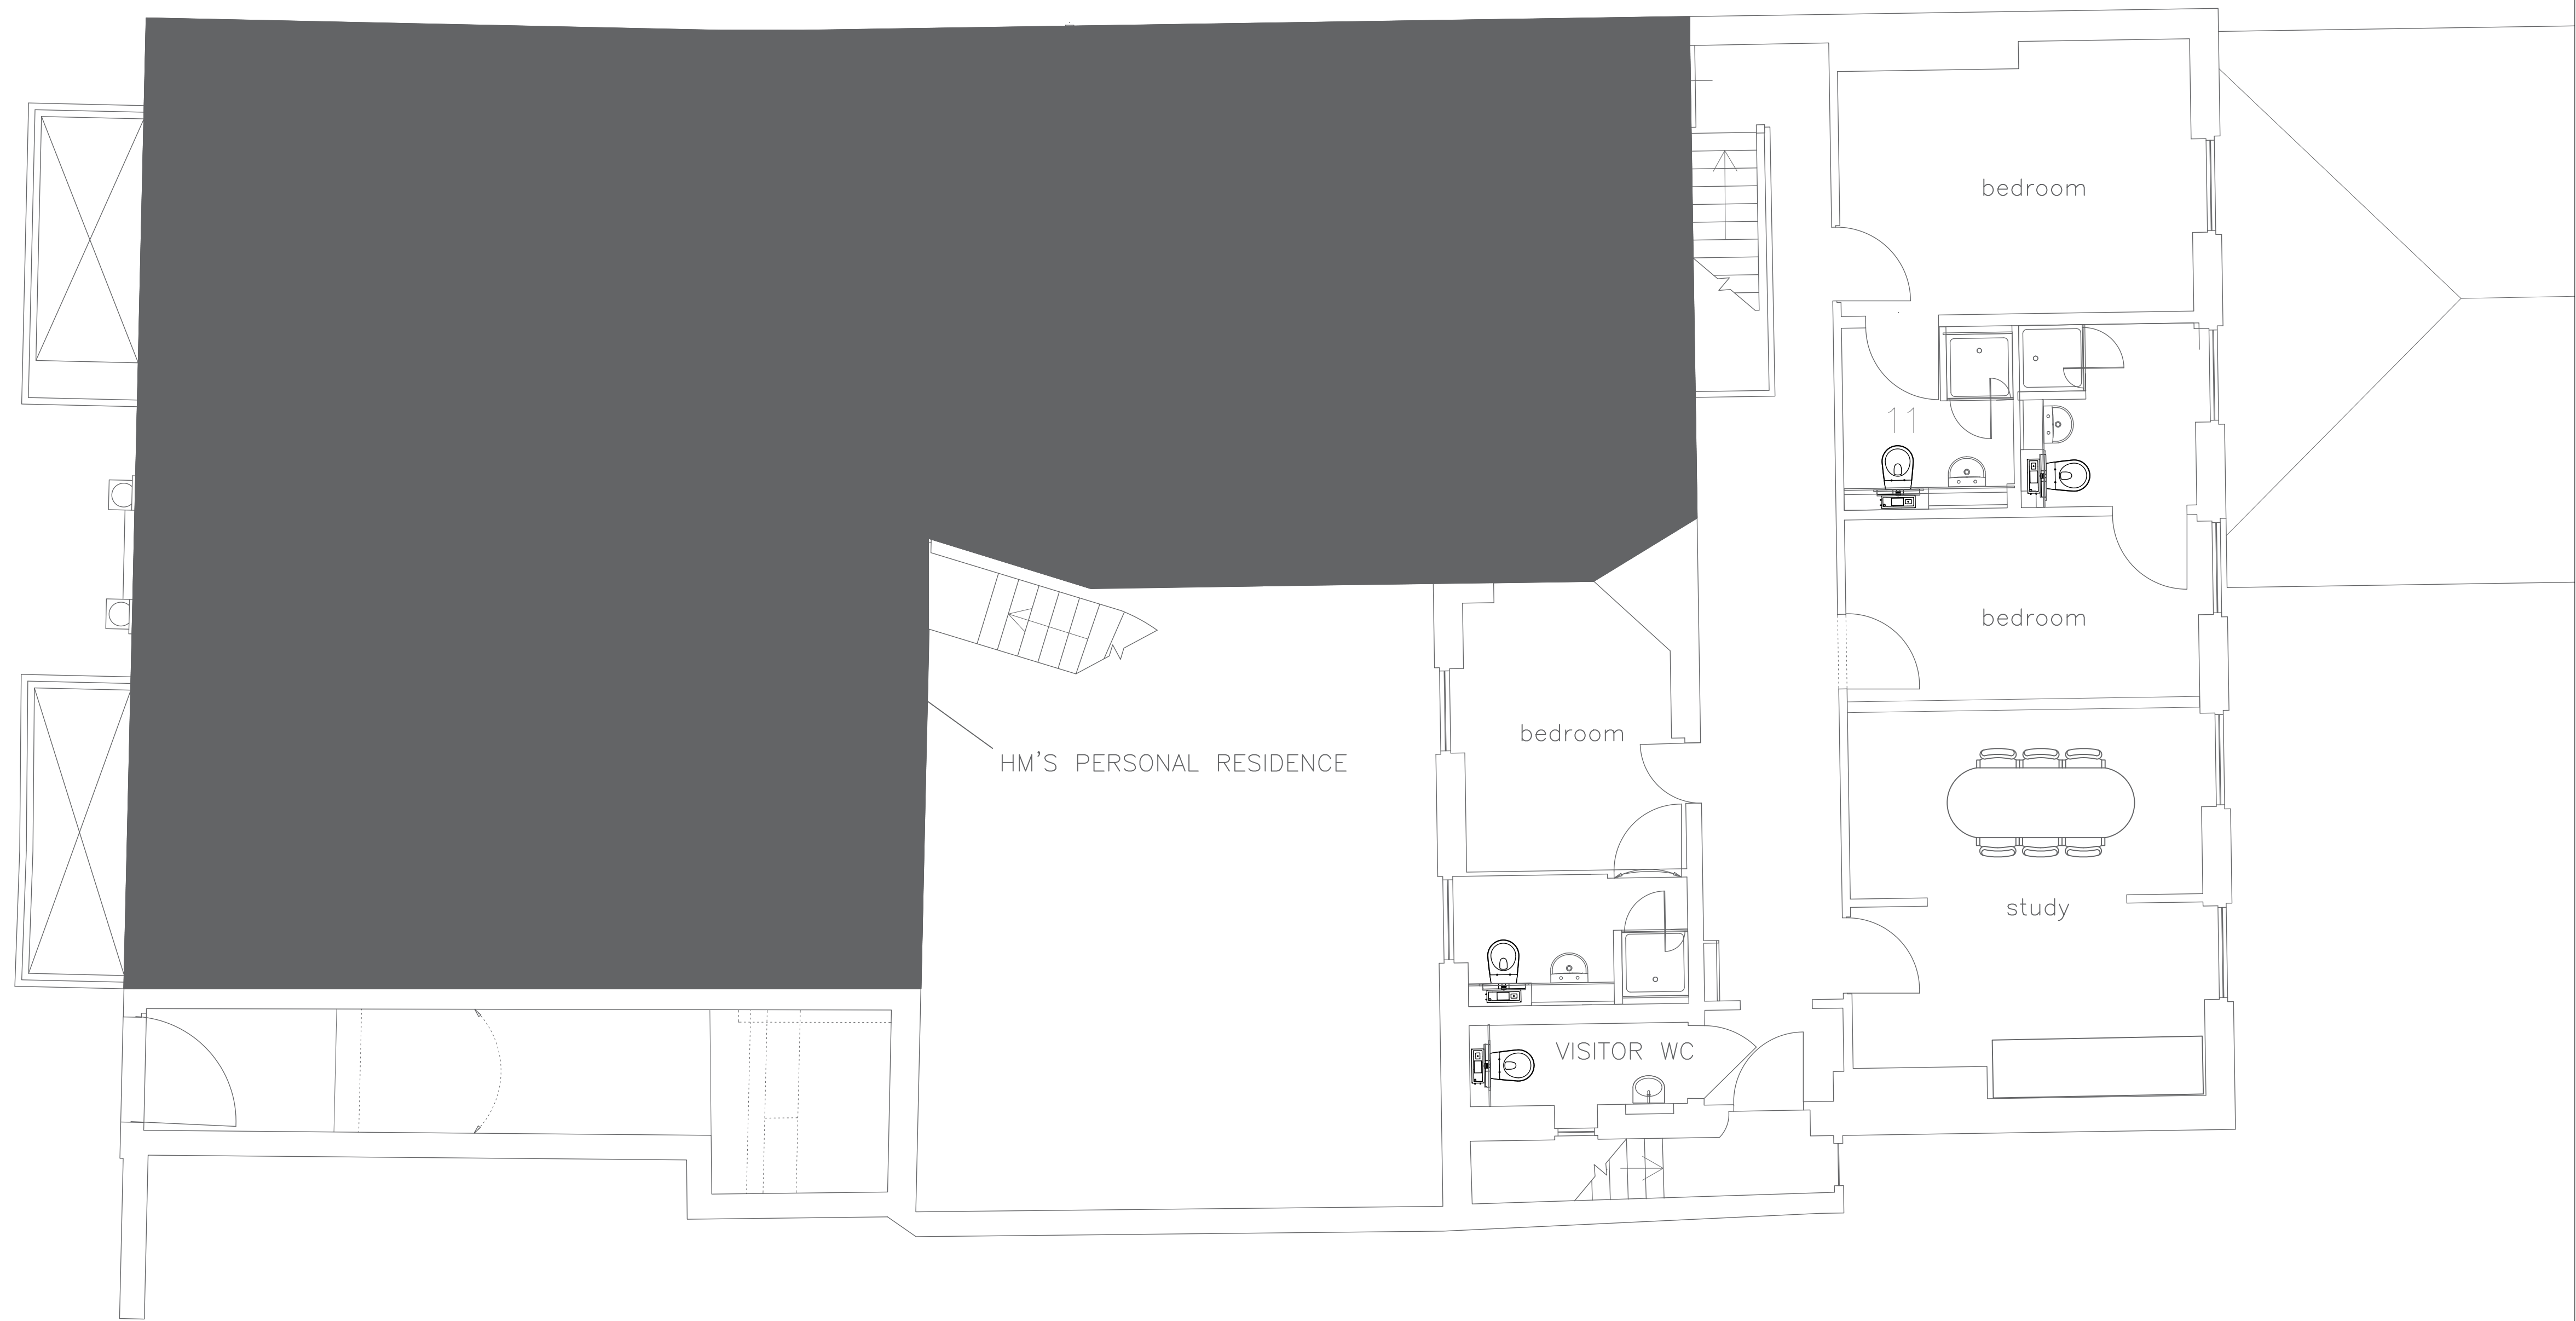

Estates Department
Barton Farm
College Fields
Marlborough
Wiltshire SN8 1PA Tel:- 01672892200

Project Name and Address

MARLBOROUGH COLLEGE
IVY ROOM
EXISTING FLOOR
PLAN

Project	IVY STUDY	Sheet
Date	25/02/2026	MC/IRA/EFP/01
Scale	1:50	