


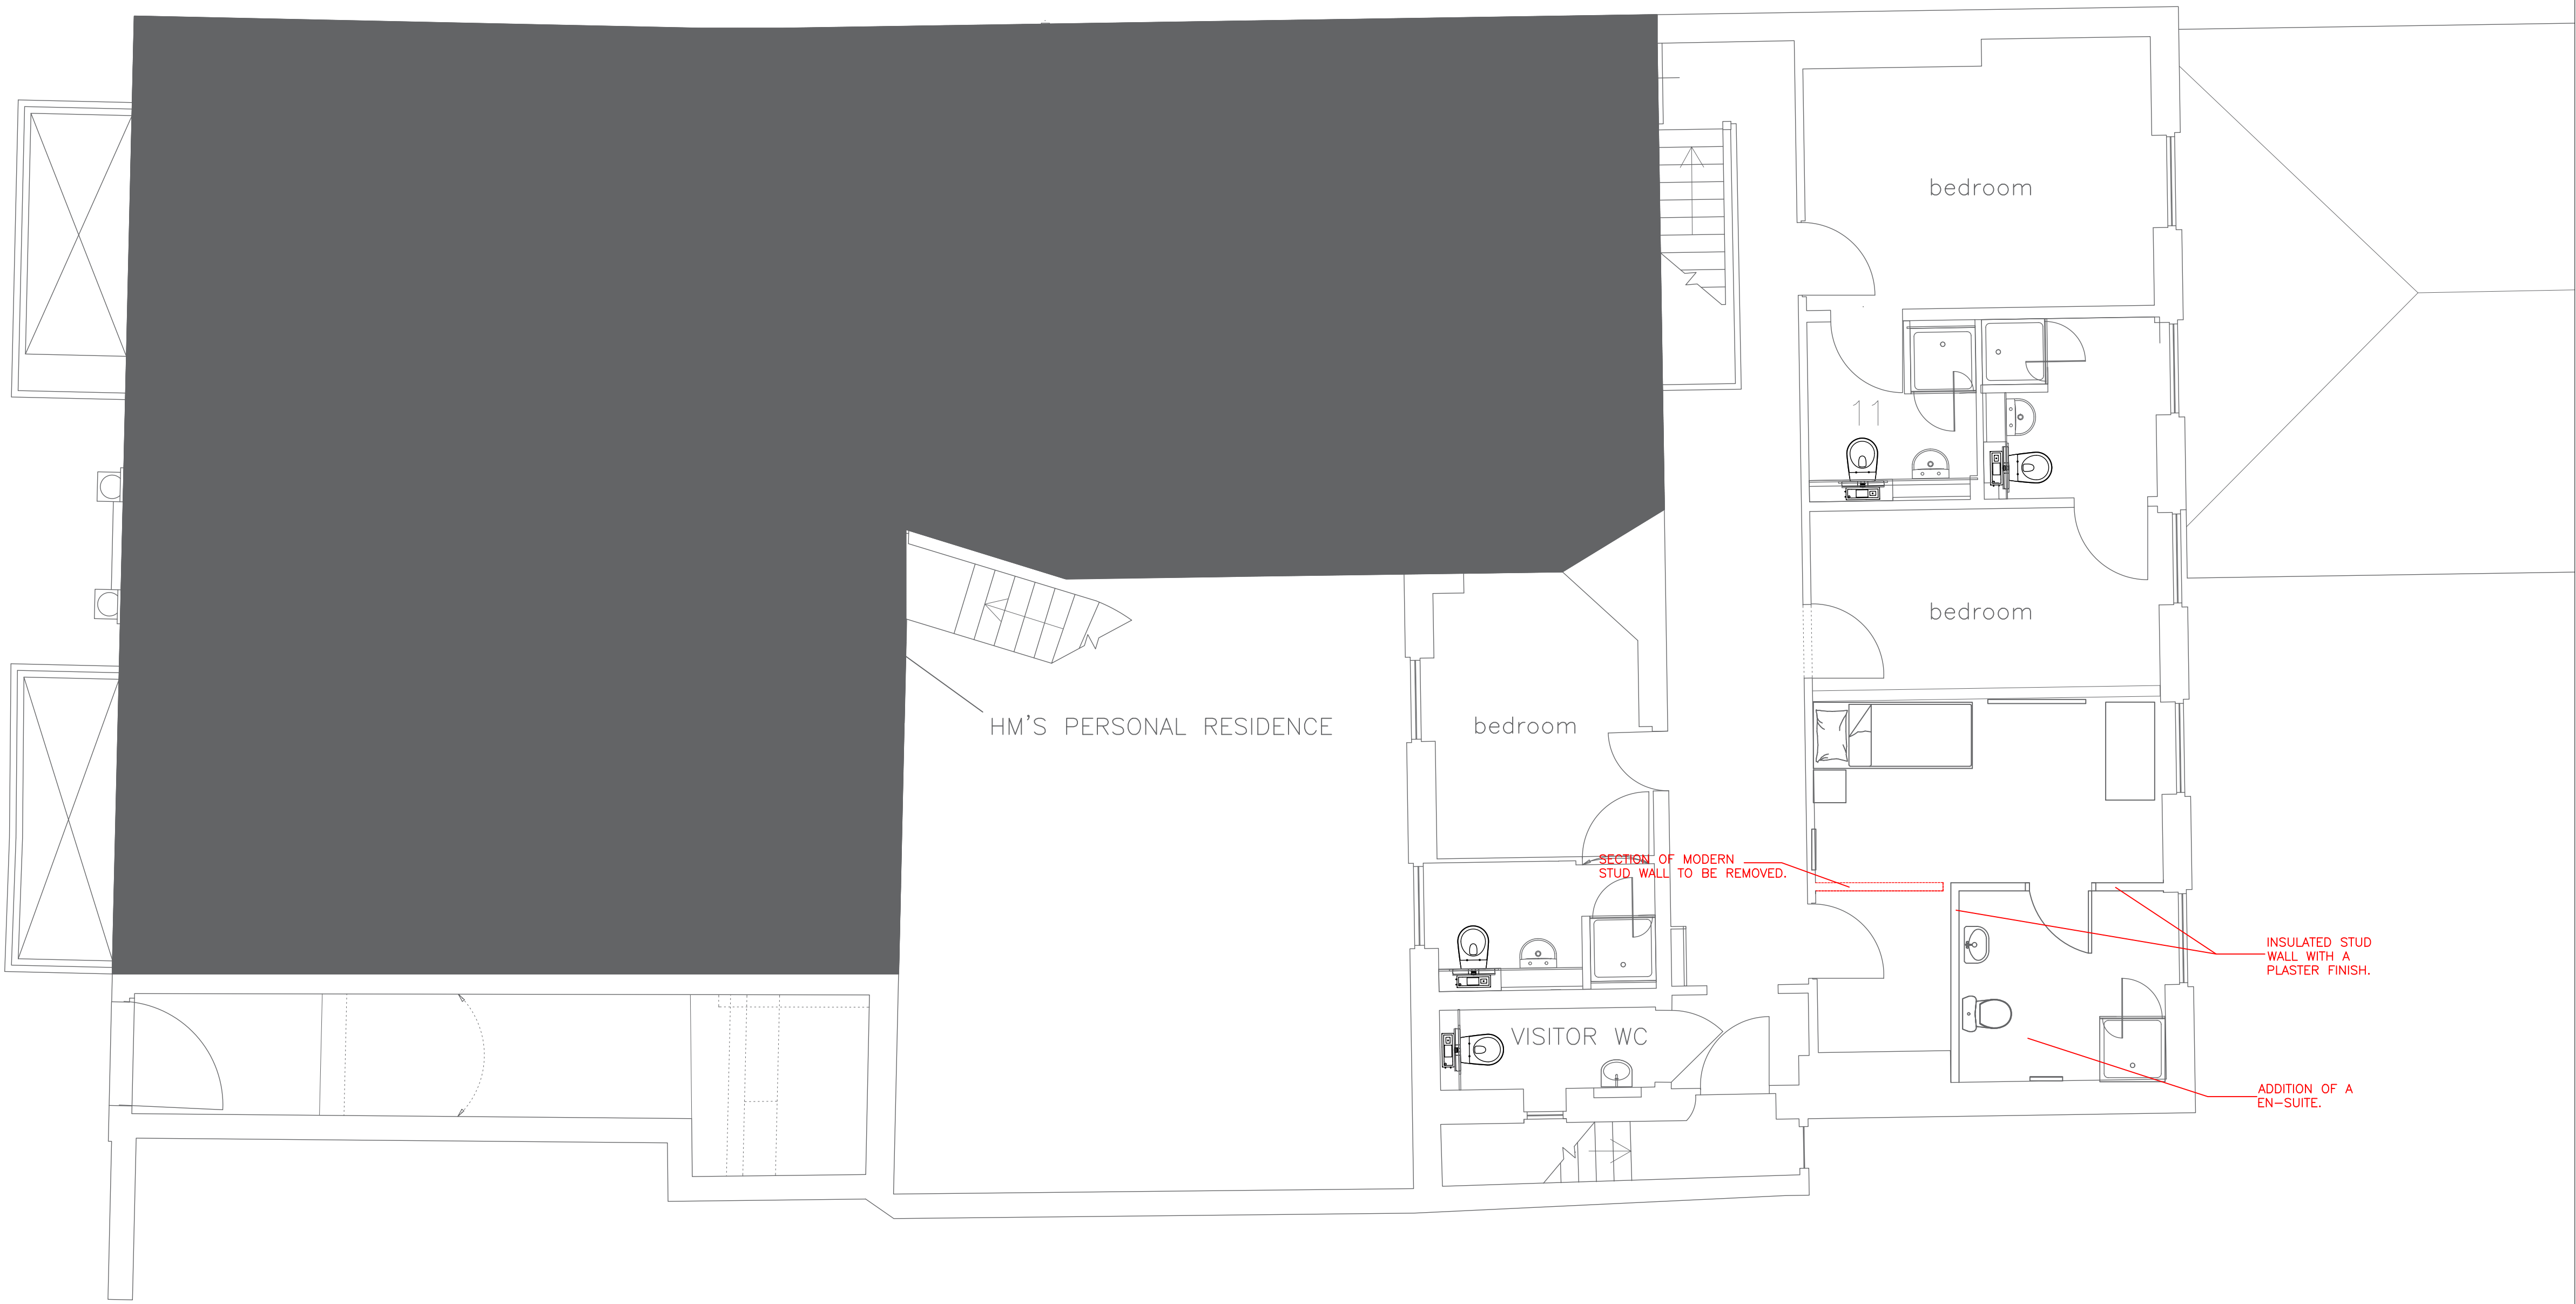

General Notes

No.	Revision/Issue	Date

**MARLBOROUGH COLLEGE**

Estates Department
Barton Farm
College Fields
Marlborough
Wiltshire SN8 1PA Tel:- 01672892200

Project Name and Address

MARLBOROUGH COLLEGE
IVY ROOM
PROPOSED FLOOR
PLAN

Project IVY ROOM CHANGE	Sheet
Date 25/02/2026	MC/IRA/PFP/01
Scale 1:50	