
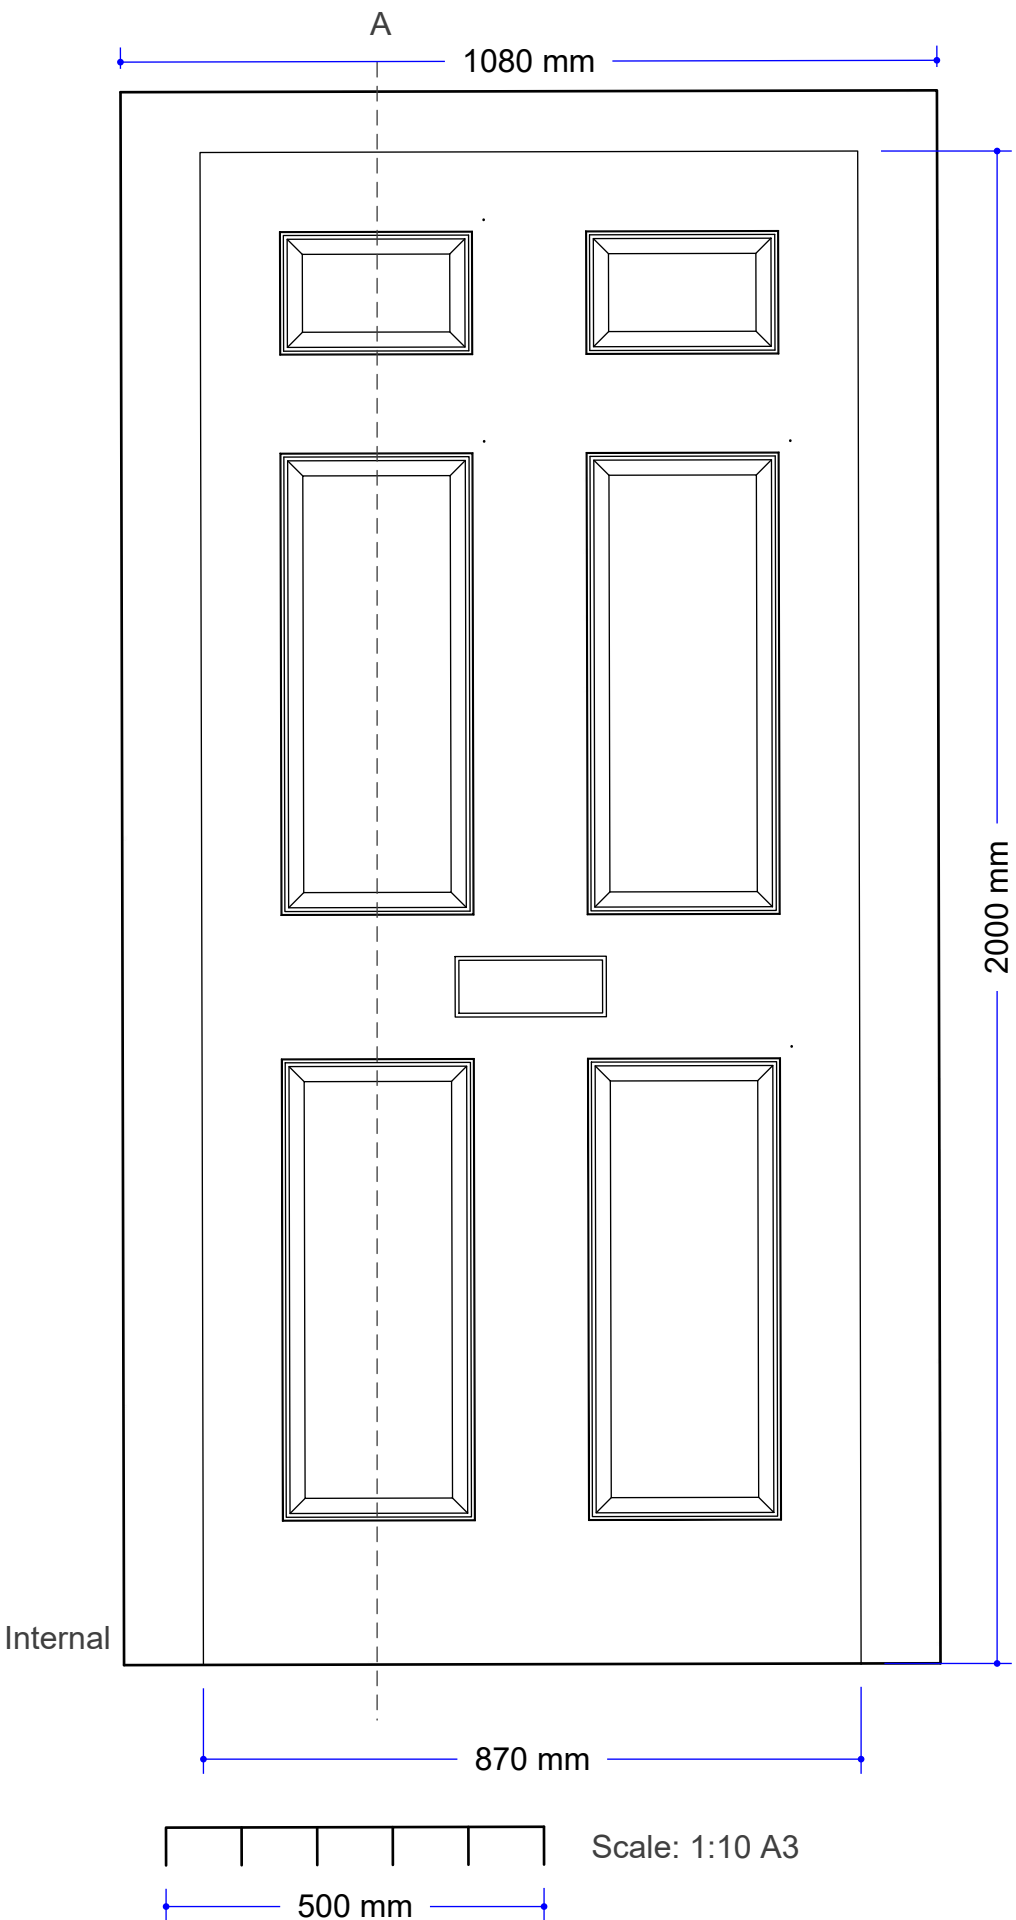


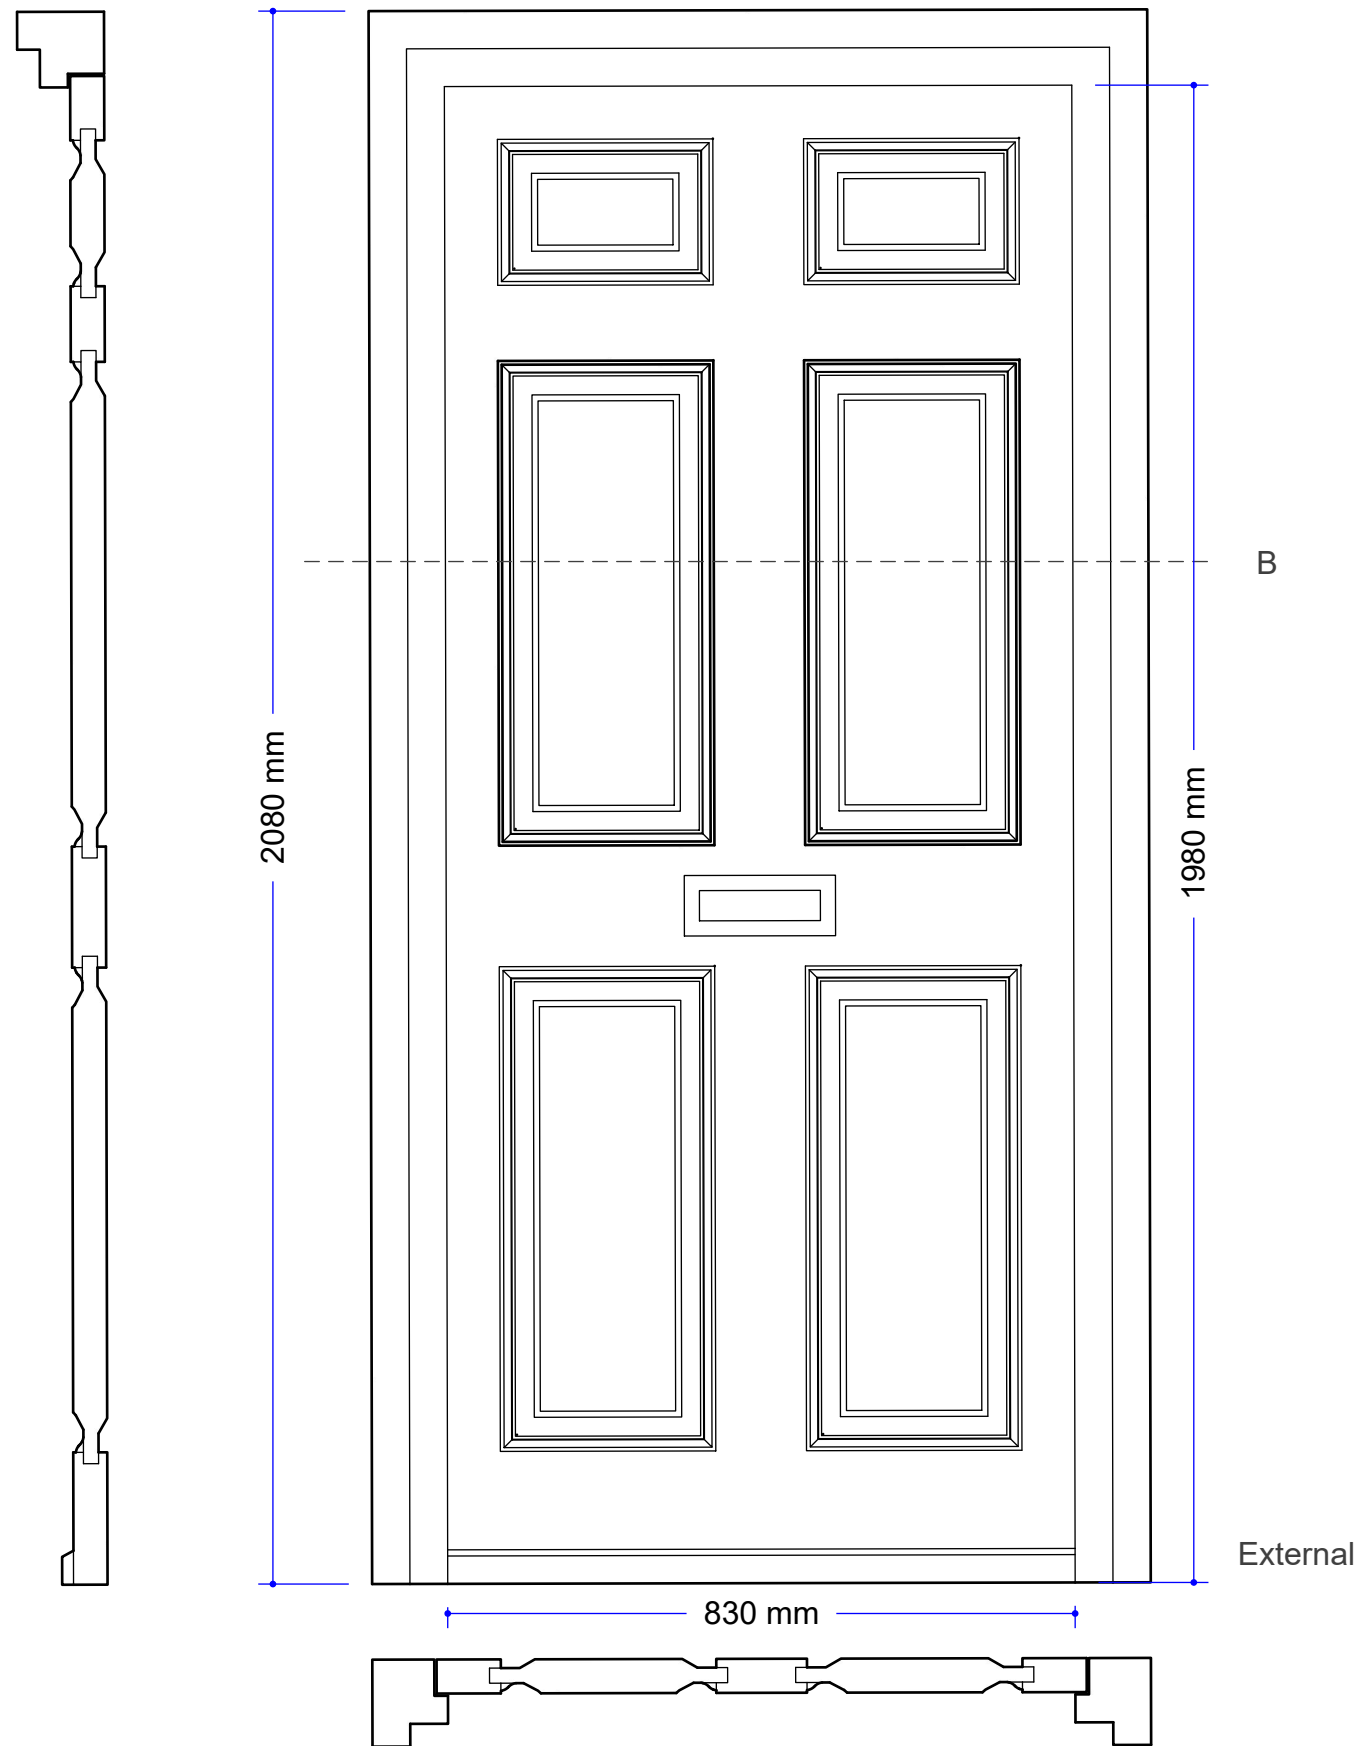

Front Door Drawings - External and Internal - Existing and Proposed