

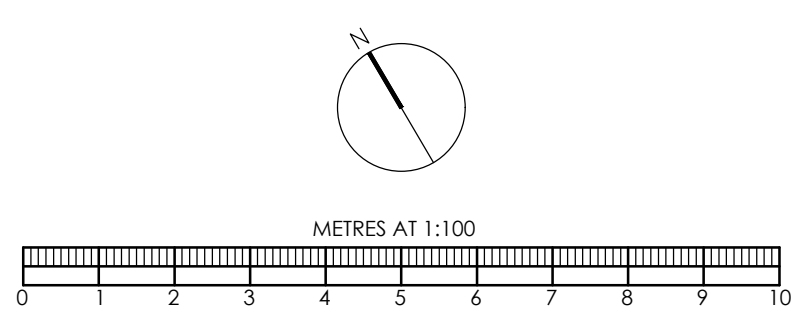


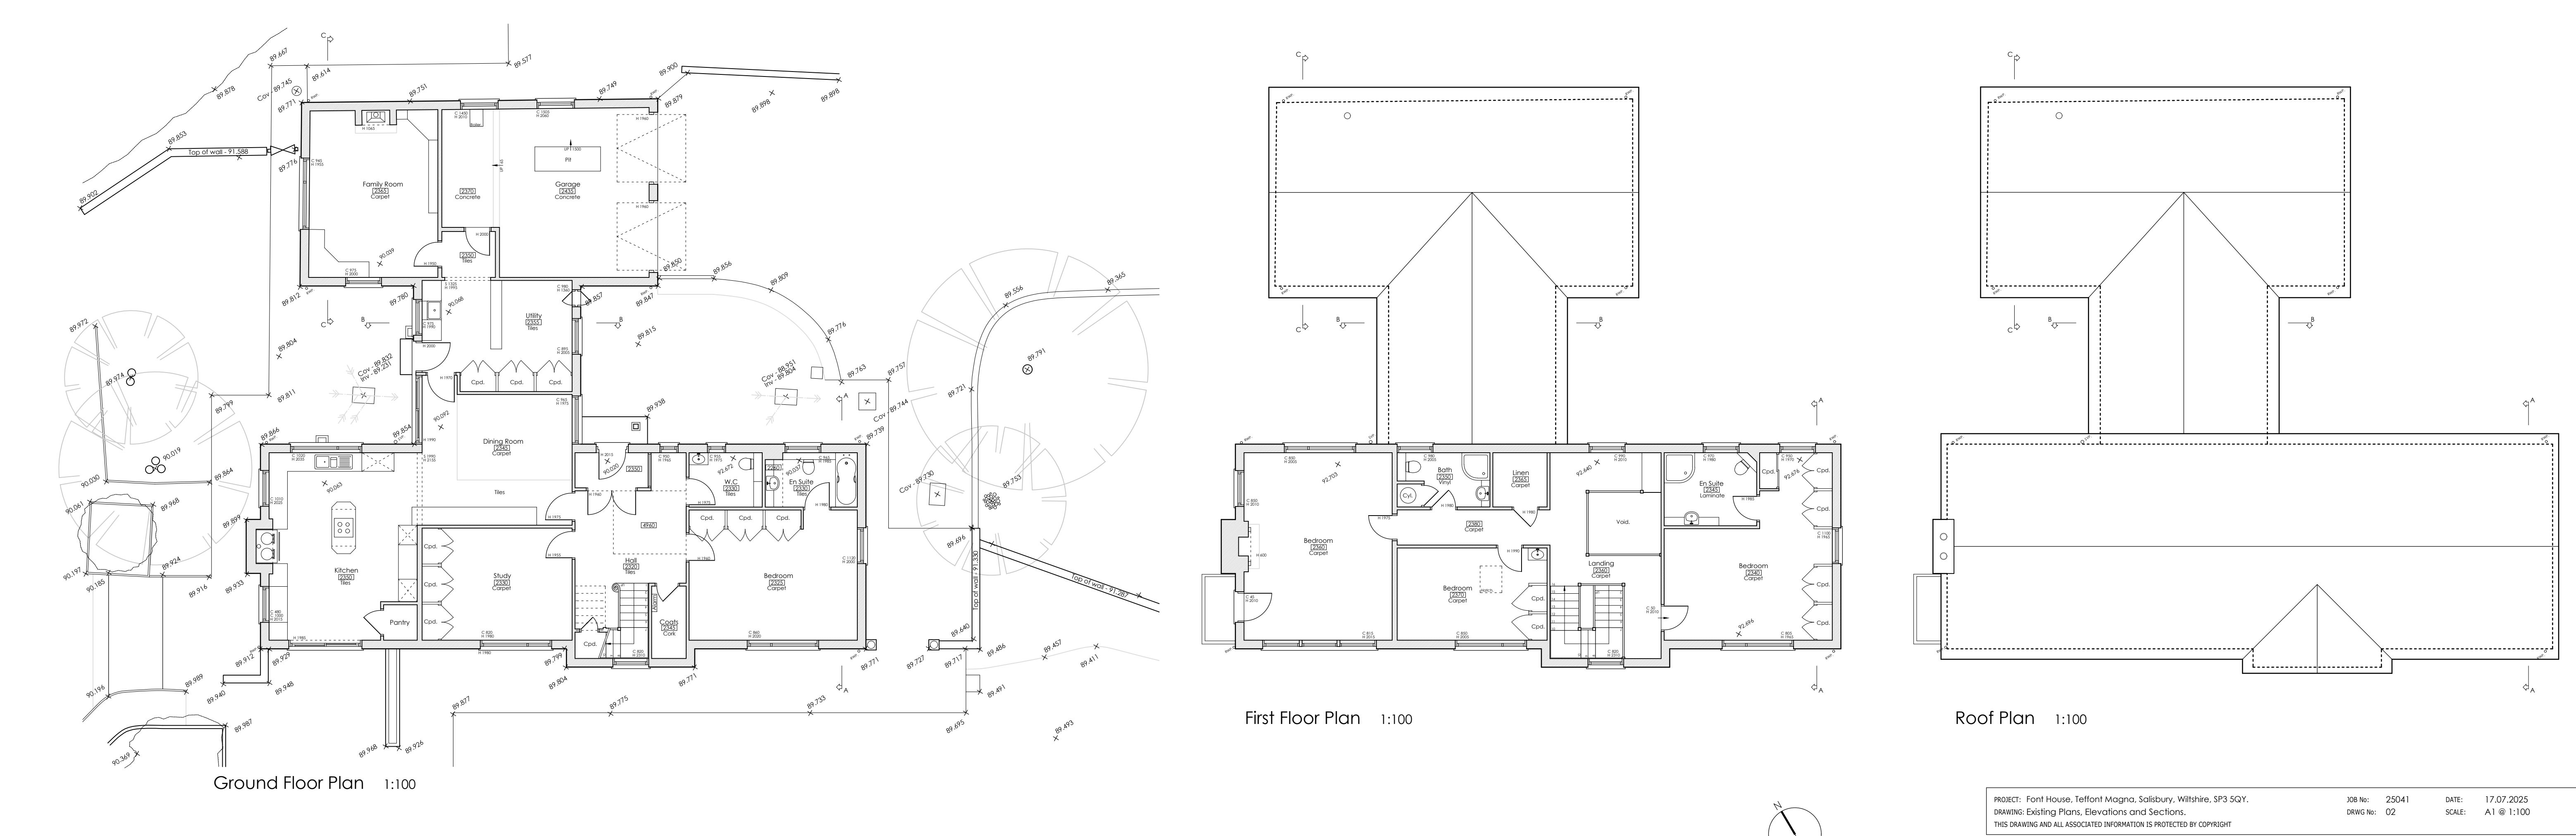

PROJECT: Font House, Teffont Magna, Salisbury, Wiltshire, SP3 5QY.	JOB No: 25041	DATE: 17.07.2025
DRAWING: Existing Plans, Elevations and Sections.	DRAWING No: 02	SCALE: A1 @ 1:100
THIS DRAWING AND ALL ASSOCIATED INFORMATION IS PROTECTED BY COPYRIGHT		

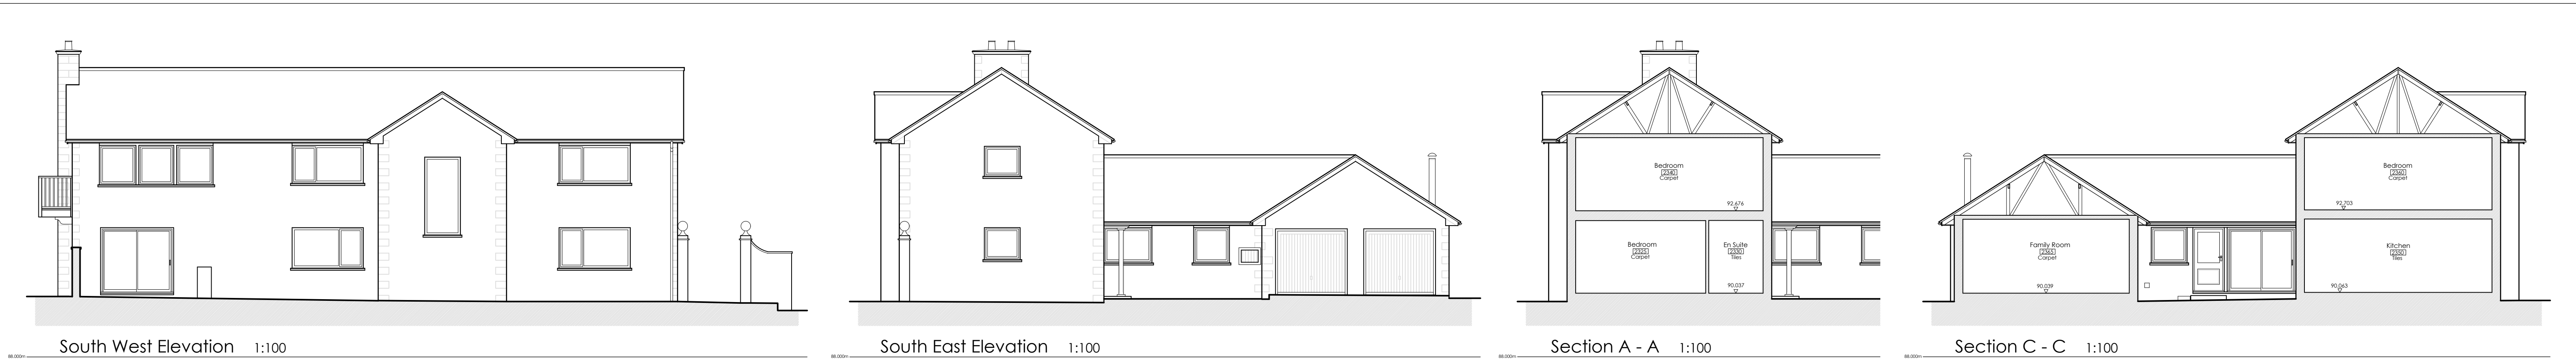

R & S CONSULTANTS LTD
SURVEYORS AND ARCHITECTURAL TECHNOLOGISTS
MELBURY BEACON, OVERWAY LANE, DONHEAD ST. ANDREW, SP79 LR.
RICHARD 07887763526 BEN 07792224875