


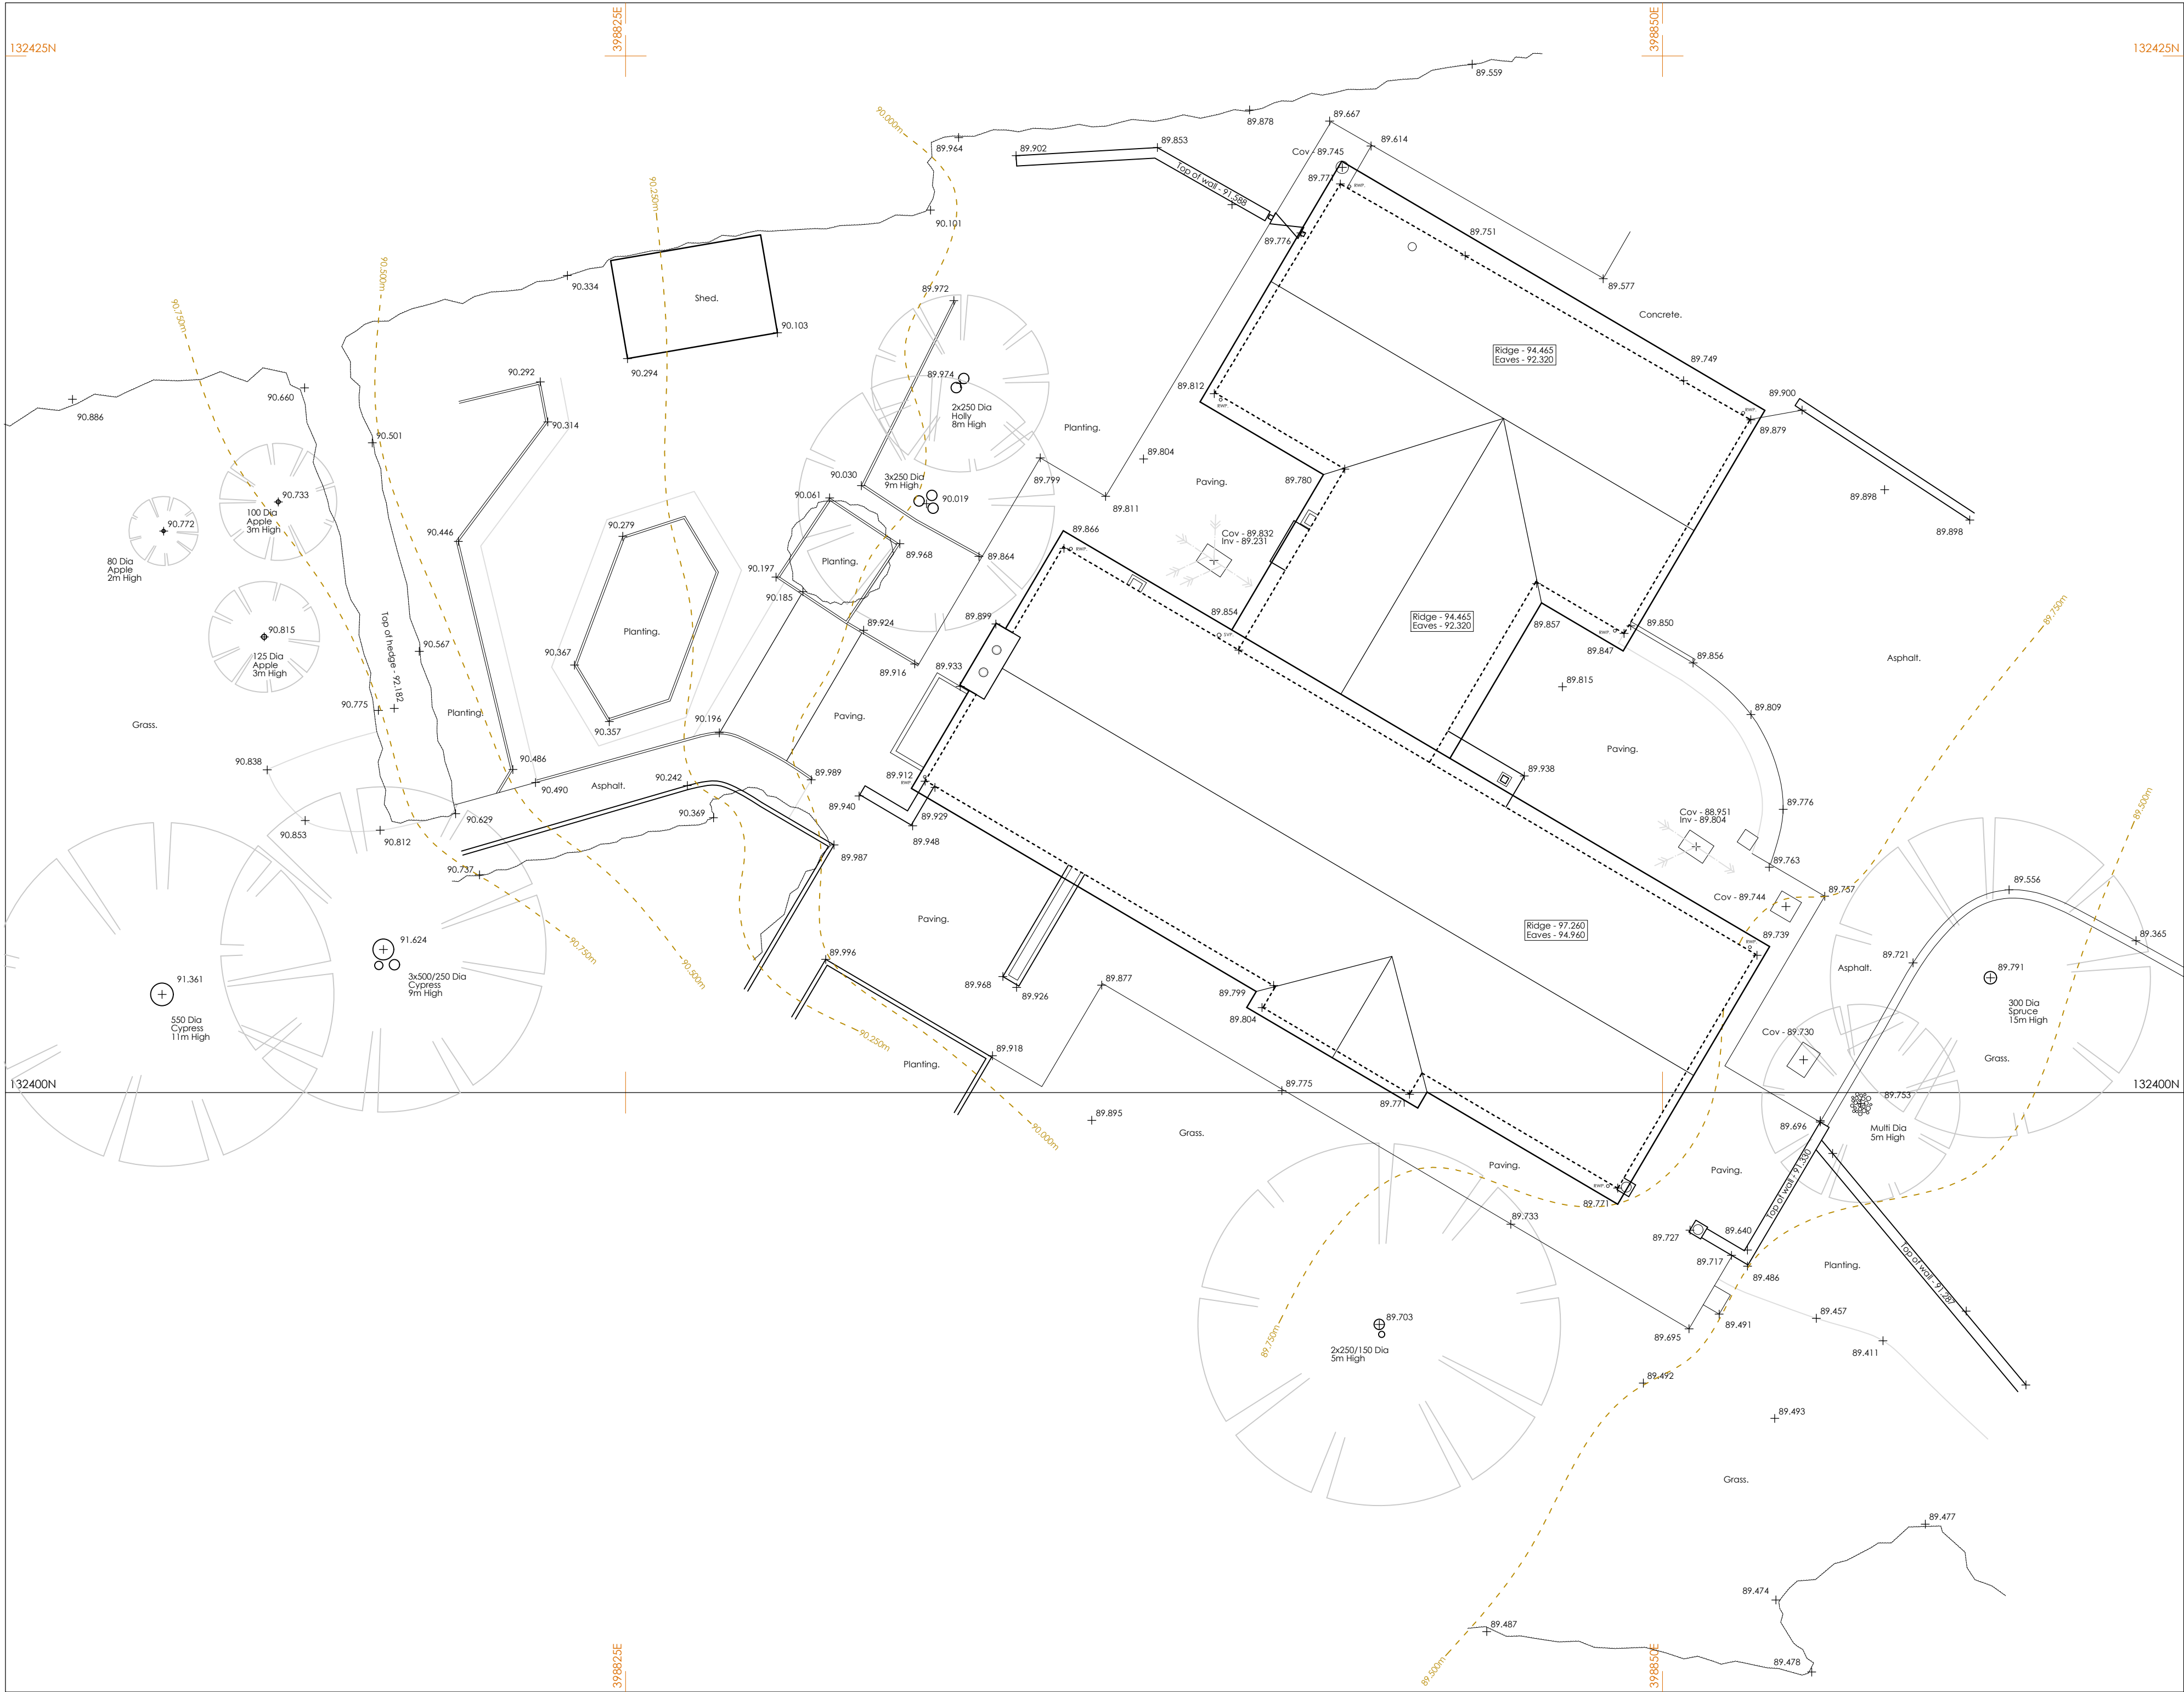

KEY

- Contour lines
- - - Roof overhang
- - - FW drainage run
- - - Overhead wires BT
- - - Overhead wires Electricity
- Tree (bole and approximate canopy)
- Tree off site - indicative canopy.
- Inspection Chamber cover and invert level.

TEXT Key

AV	Air Valve	IC	Inspection Chamber
BOL	Bollard	Inv	Invert Level
BIP	BT Pole	KO	Kerb Outlet
BT	BT Cover	LP	Lamp Post
BWF	Barbed Wire Fence	WM	Water Meter
C	Window/Door Cill	FH	Fire Hydrant
CATV	Cable Television Cover	OBM	Bench Mark
Cab	Cabinet	PB	Post Box
CLF	Chain Link Fence	PPF	Post Panel Fence
Cov	Cover Level	PRF	Post Rail Fence
EP	Electric Power Pole	RS	Road Sign
EV	Eaves Level (u/s fascia)	RWP	Rain Water Pipe
FH	Fire Hydrant	SVP	Soil Vent Pipe
FL	Floor Level	SF	Stock Fence
FP	Fence Post	TL	Traffic Light
G	Gully	UTL	Unable To Lift
GP	Gate Post	WM	Water Meter
GV	Gas Valve	WST	Water Stop Tap
H	Window/Door Head	WO	Wash Out
		⌵	Gates

PROJECT: Font House, Telford Magna, Salisbury, Wiltshire, SP3 5GY.	JOB No: 25041	DATE: 17.07.2025
DRAWING: Existing Site Survey.	DRWG No: 01	SCALE: A1 @ 1:100
THIS DRAWING AND ALL ASSOCIATED INFORMATION IS PROTECTED BY COPYRIGHT		



R & S CONSULTANTS LTD
SURVEYORS AND ARCHITECTURAL TECHNOLOGISTS
MELBURY BEACON, OVERWAY LANE, DONHEAD ST.ANDREW, SP79 1R.
RICHARD 07887763526 BEN 07792224875