


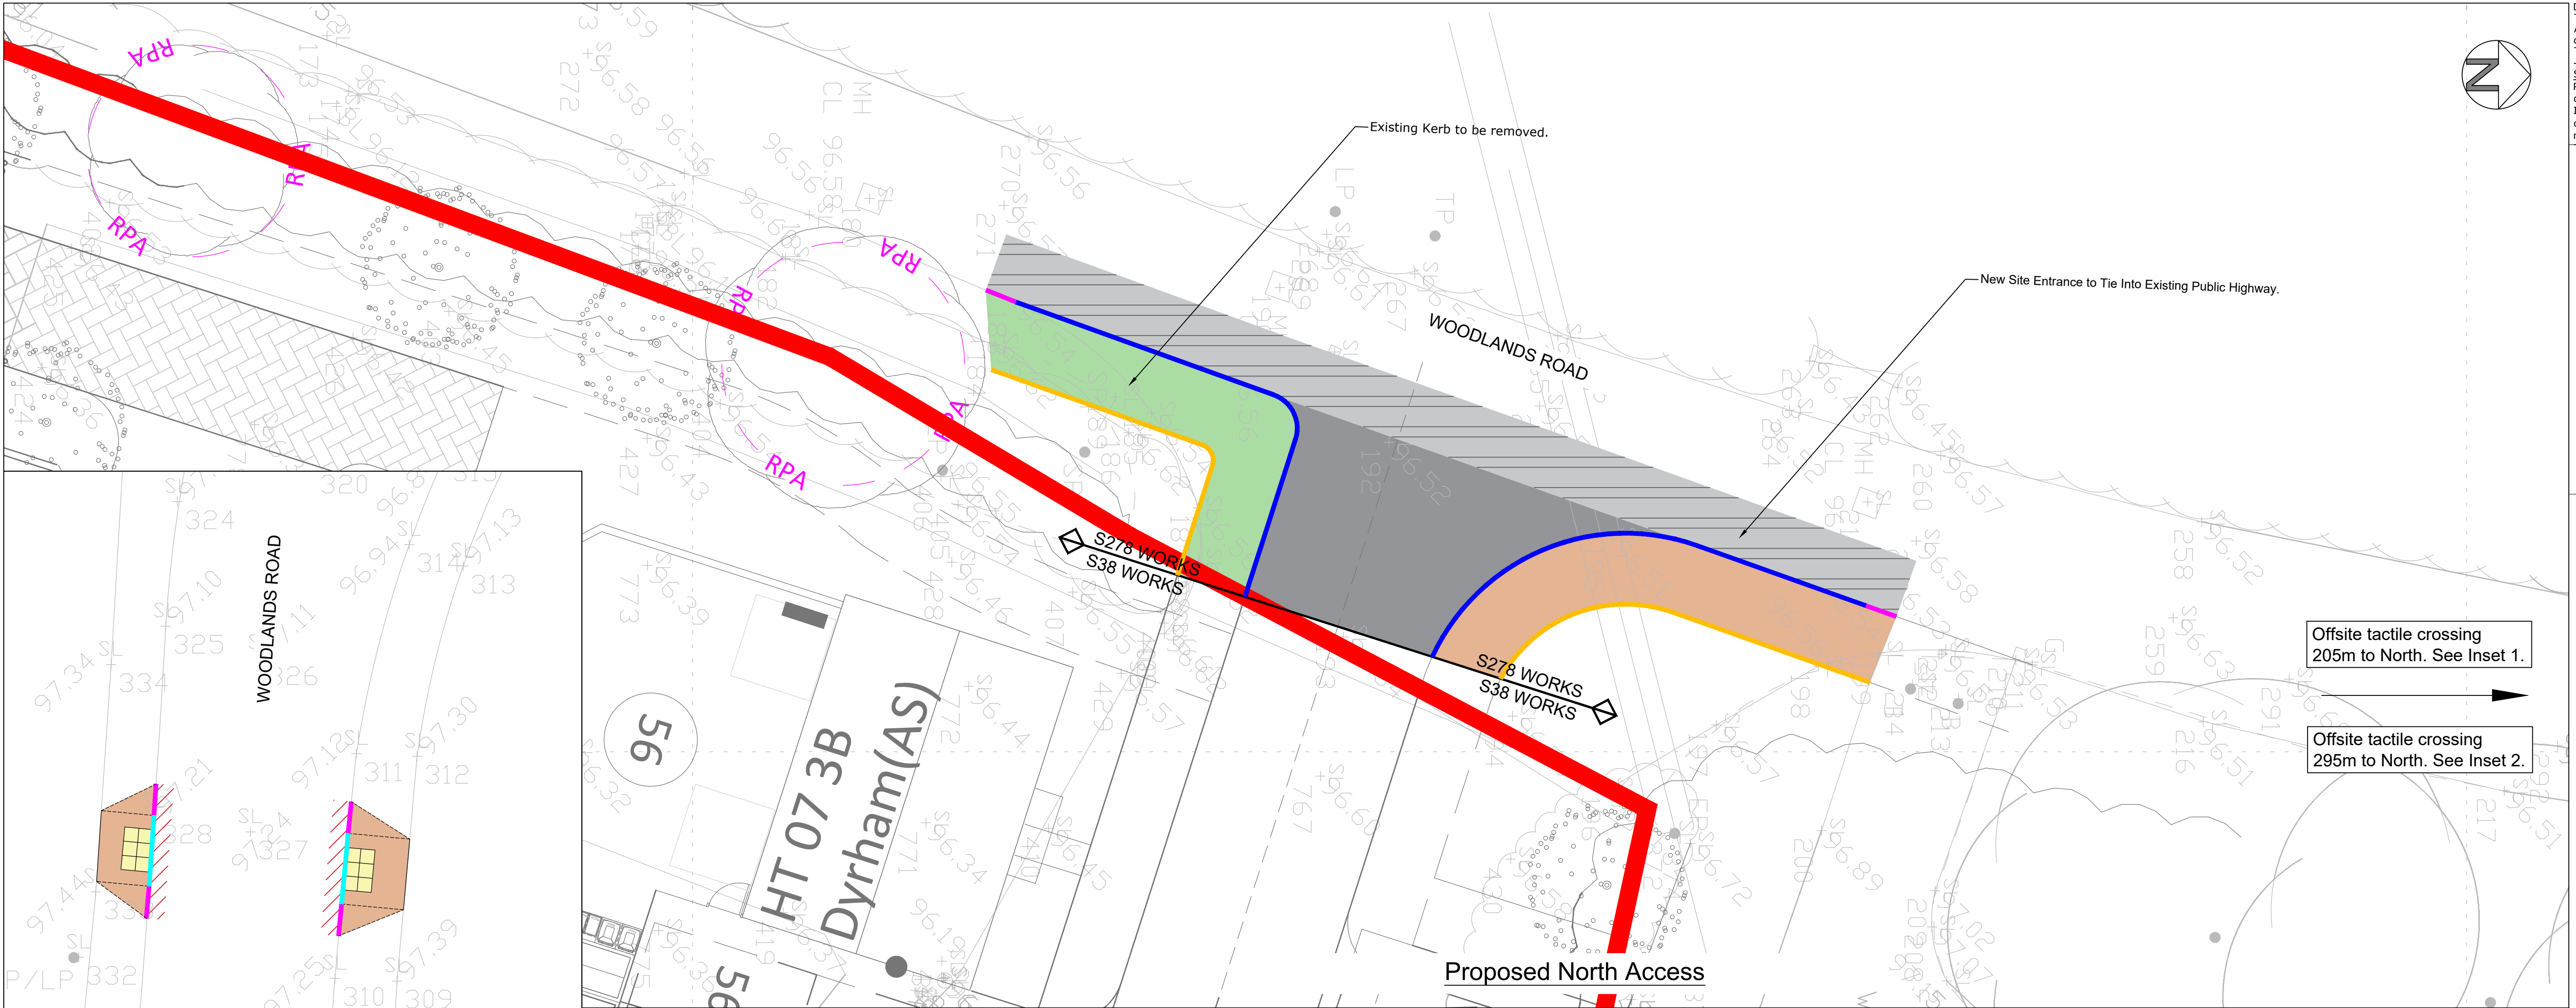


DO NOT SCALE this drawing. Use figured dimensions only.
The Contractor must check & verify all dimensions on site.
Any discrepancies must be reported immediately to the Engineer for clarification before proceeding.
This drawing is copyright and owned by Morgan Civil + Structural.

SAFETY, HEALTH AND ENVIRONMENTAL INFORMATION
Refer to the relevant Construction (Design and Management) documentation where applicable.
It is assumed that all works on this drawing will be carried out by a competent contractor, working where appropriate to an approved method statement.

- Key:**
- Site Boundary
 - Major Contour (0.25m)
 - Minor Contour (0.05m)
 - Footway Construction
 - Carriageway Construction Tarmac (Type AR4)
 - Kerb Reinstatement
 - Lap Joint for Carriageway
 - Grass Verge
 - Half Battered Kerb 125mm Upstand (HB2)
 - Bull Nosed Kerb 0-6mm Upstand (BN0)
 - Transition Kerb
 - EF Edging Kerb
 - Uncontrolled Tactile Crossing



Inset 1 - Tactile Crossing, Woodlands Road

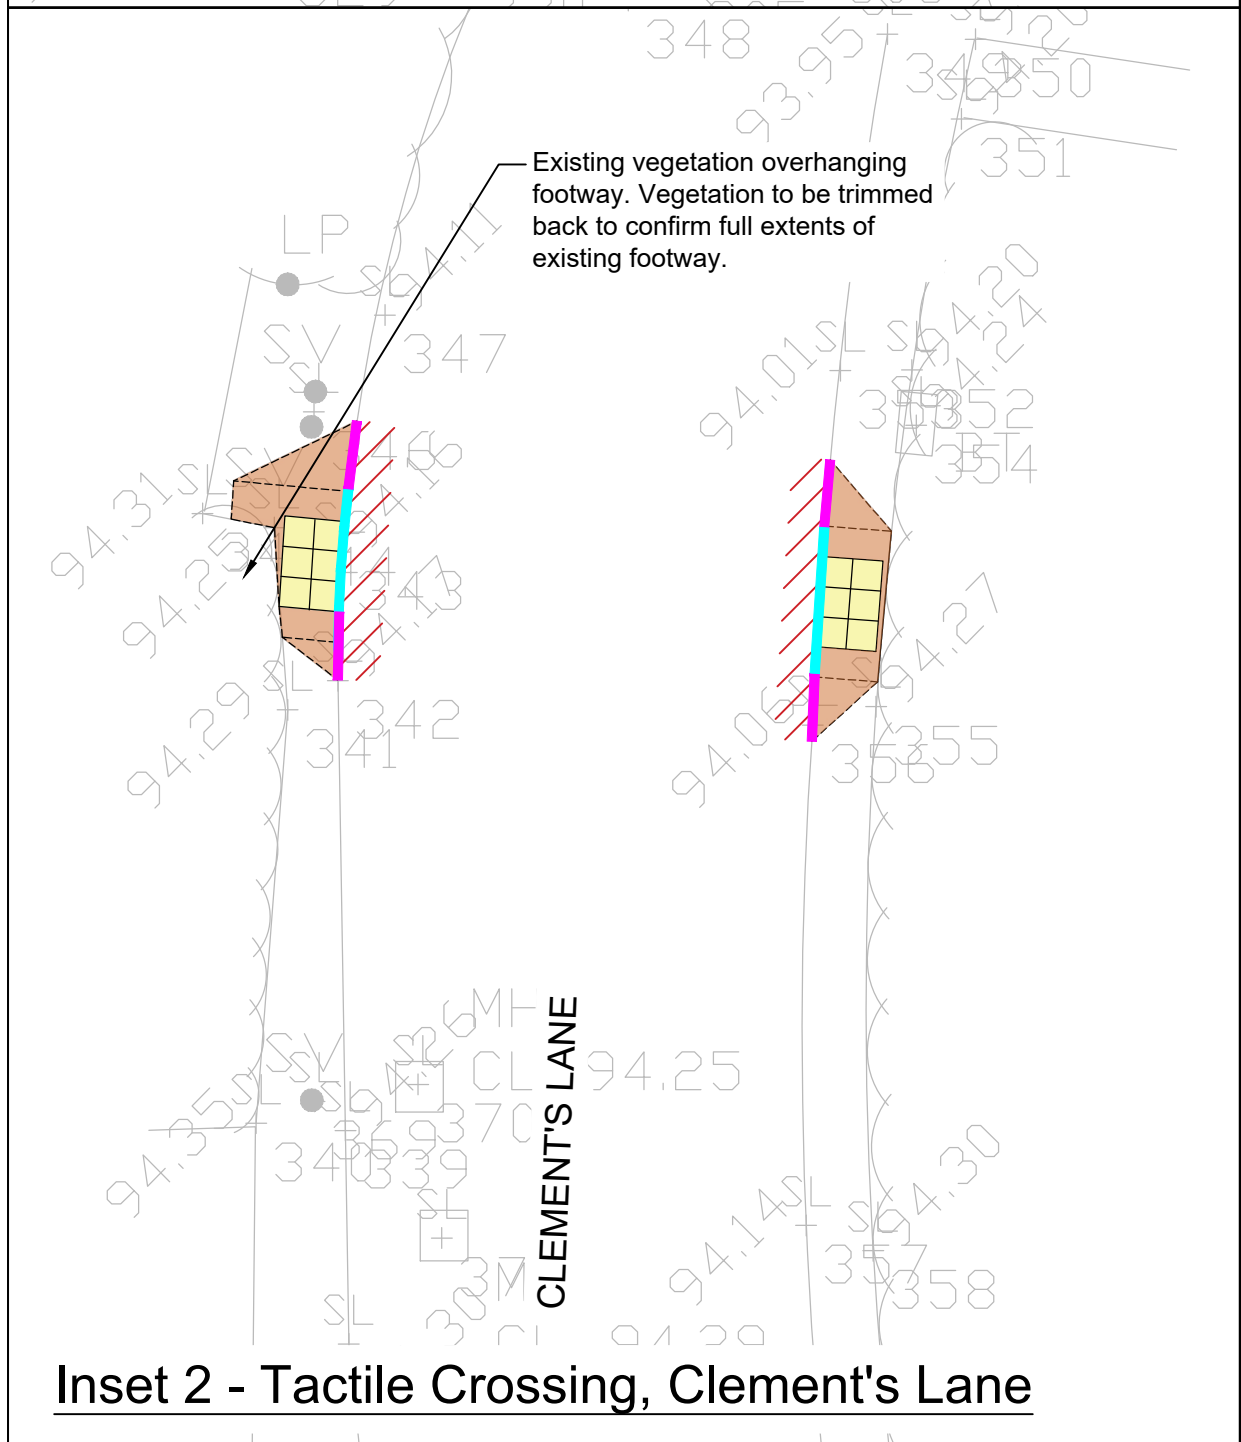

Inset 2 - Tactile Crossing, Clement's Lane



0m 0.5 1 1.5 2 2.5
SCALE 1 : 25

P03	10/03/20	Amended right-hand side of the south entrance	AM
P02	06/03/20	Updated to include Clement's Lane Crossing	AM
P01	04/03/20	First Issue	AM
Rev	Date	Description	By

Client
Redcliffe Homes Ltd

Project
Woodlands Road, Mere

Title
**Section 278
Surface Finishes and Kerbing**

Drawing Status APPROVAL				
Drawn	Checked	Approved	Date	Scale @ A1
PK	AM	NT	FEB 2026	1:100
Project No.	Drawing No.	Revision		
138021	138021-MCS-XX-DR-C-3350	P03		

Morgan
Civil + Structural

www.morgancs-consult.com | enquiries@morgancs-consult.com
Company Registered in England and Wales No. 8146644