


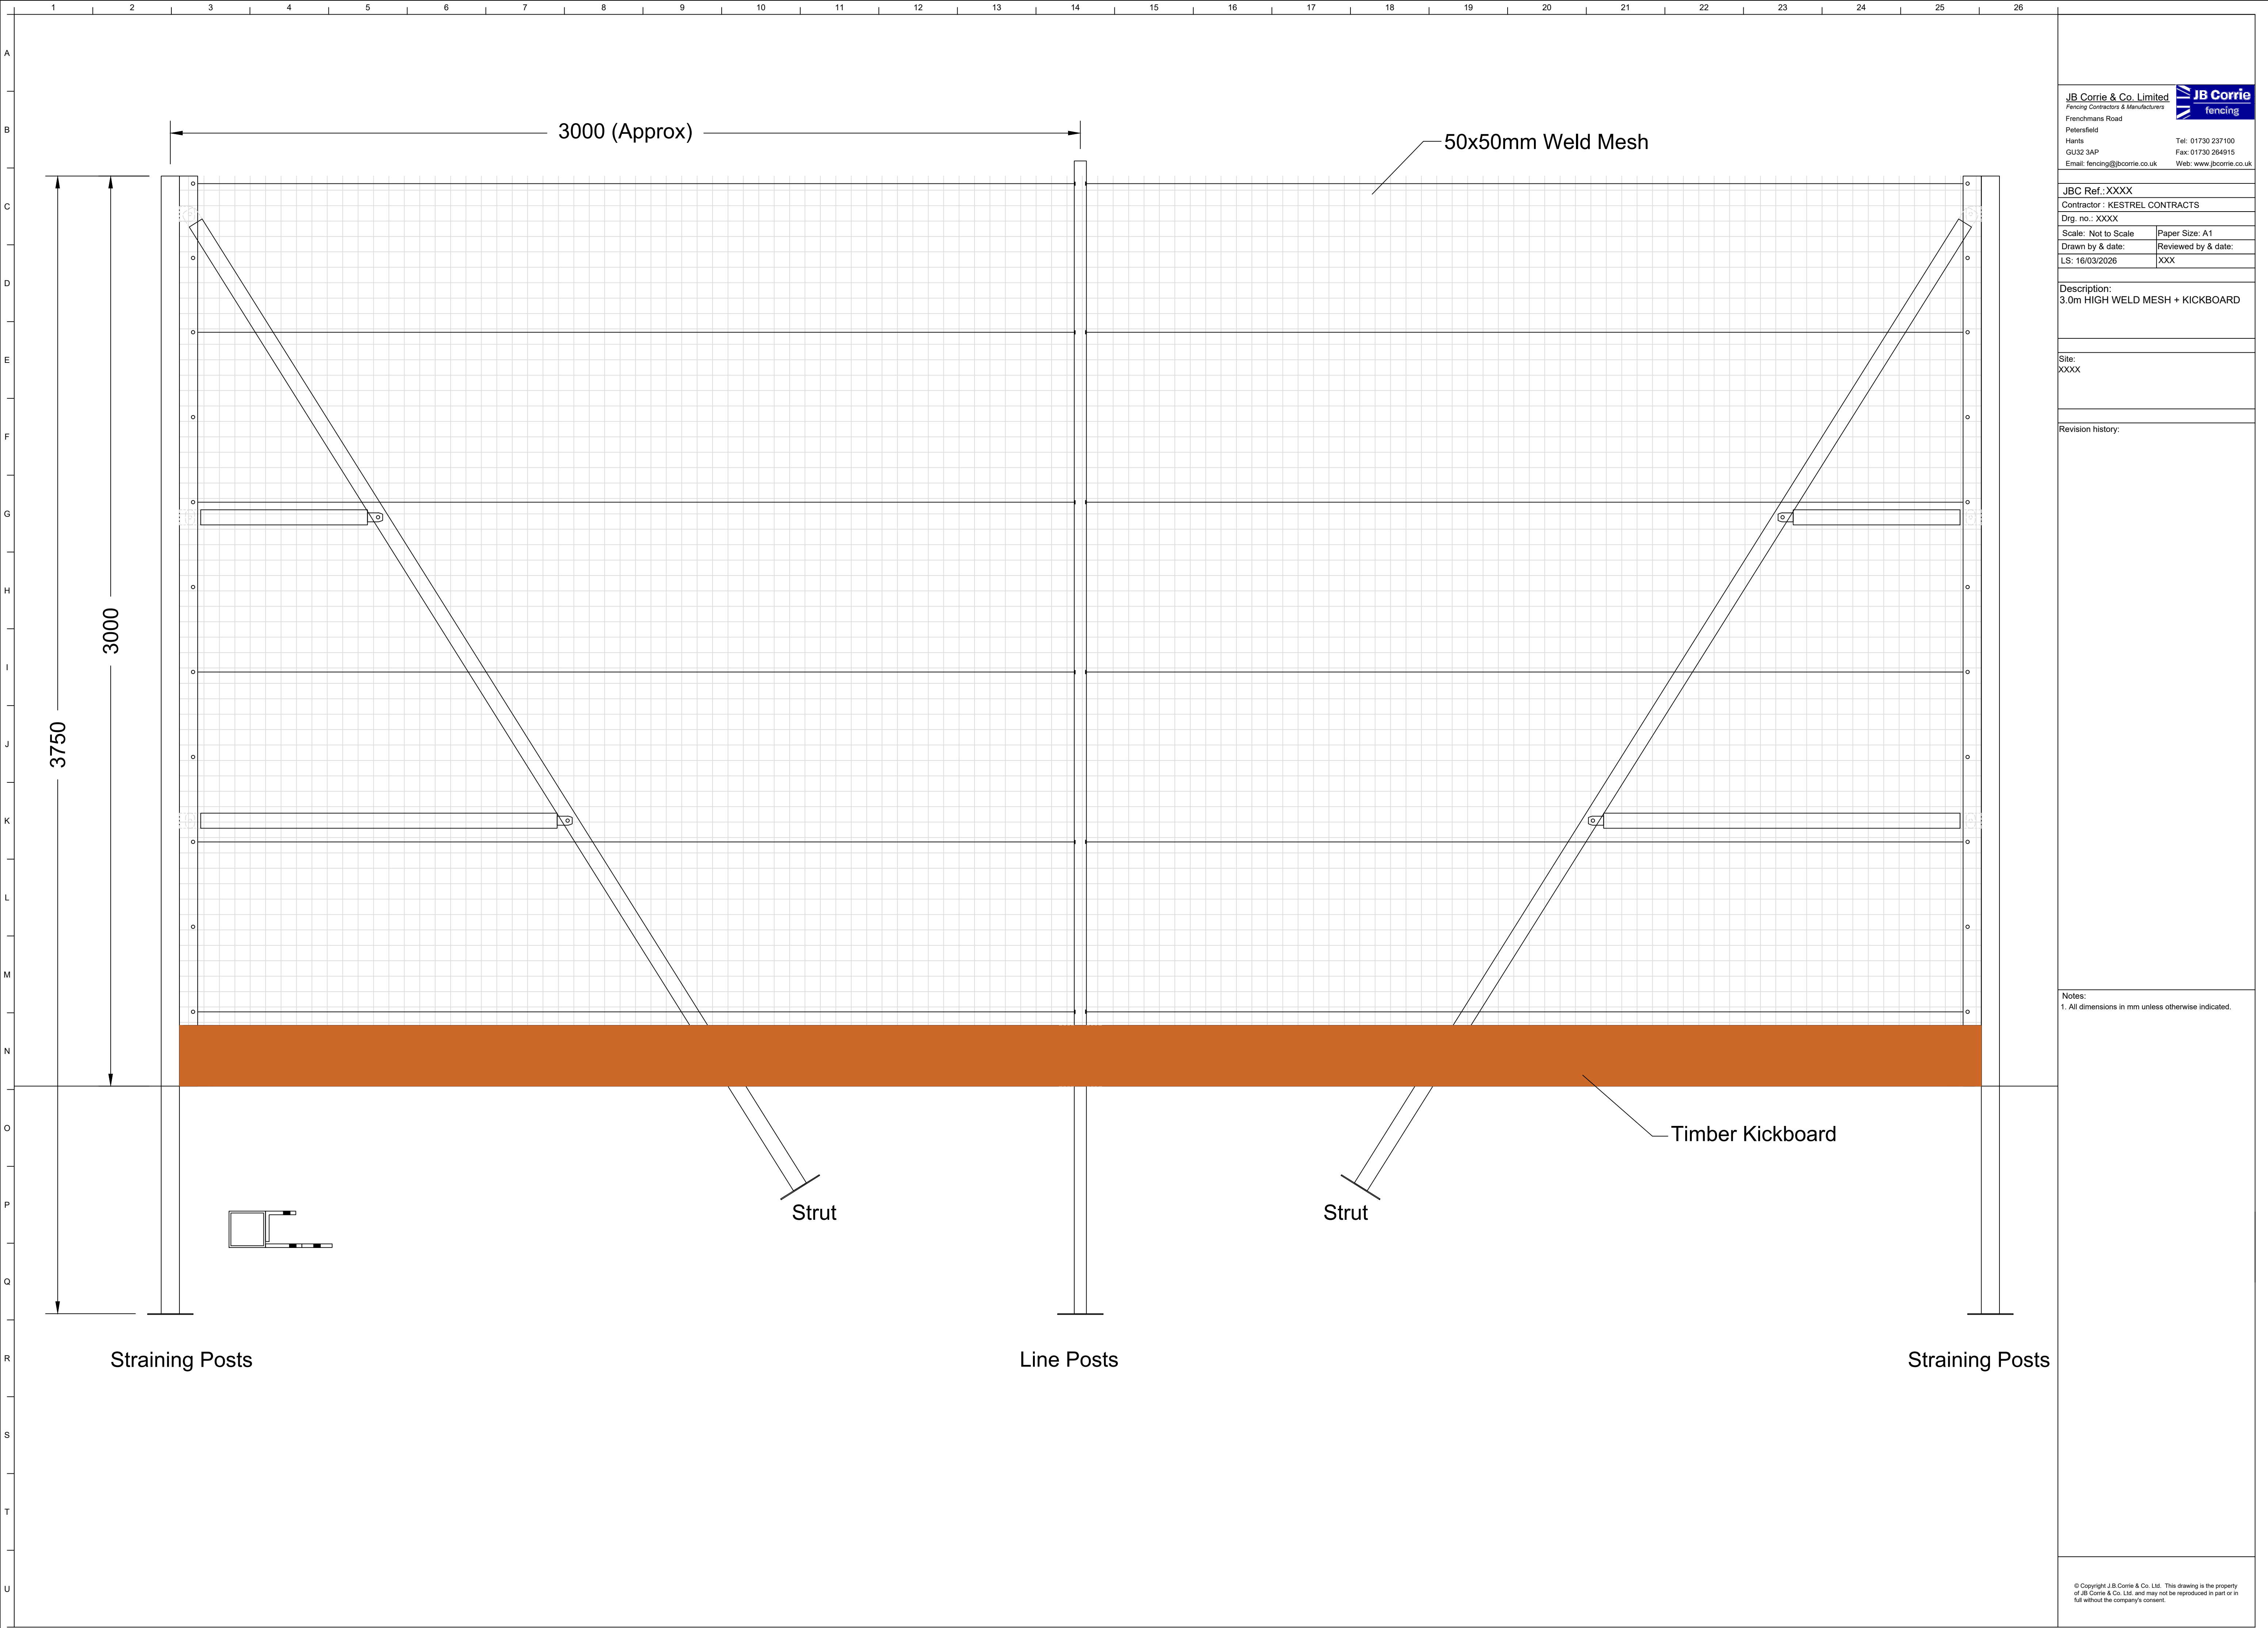

JBC Ref.: XXXX	
Contractor : KESTREL CONTRACTS	
Drg. no.: XXXX	
Scale: Not to Scale	Paper Size: A1
Drawn by & date:	Reviewed by & date:
LS: 16/03/2026	XXX

Description:
3.0m HIGH WELD MESH + KICKBOARD

Site:
XXXX

Revision history:

Notes:
1. All dimensions in mm unless otherwise indicated.