

DO NOT SCALE this drawing. Use figured dimensions only.
The Contractor must check & verify all dimensions on site.
Any discrepancies must be reported immediately to the Engineer for clarification before proceeding.
This drawing is copyright and owned by Morgan Civil + Structural.

SAFETY, HEALTH AND ENVIRONMENTAL INFORMATION
Refer to the relevant Construction (Design and Management) documentation where applicable.
It is assumed that all works on this drawing will be carried out by a competent contractor, working where appropriate to an approved method statement.

NOTES

1. Do Not Scale from this drawing, use figured dimensions only. All dimensions are in meters.
2. This drawing is to be read in conjunction with all other relevant drawings/specifications.
3. This drawing is to be read in conjunction with and checked against all engineering details, landscape architects, specifications, geotechnical and other relevant documentation provided.
4. This drawing is subject to approvals from relevant statutory bodies.
5. All the above requirements shall apply unless otherwise stated in the general arrangement drawings/specification. In the event of a contradiction the contract specific documents shall be deemed to prevail.
6. The contractor is to check and verify all site dimensions and levels, including existing sewer invert levels and utilities, prior to start on site.
7. Positions of existing services/statutory undertakers apparatus adjacent to or crossing proposed excavations are to be confirmed prior to start on site.
8. This drawing is schematic for clarity only, positions of pipe runs and manholes may vary on site due to site conditions.
9. Where trees adjacent to highways or drainage are proposed, root barriers (type to be approved) are required to prevent structural damage.
10. Any anomaly or contradictions between any of the above is to be reported immediately.
11. The contractor is to comply in all aspects with the current british standards, building regulations and building legislation etc.
12. It is the responsibility of the contractor to execute the works at all times in strict accordance with the requirements of the health and safety at work etc. ACT 1974, And the C.D.M. REGULATIONS 2015. The contractor will be deemed to have allowed for full compliance.
13. Tactile paving at uncontrolled crossing points to be 400mm x 400mm buff colour blister paving in accordance with 'detr' guidance on the use of paving surfaces

Key:

- Site Boundary
- Major Contour (0.25m)
- Minor Contour (0.05m)
- Centreline
- Junction Visibility Splay (x and y distances denoted)
- Uncontrolled Tactile Crossing
- Proposed Carriageway
- Proposed Footway
- Grass Verge
- Highway Gully and Connection
- Highway Drain (onsite works)
- Highway Drain Manhole (onsite works)
- Give Way Triangle to Diag 1023A
- Centre of Carriageway to Diag 1004
- Edge of Carriageway at junction to Diag. 1009A)
- Give Way markings at junction to Diag. 1003A)
- Lane Indication Arrow (diagram 1038)
- Street Sign. Refer to drawing 138021-MCS-XX-DR-C-3010 for detail.
- Headwall
- Proposed Culvert

P03	10/03/20	Updated to include Culvert and amended right-hand side of the south entrance	AM
P02	06/03/20	Updated to include Clement's Lane Crossing	AM
P01	04/03/20	First Issue	AM
Rev	Date	Description	By
		Client	

Redcliffe Homes Ltd

Project

Woodlands Road, Mere

Title

Section 278
General Arrangement

Drawing Status



APPROVAL

Drawn	Checked	Approved	Date	Scale @ A1
PK	AM	NT	FEB 2026	1:100


Project No.	Drawing No.	Revision
138021	138021-MCS-XX-DR-C-3050	P03

Morgan
Civil + Structural

www.morgancs-consult.com | enquiries@morgancs-consult.com
Company Registered in England and Wales No. 8146644

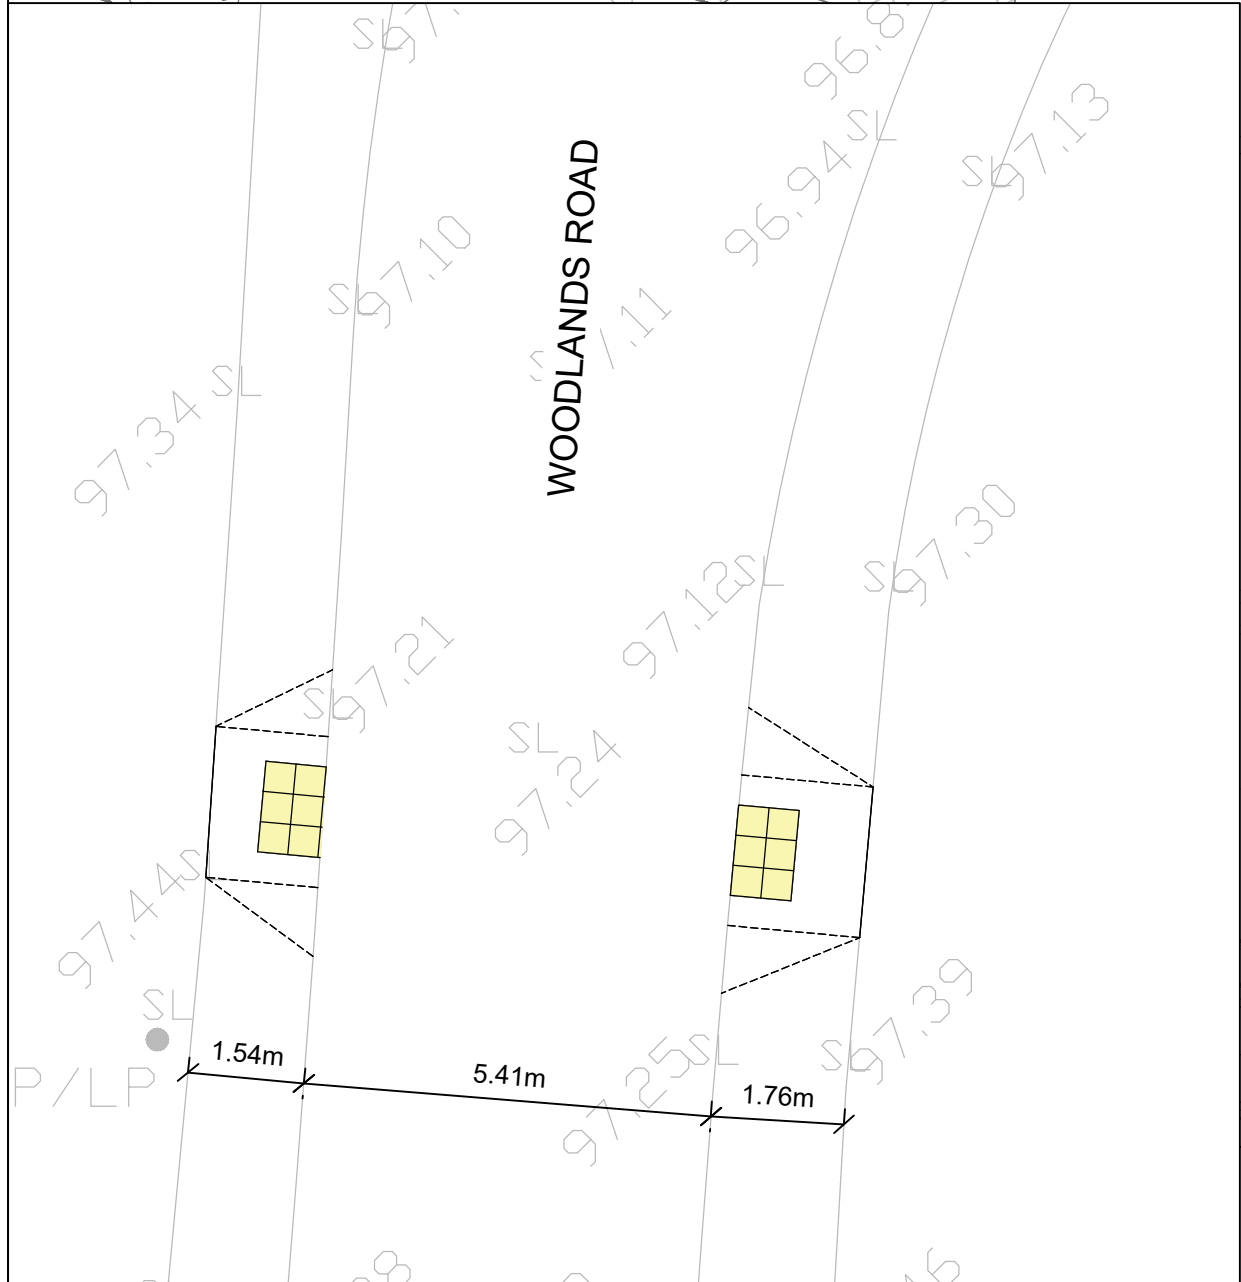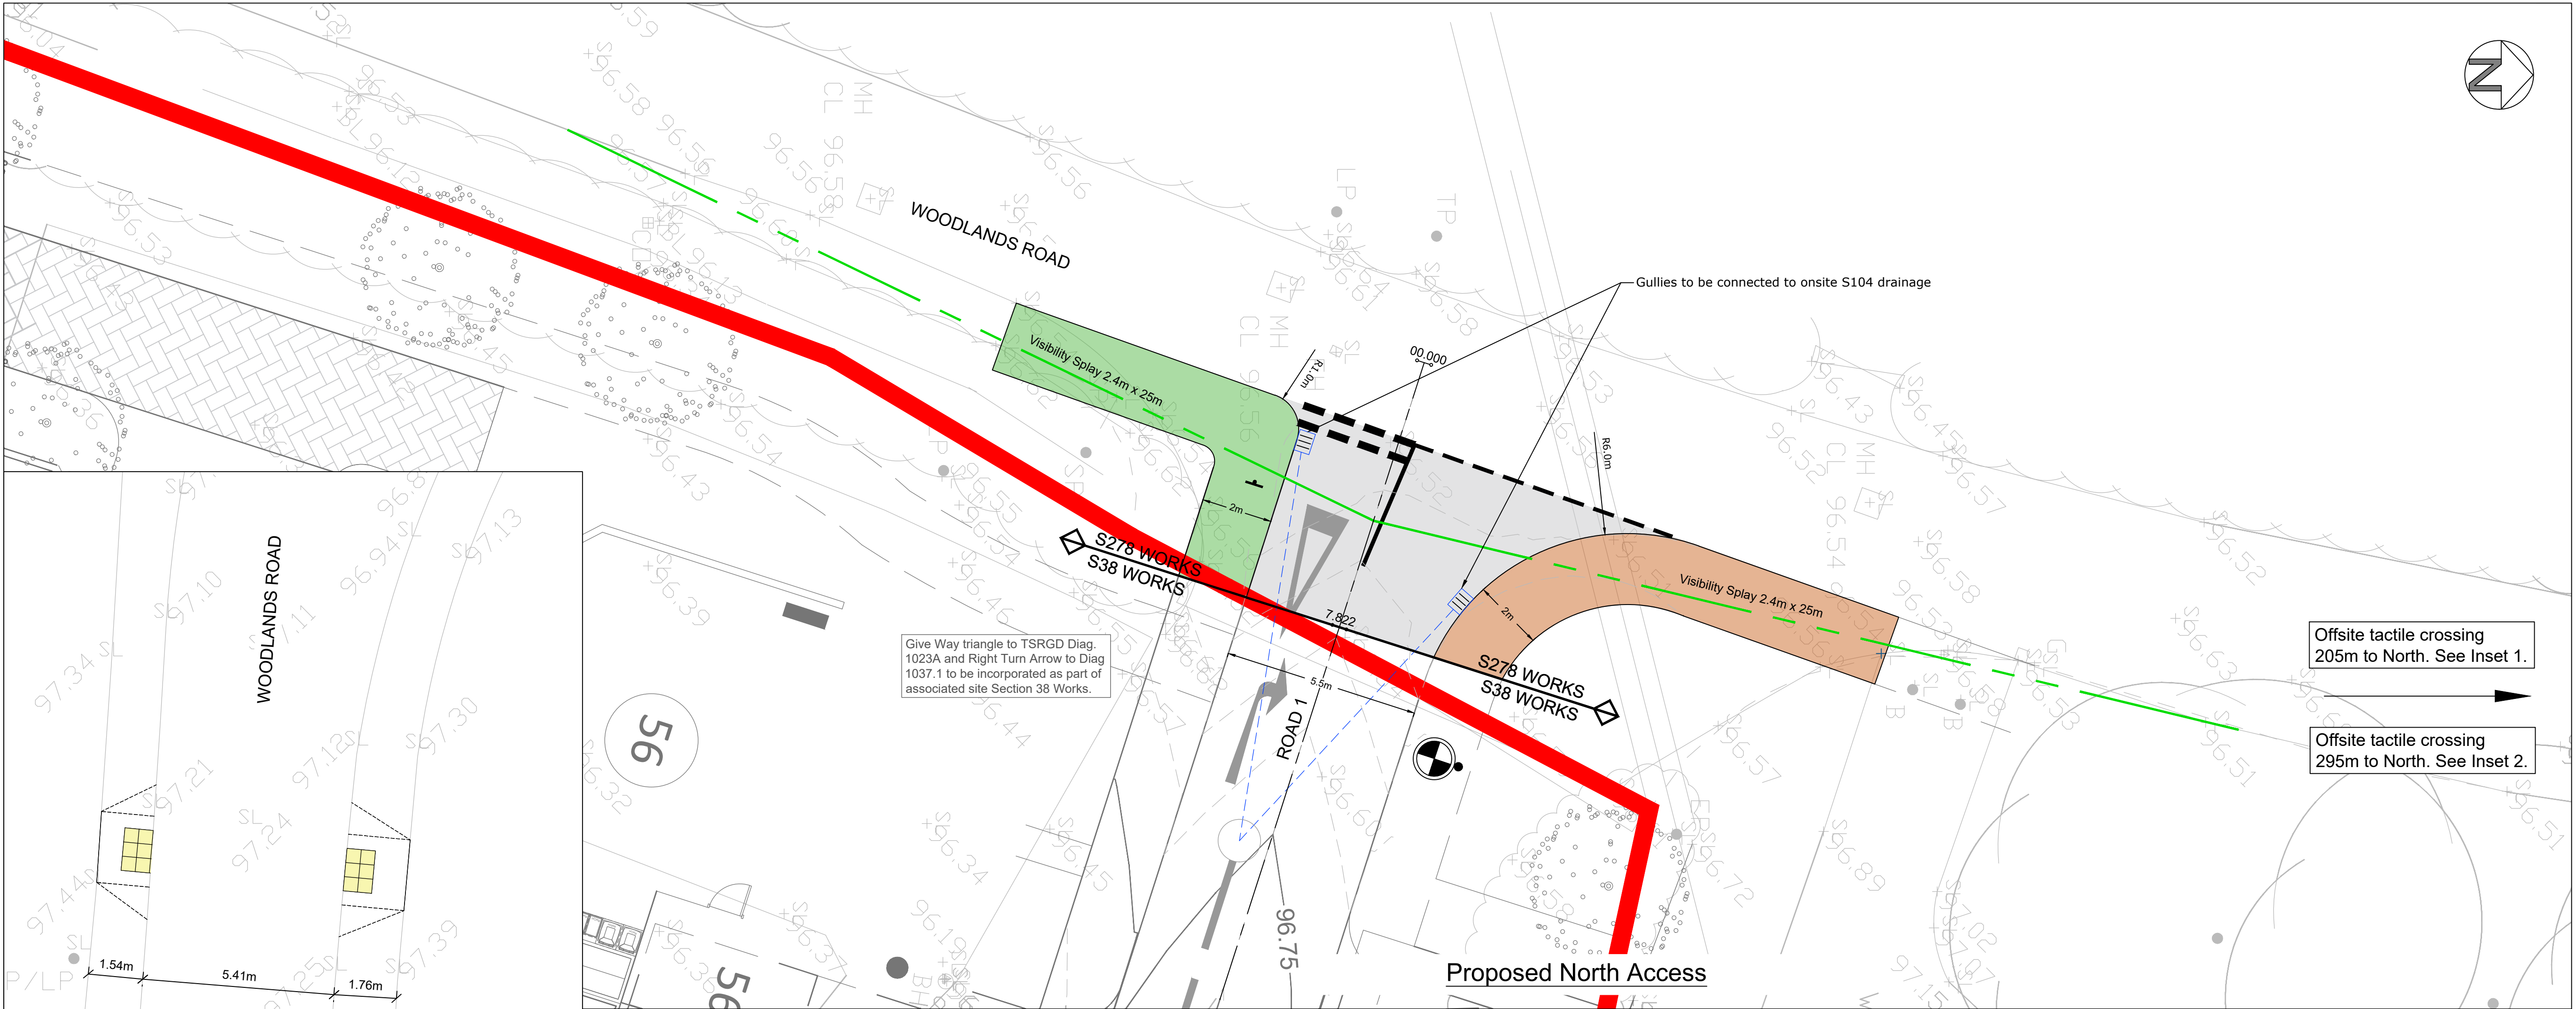

Inset 1 - Tactile Crossing, Woodlands Road

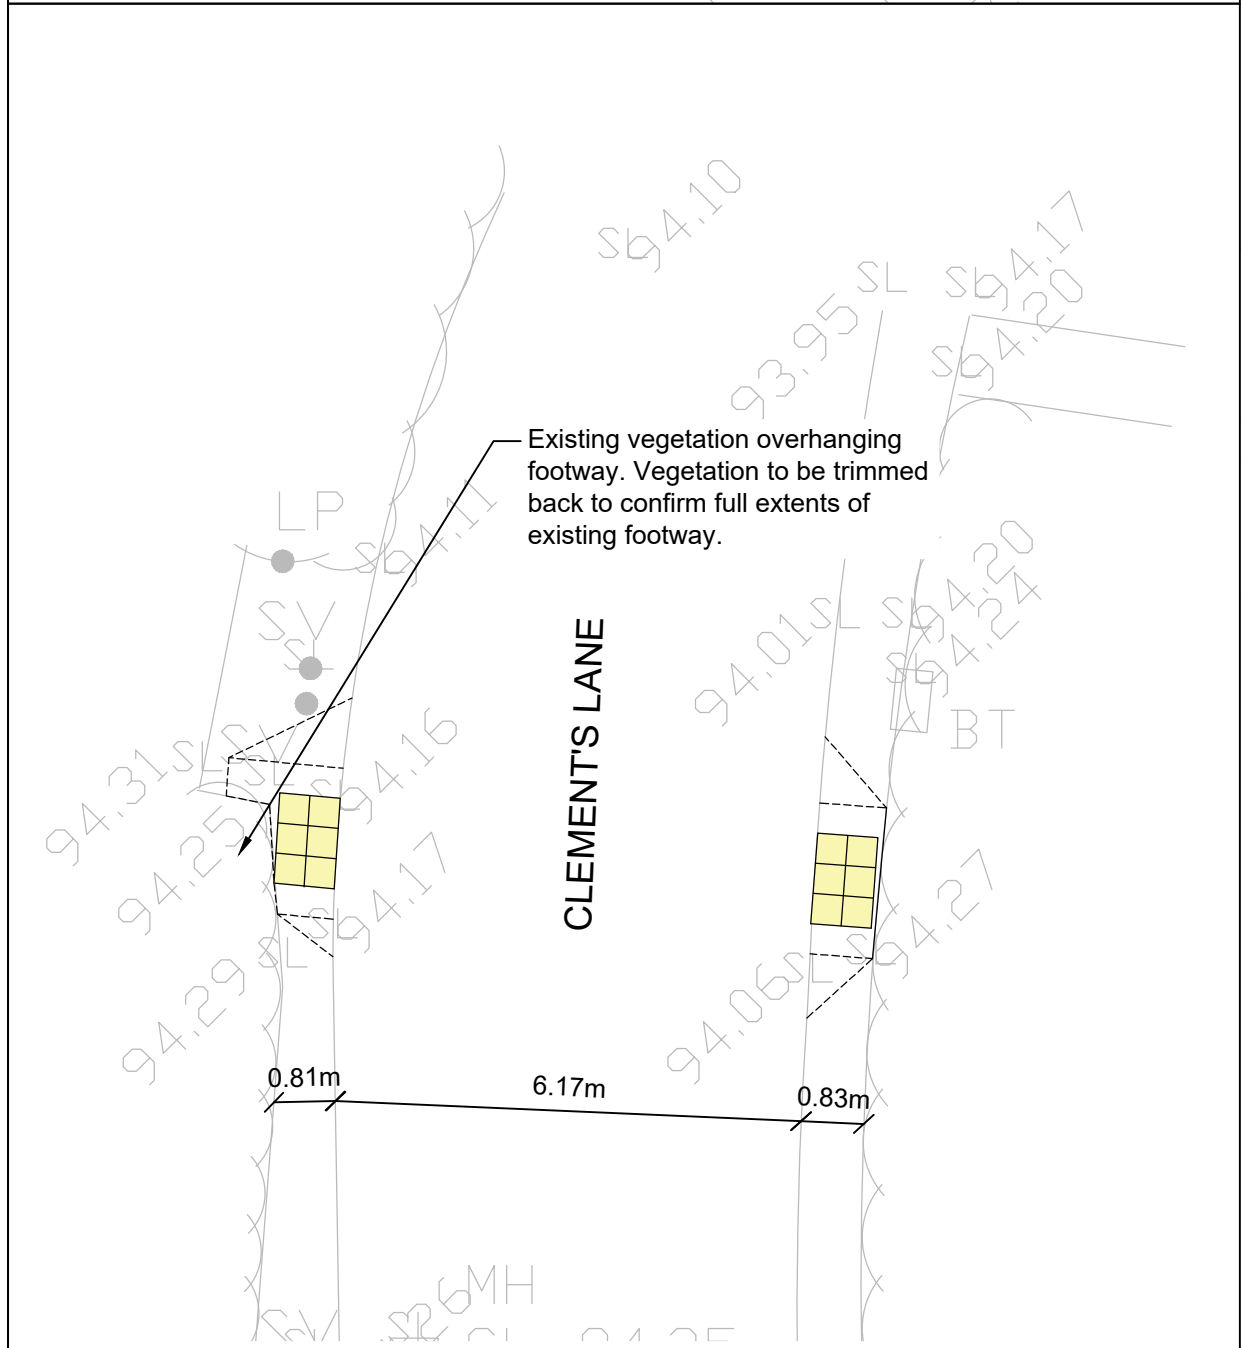

Inset 2 - Tactile Crossing, Clement's Lane

0m 2 4 6 8 10
SCALE 1 : 100