
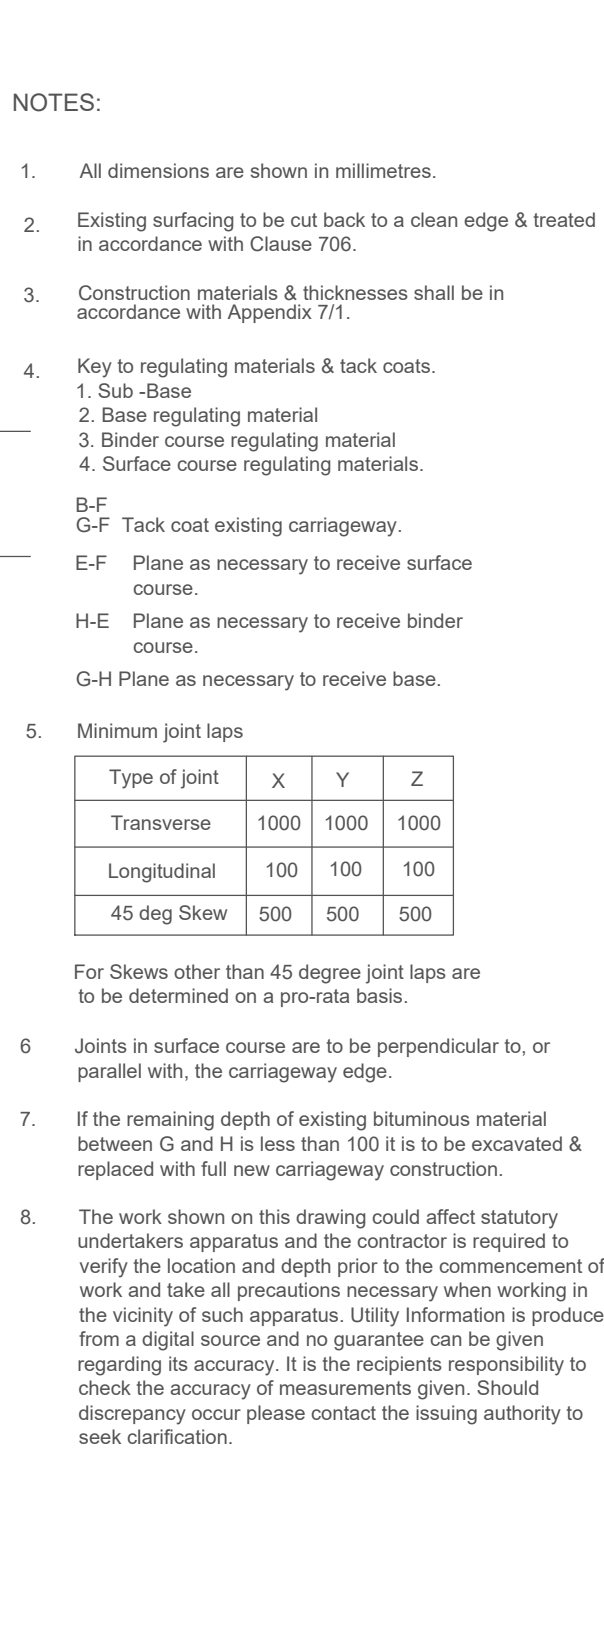
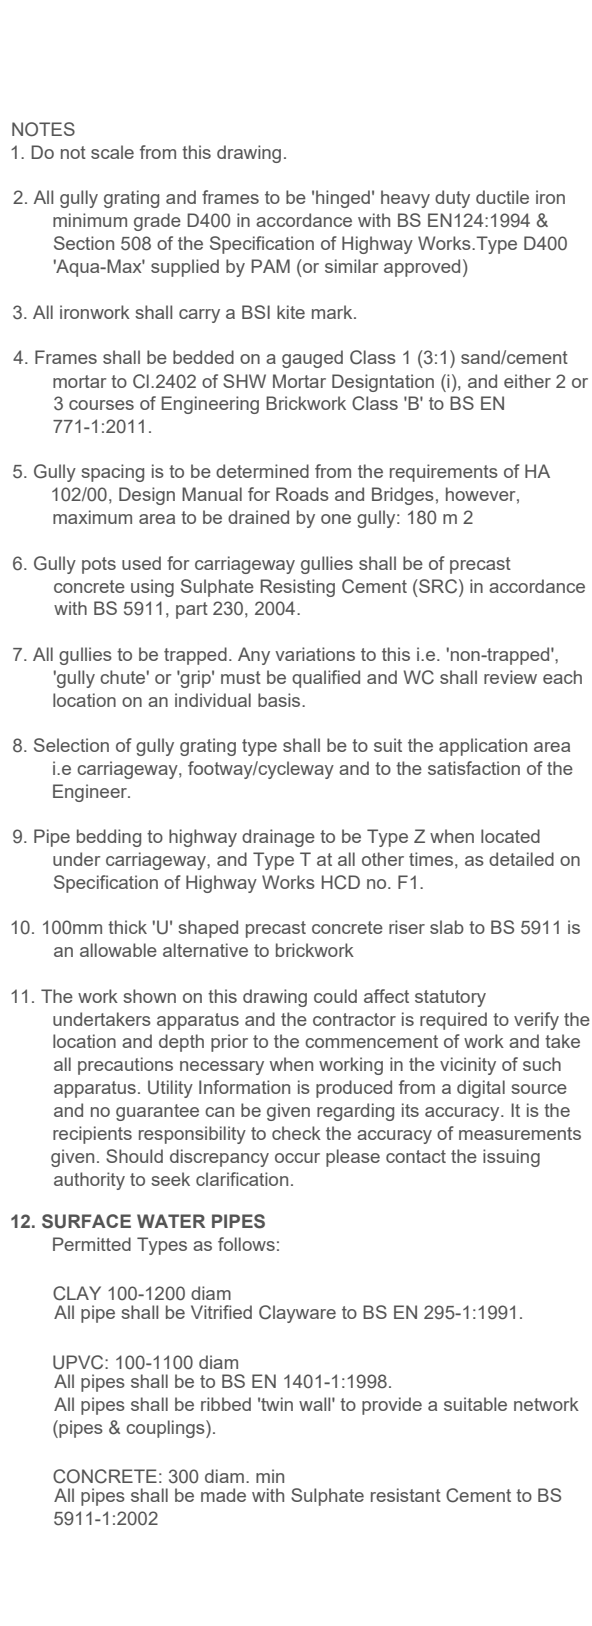


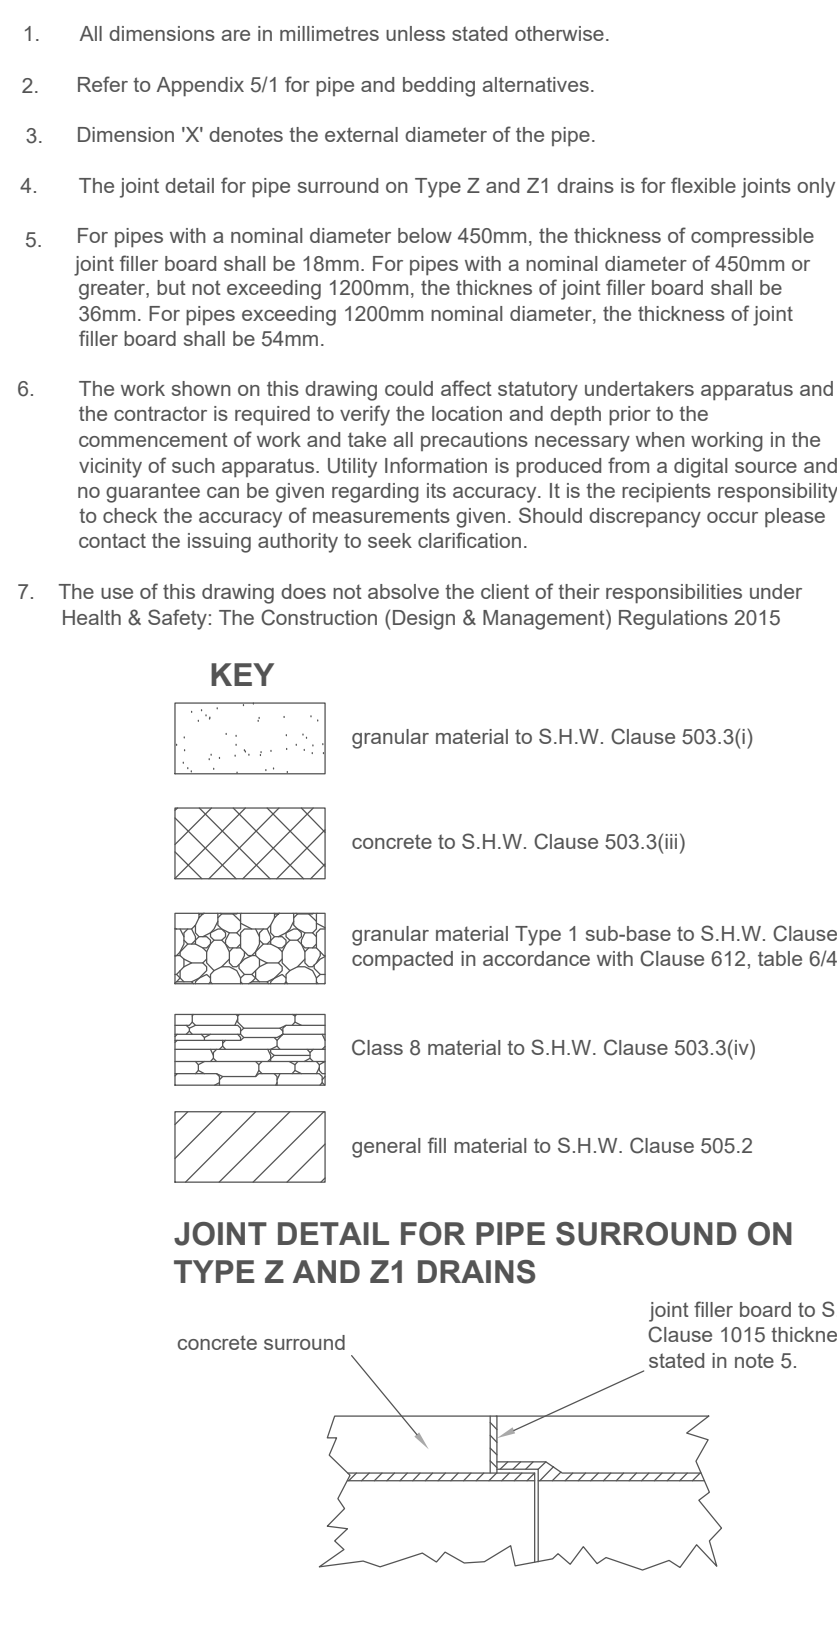







SAFETY, HEALTH AND ENVIRONMENTAL INFORMATION
Refer to the relevant Contractor (design and management) documentation where applicable.

It is assumed that all works on this drawing will be carried out by a competent contractor, working where appropriate to an approved method statement.





FLEXIBLE CARRIAGEWAY - TIE IN & STRIP WIDENING

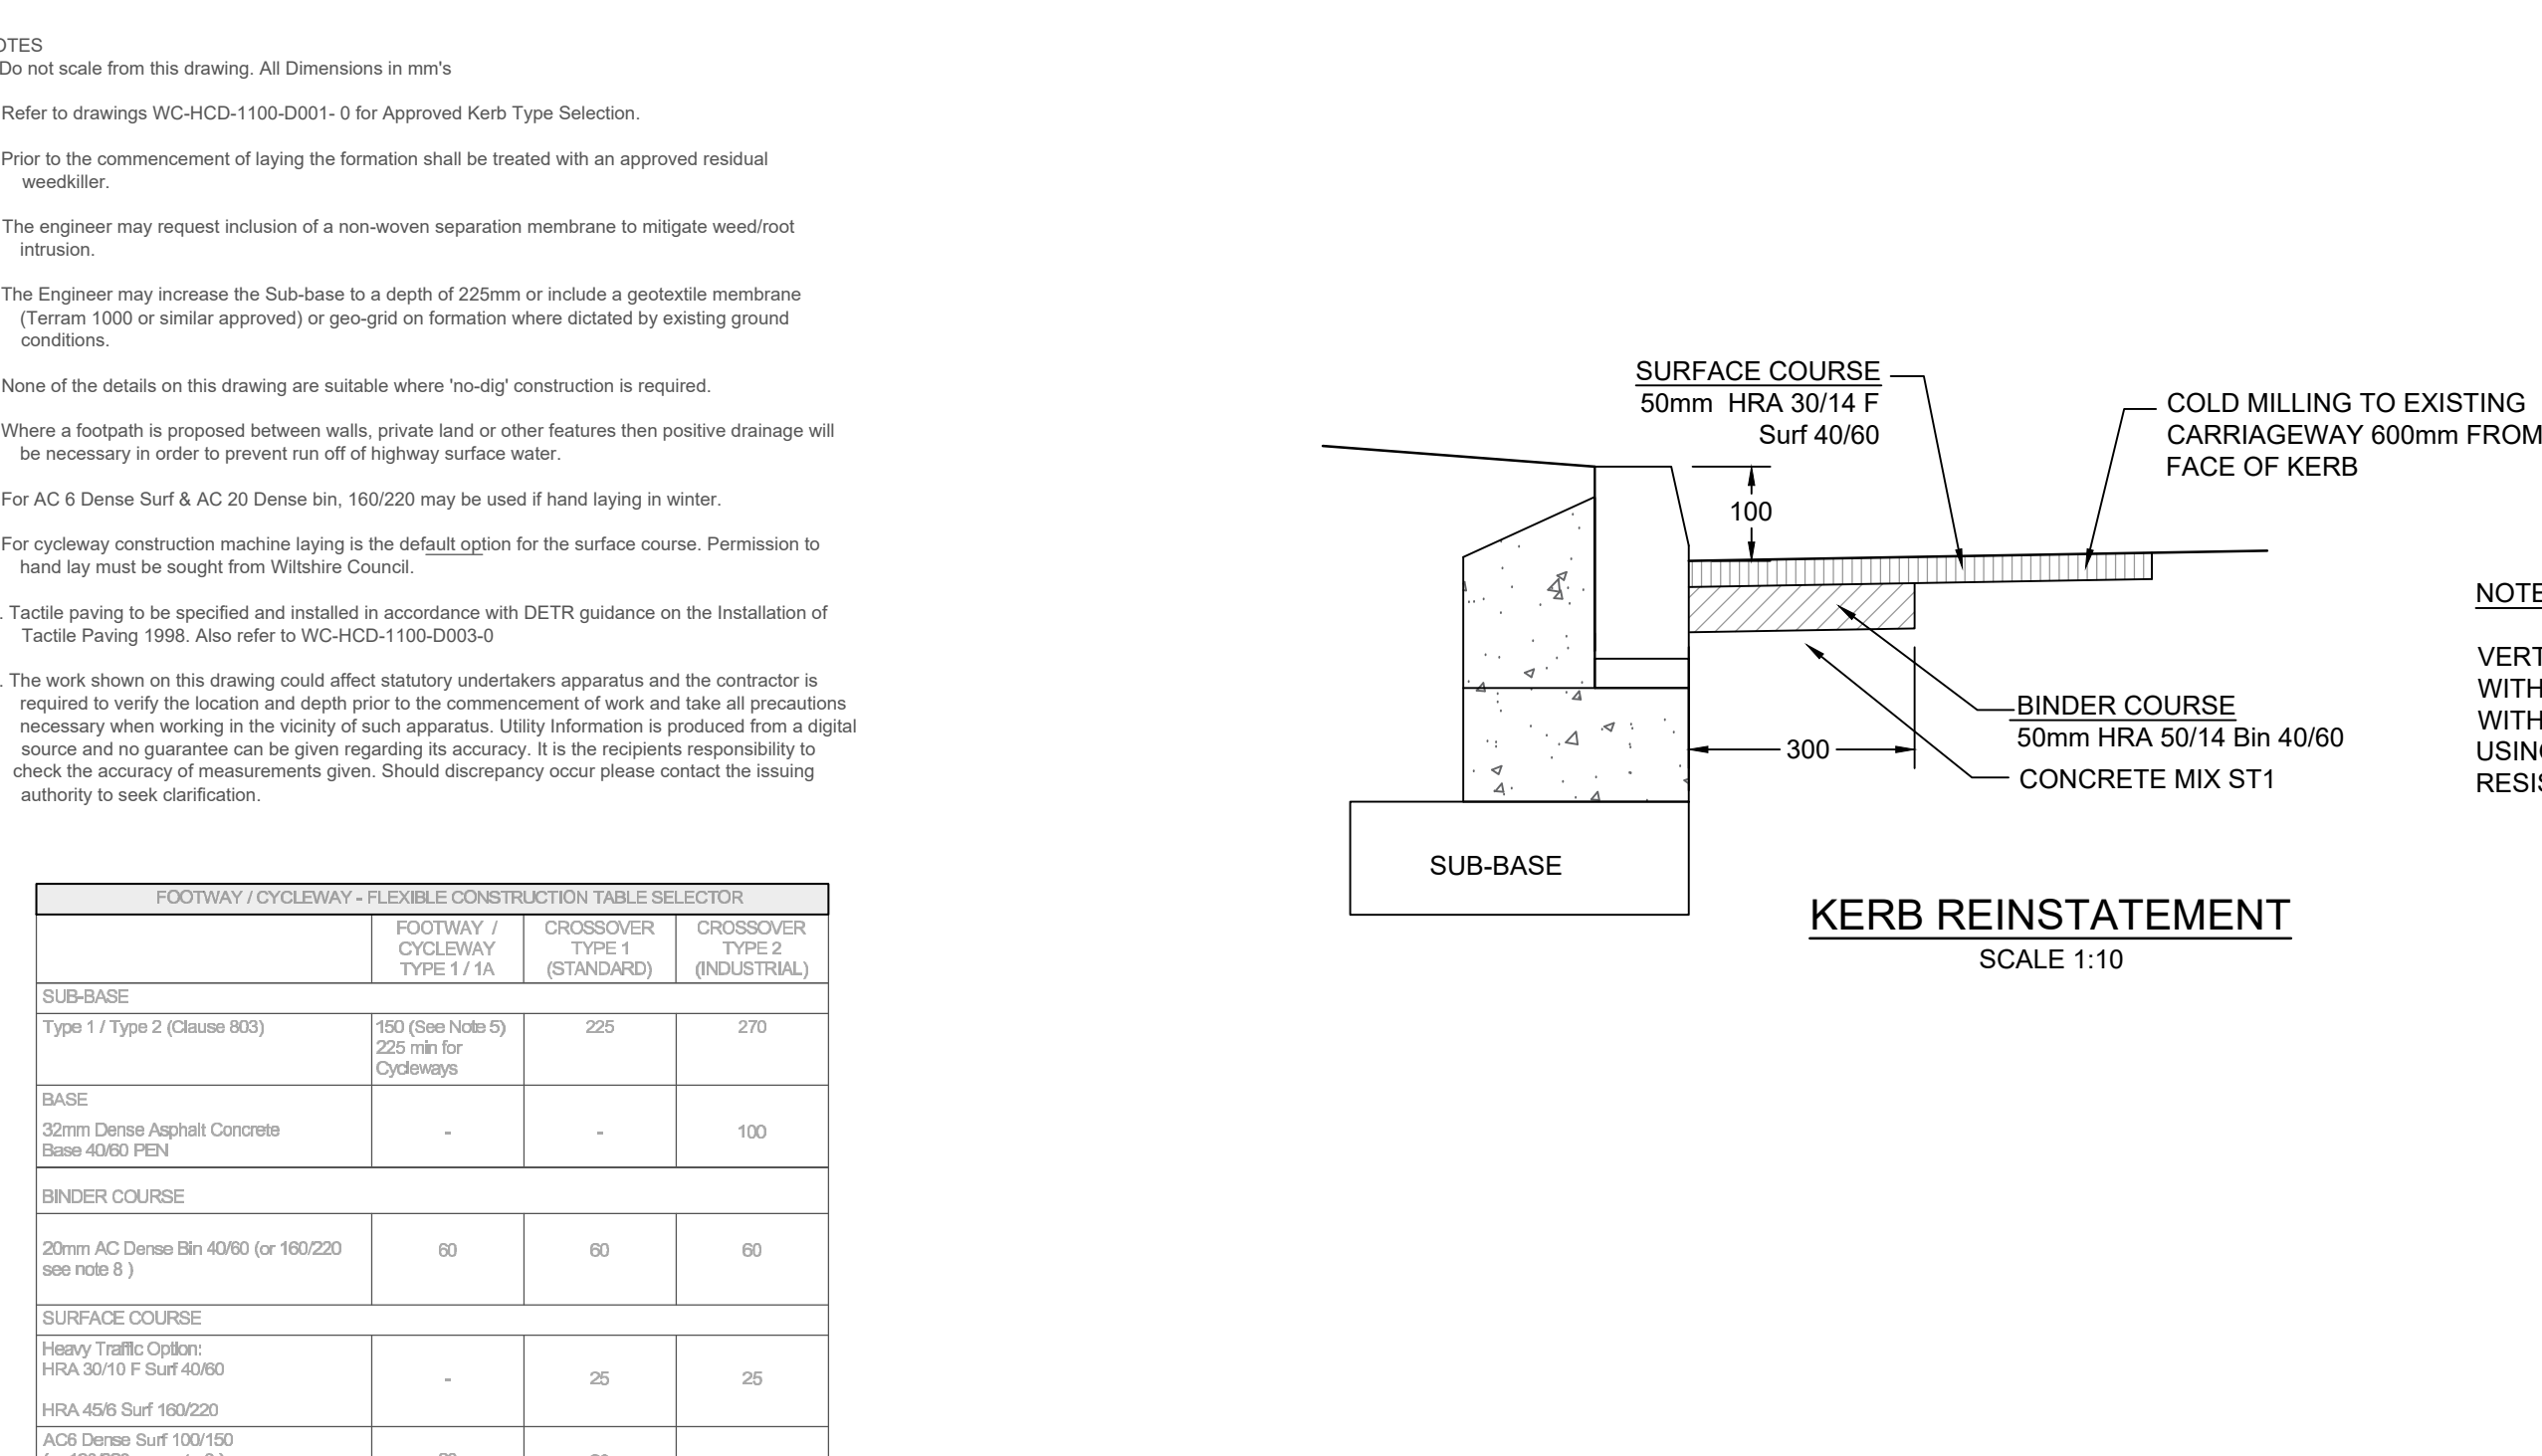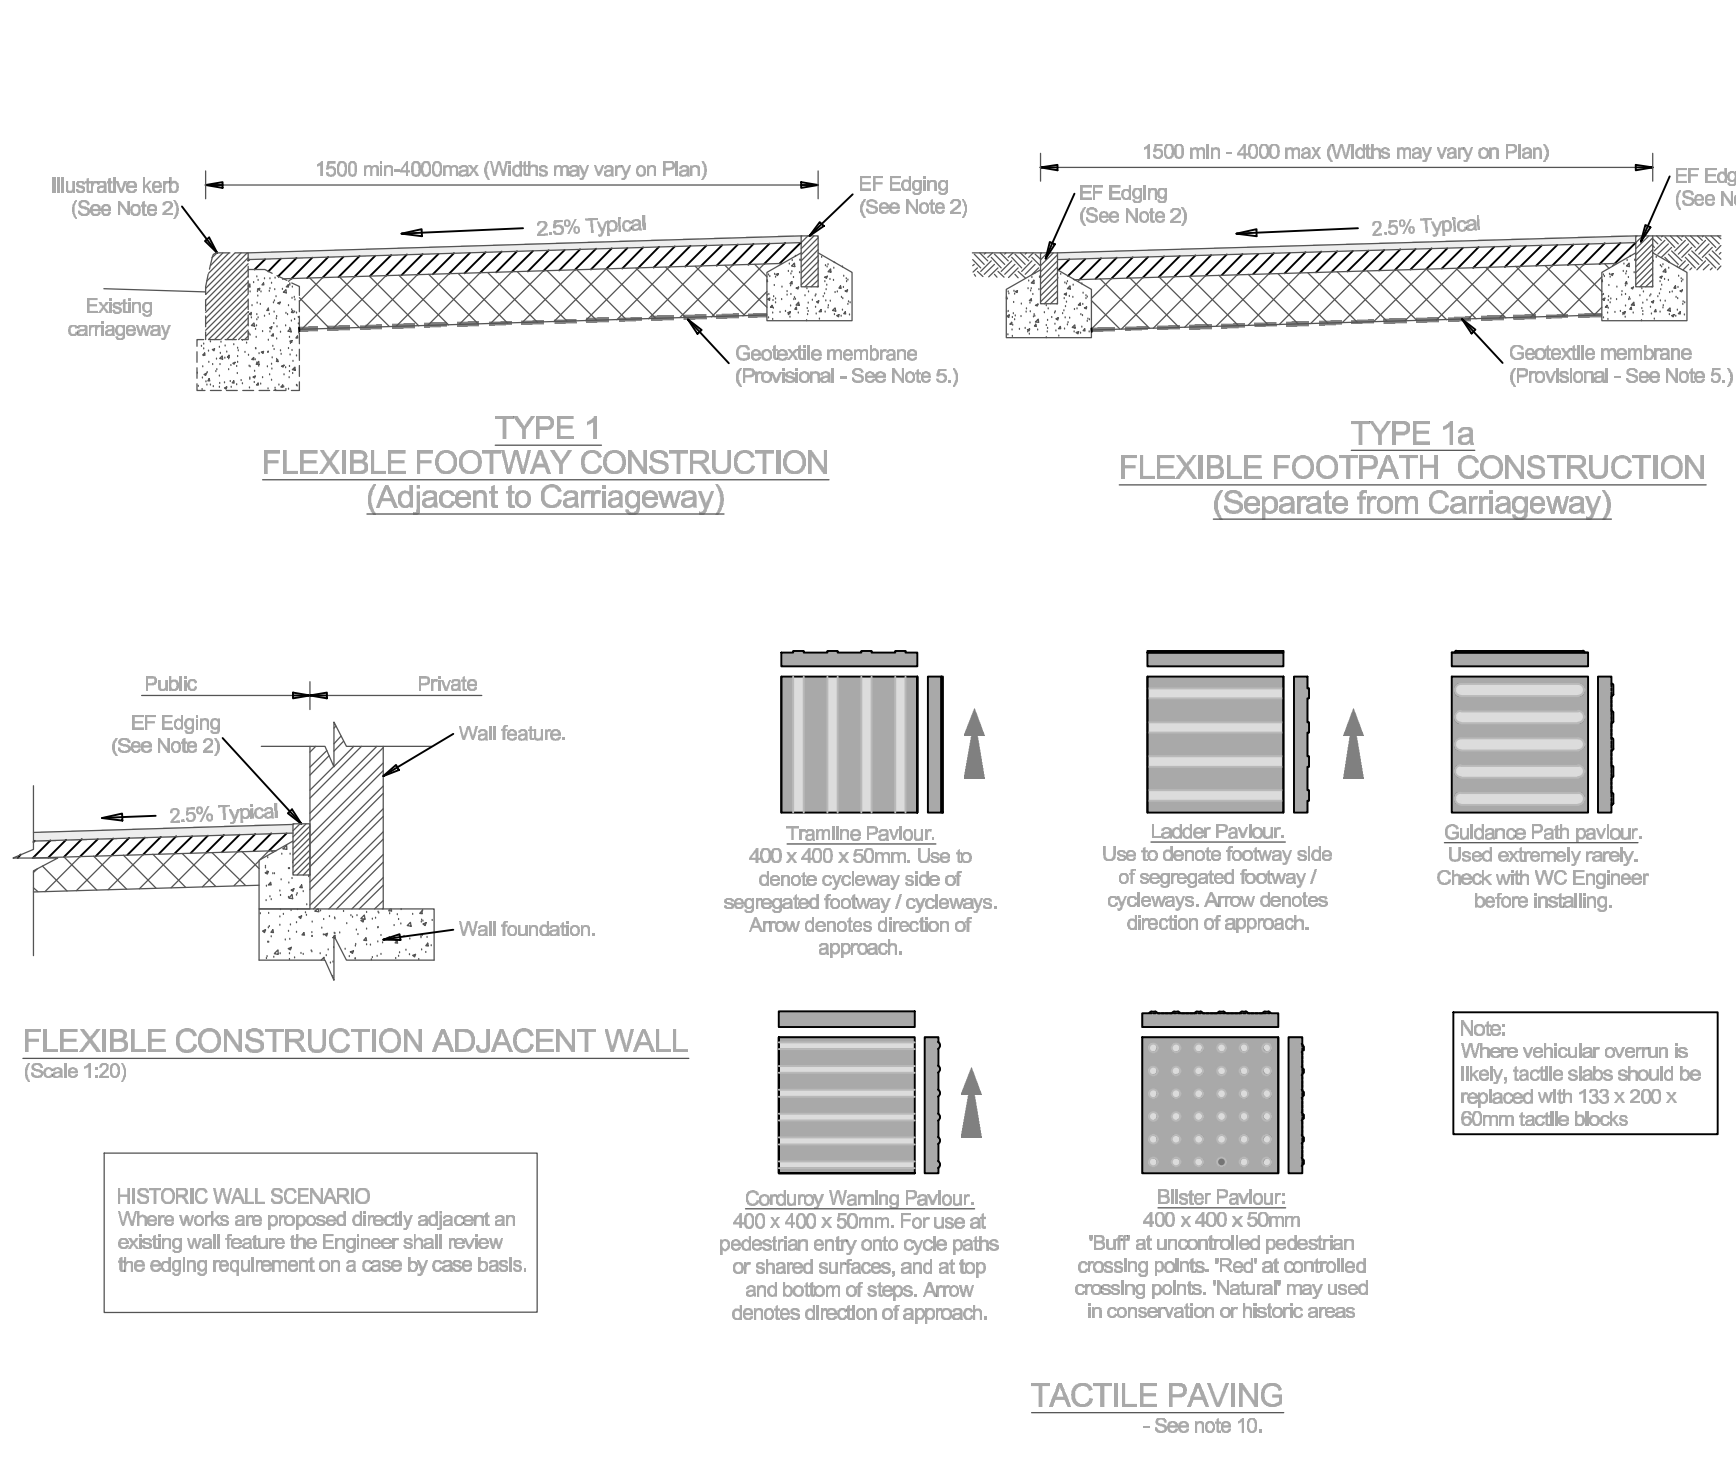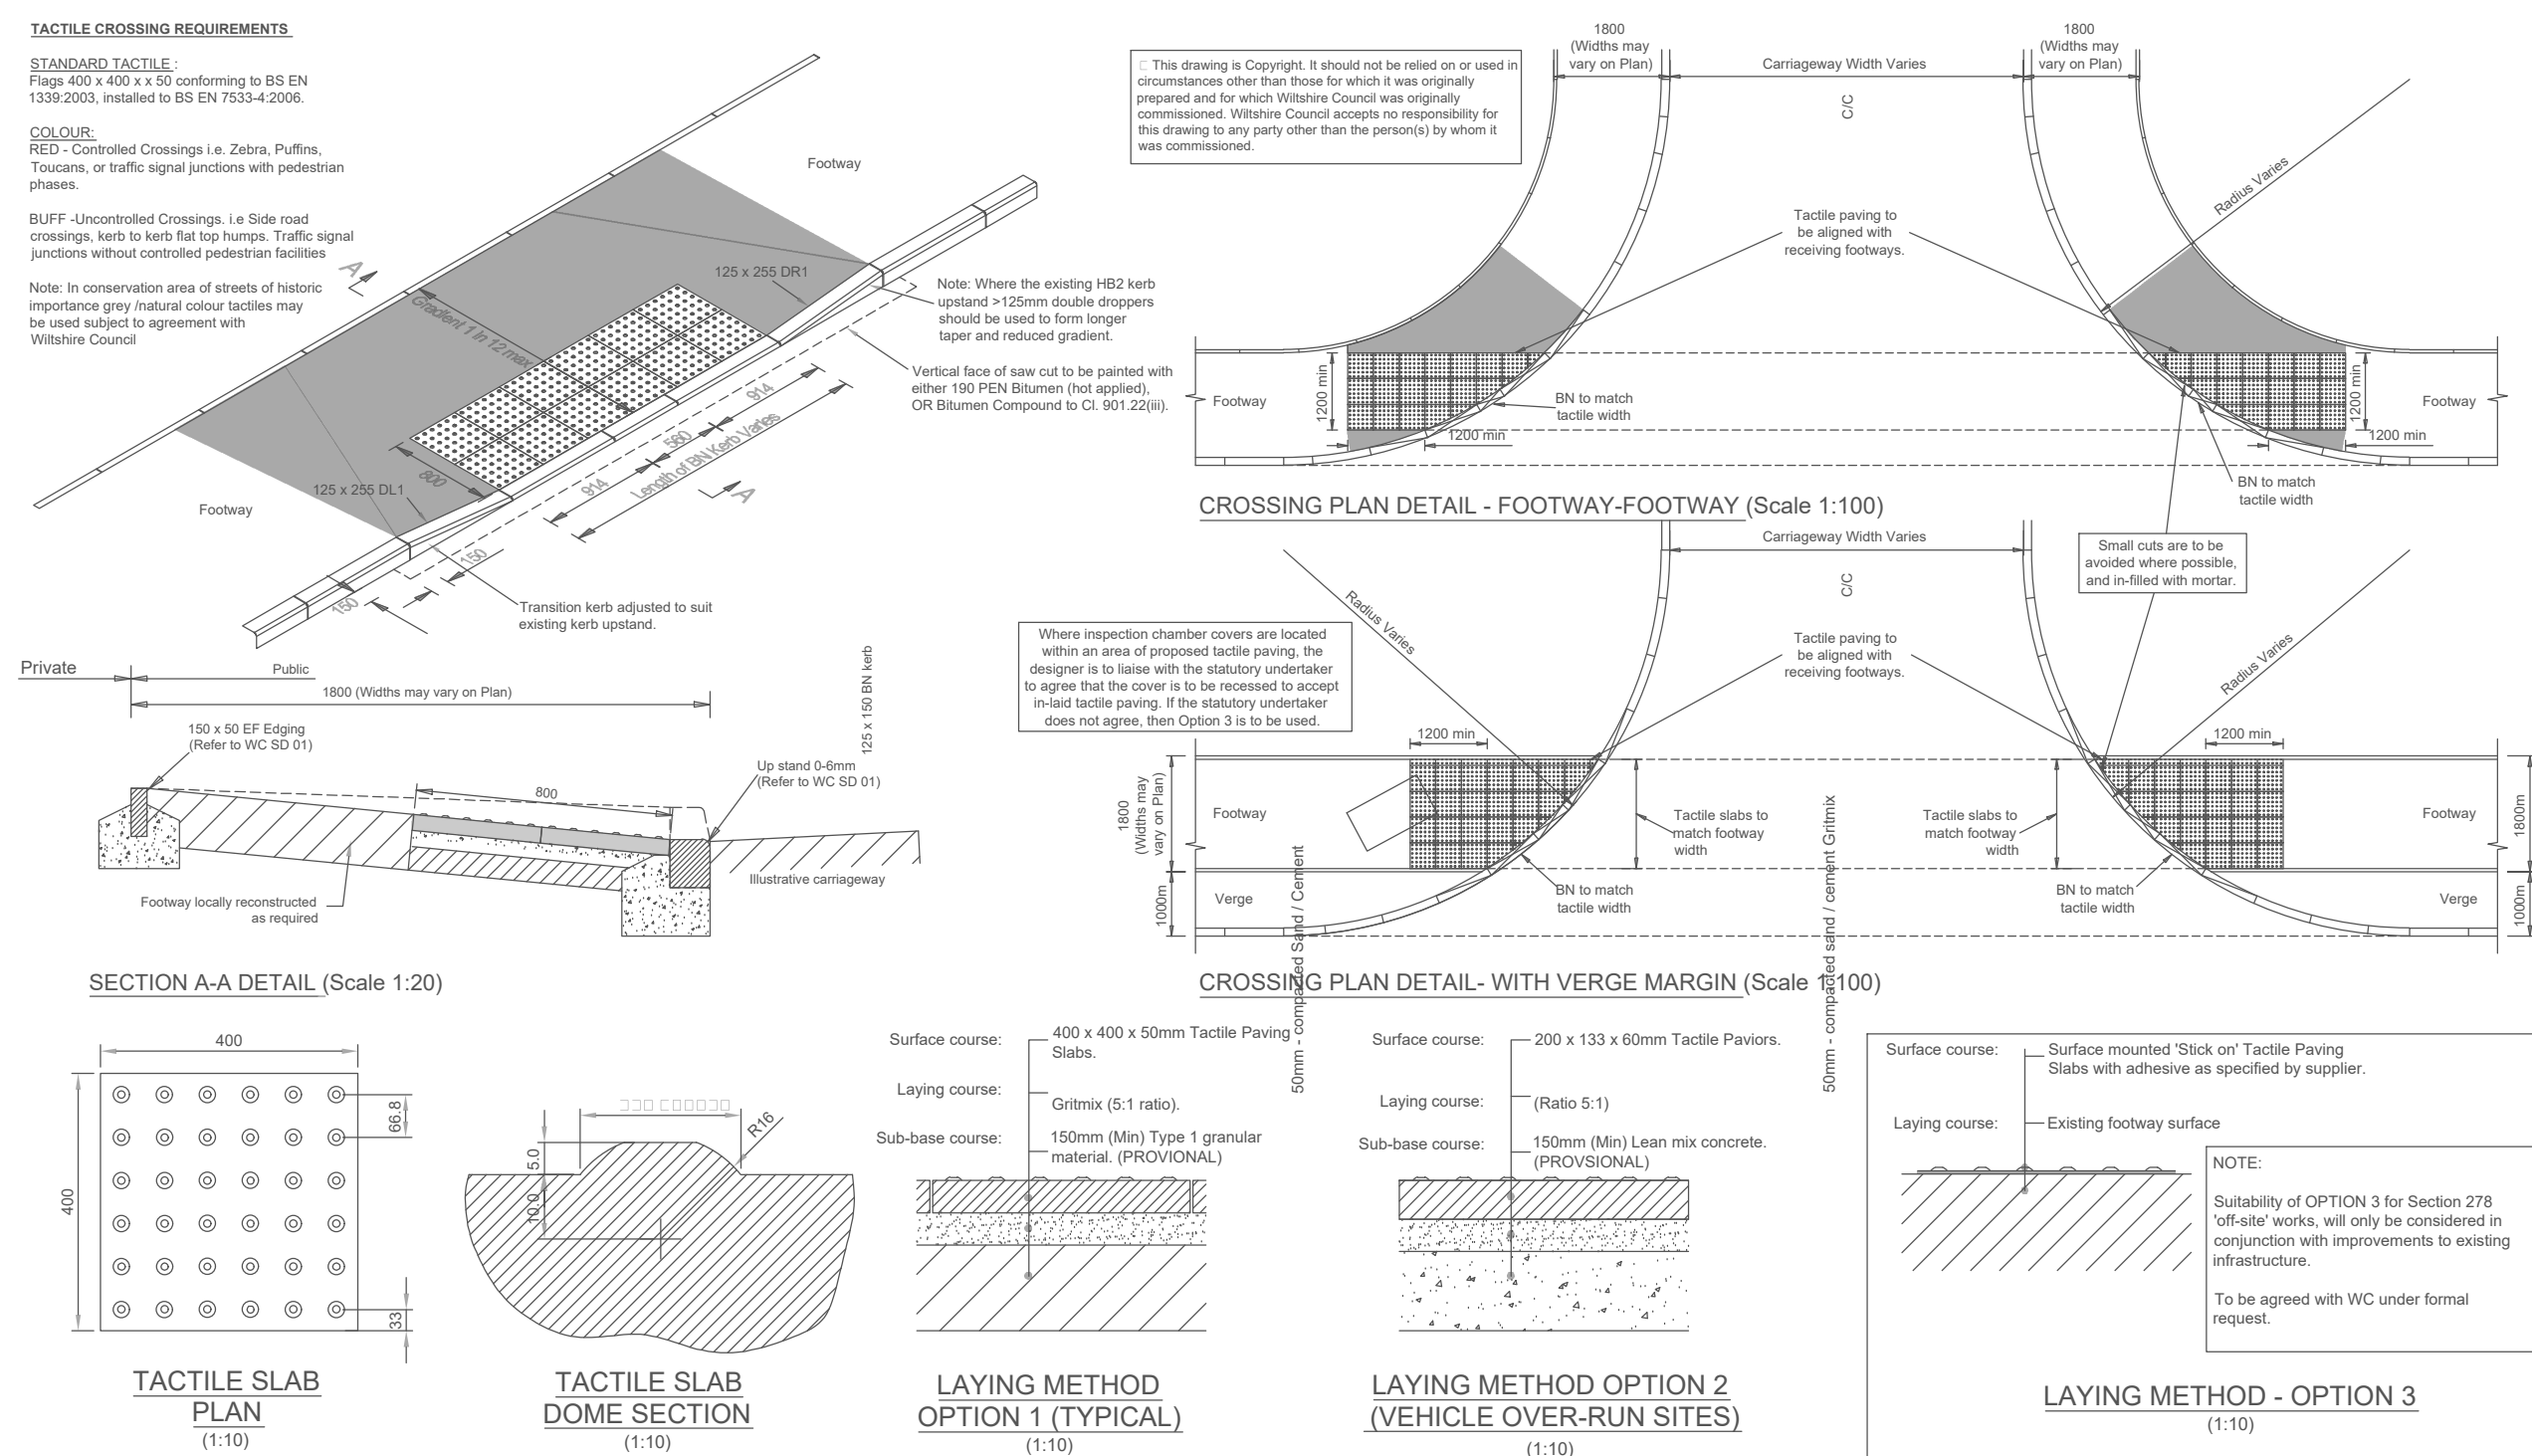

FOOTWAY / CYCLEWAY CONSTRUCTION

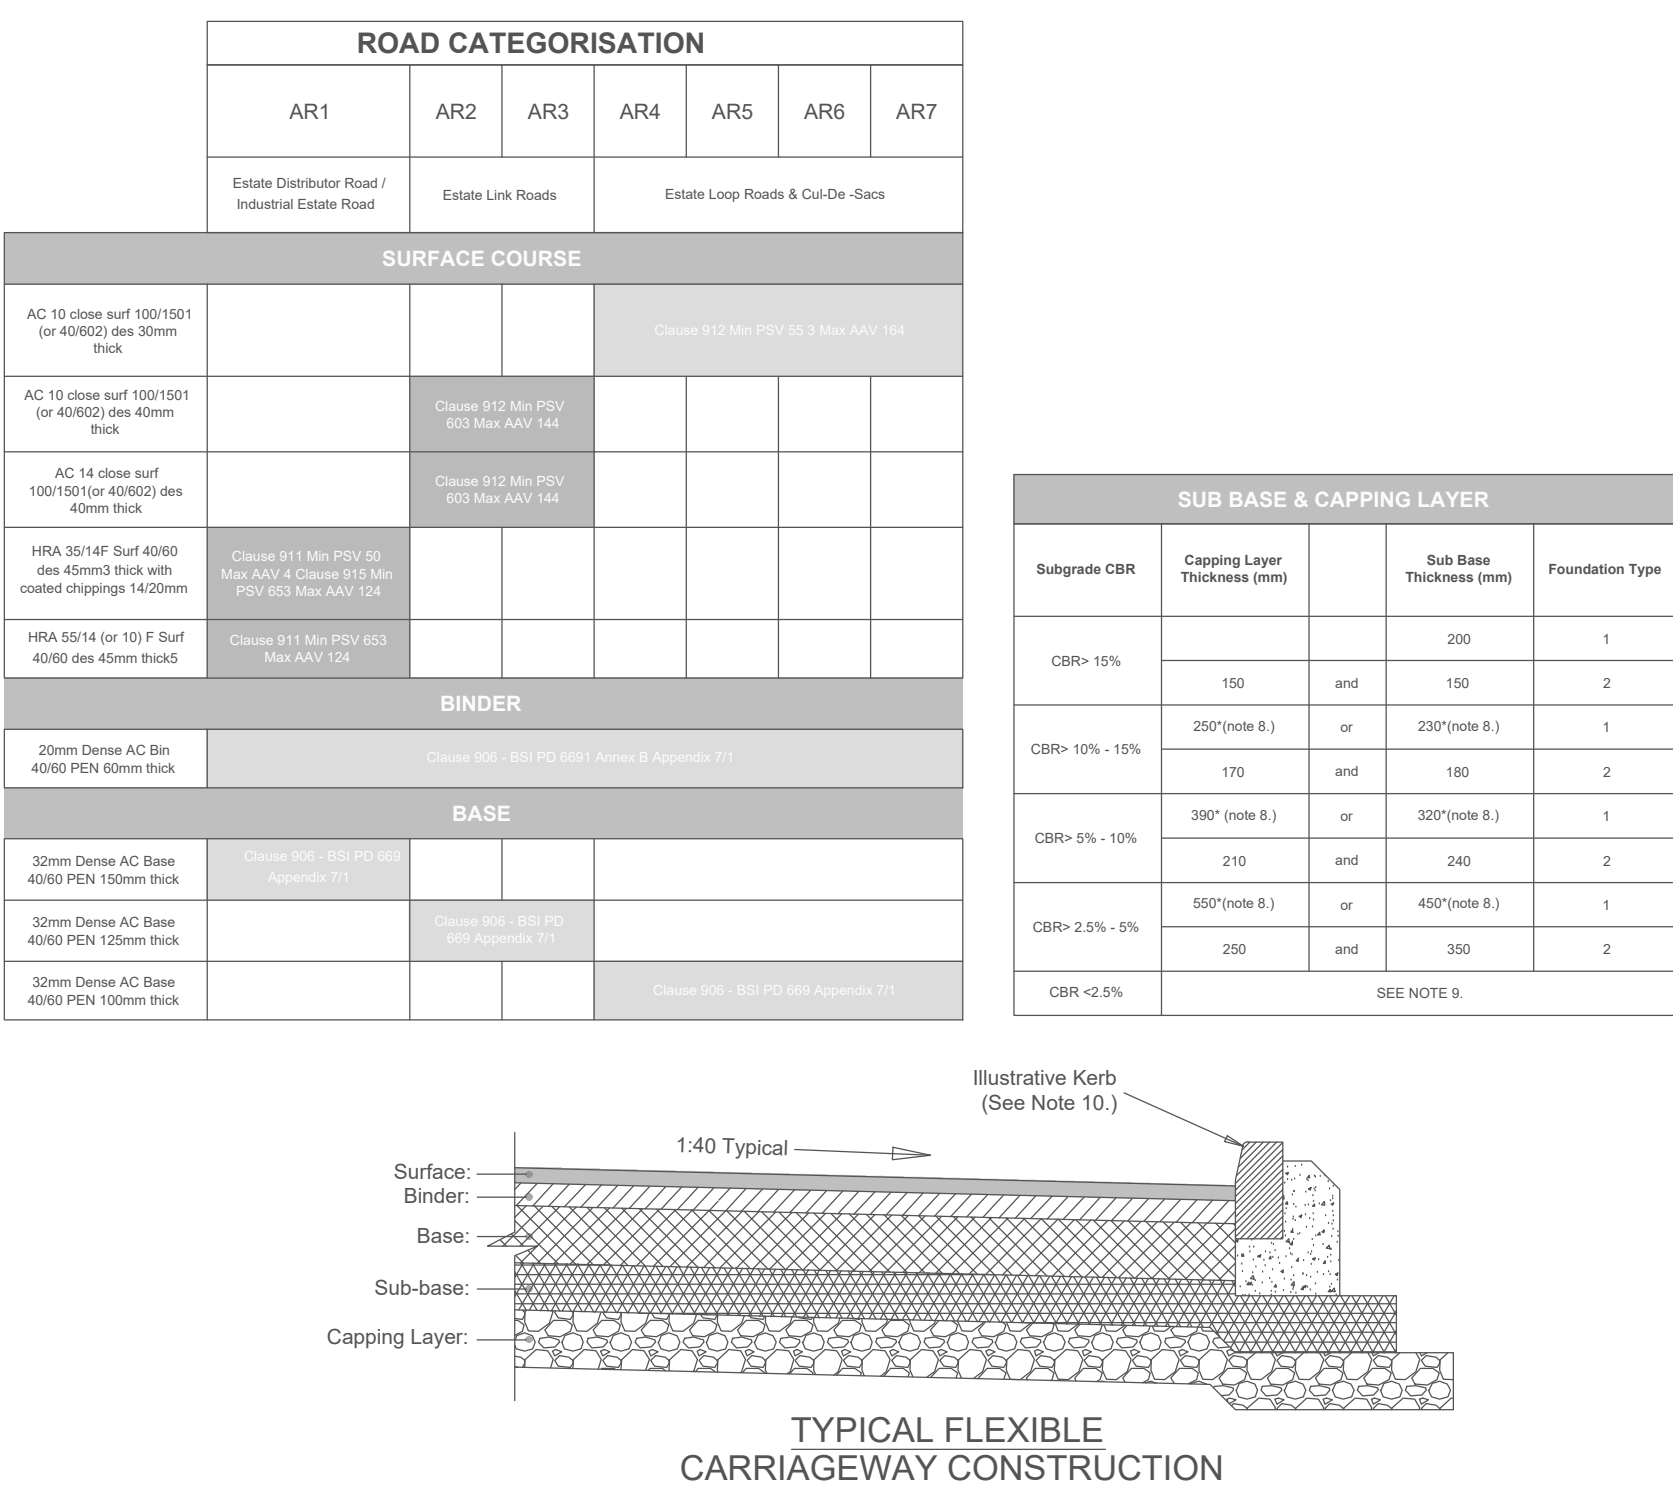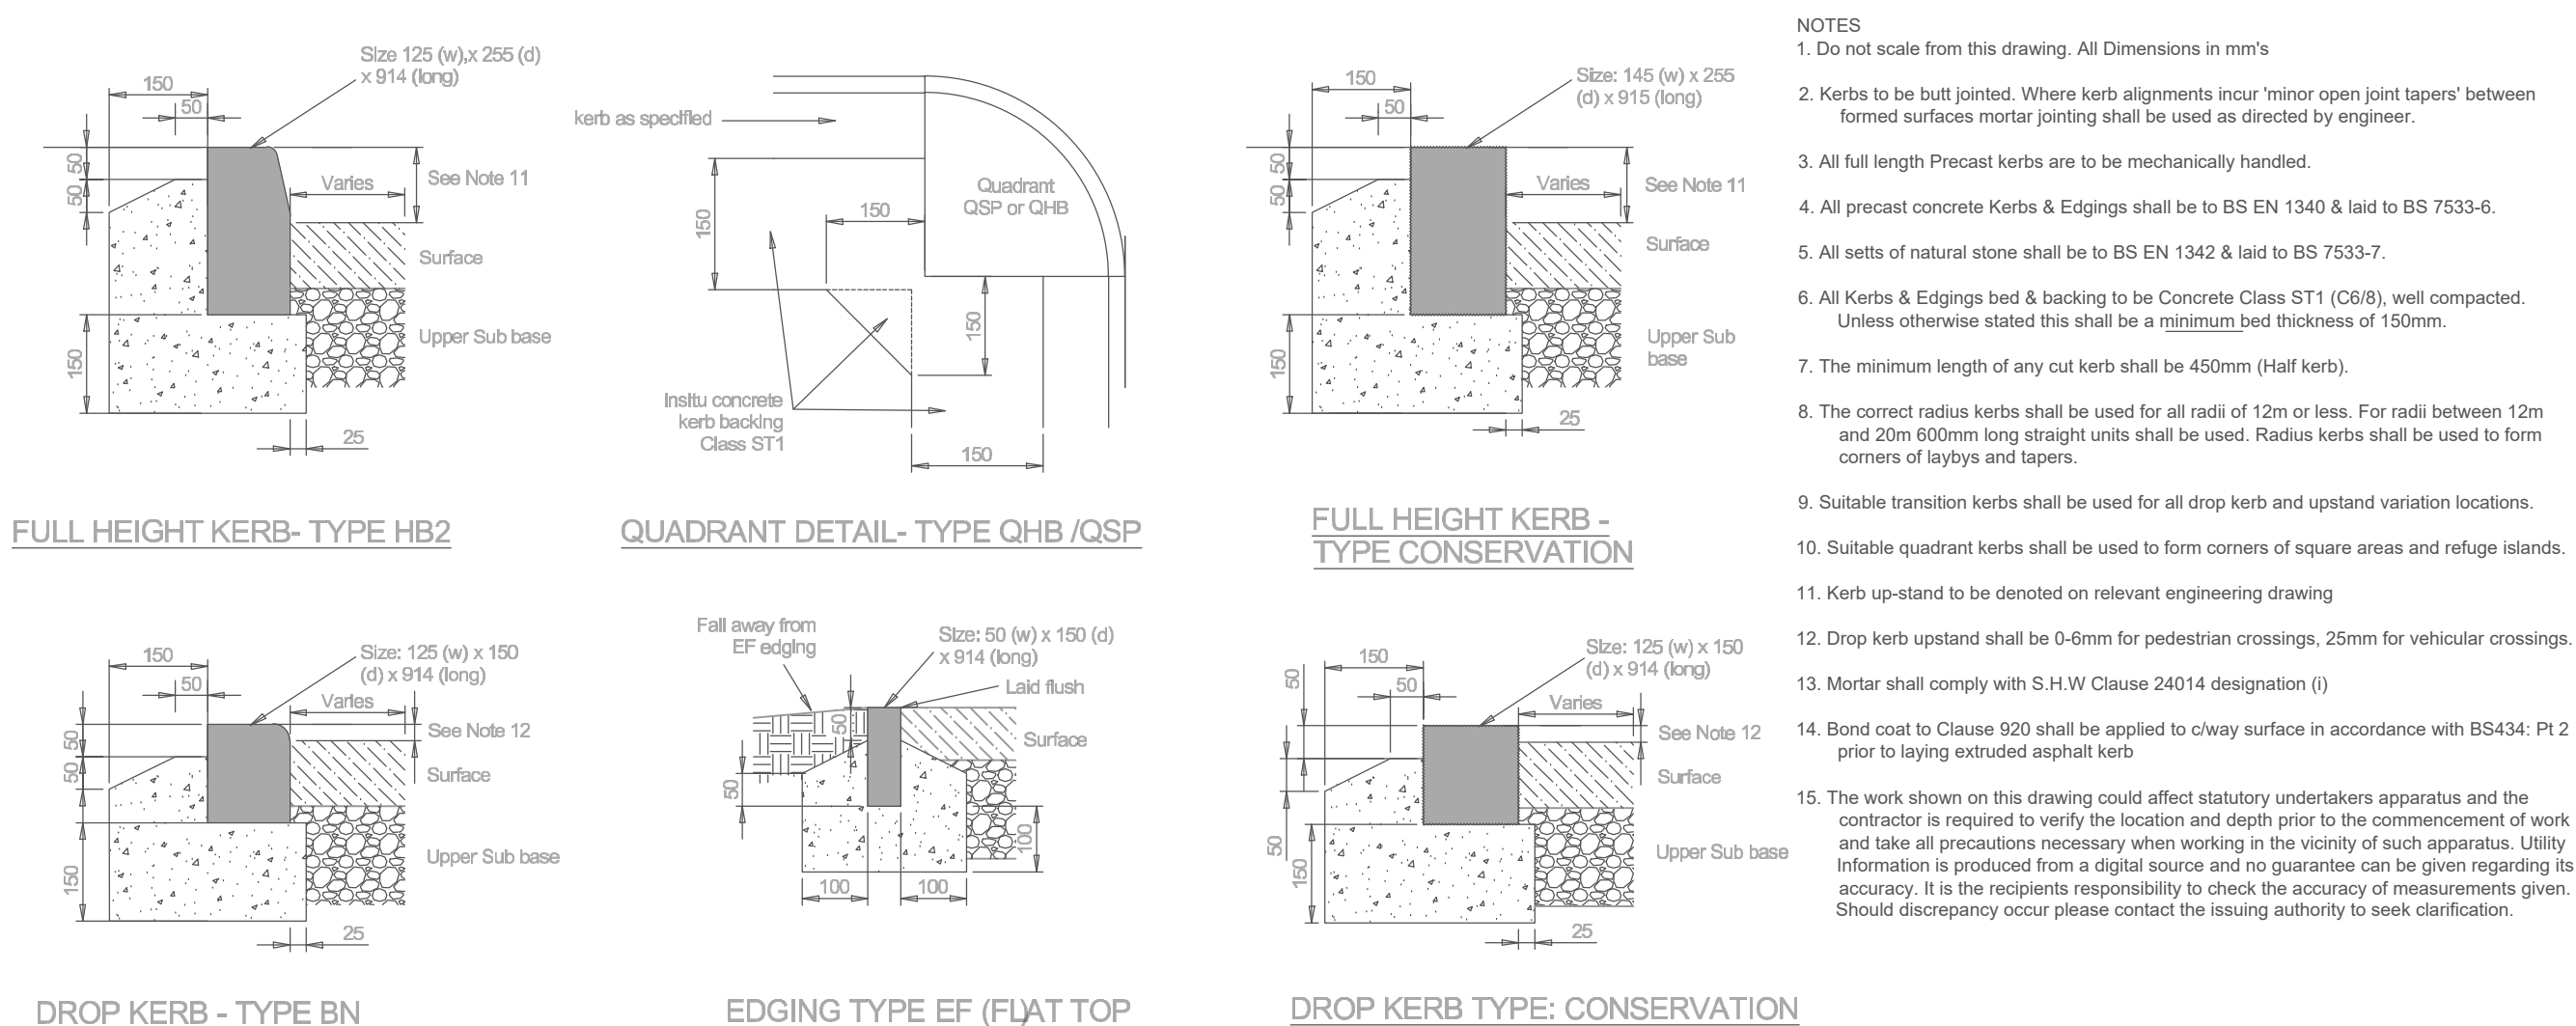



FLEXIBLE CONSTRUCTION (SPEED LIMIT 40MPH OR LESS)