


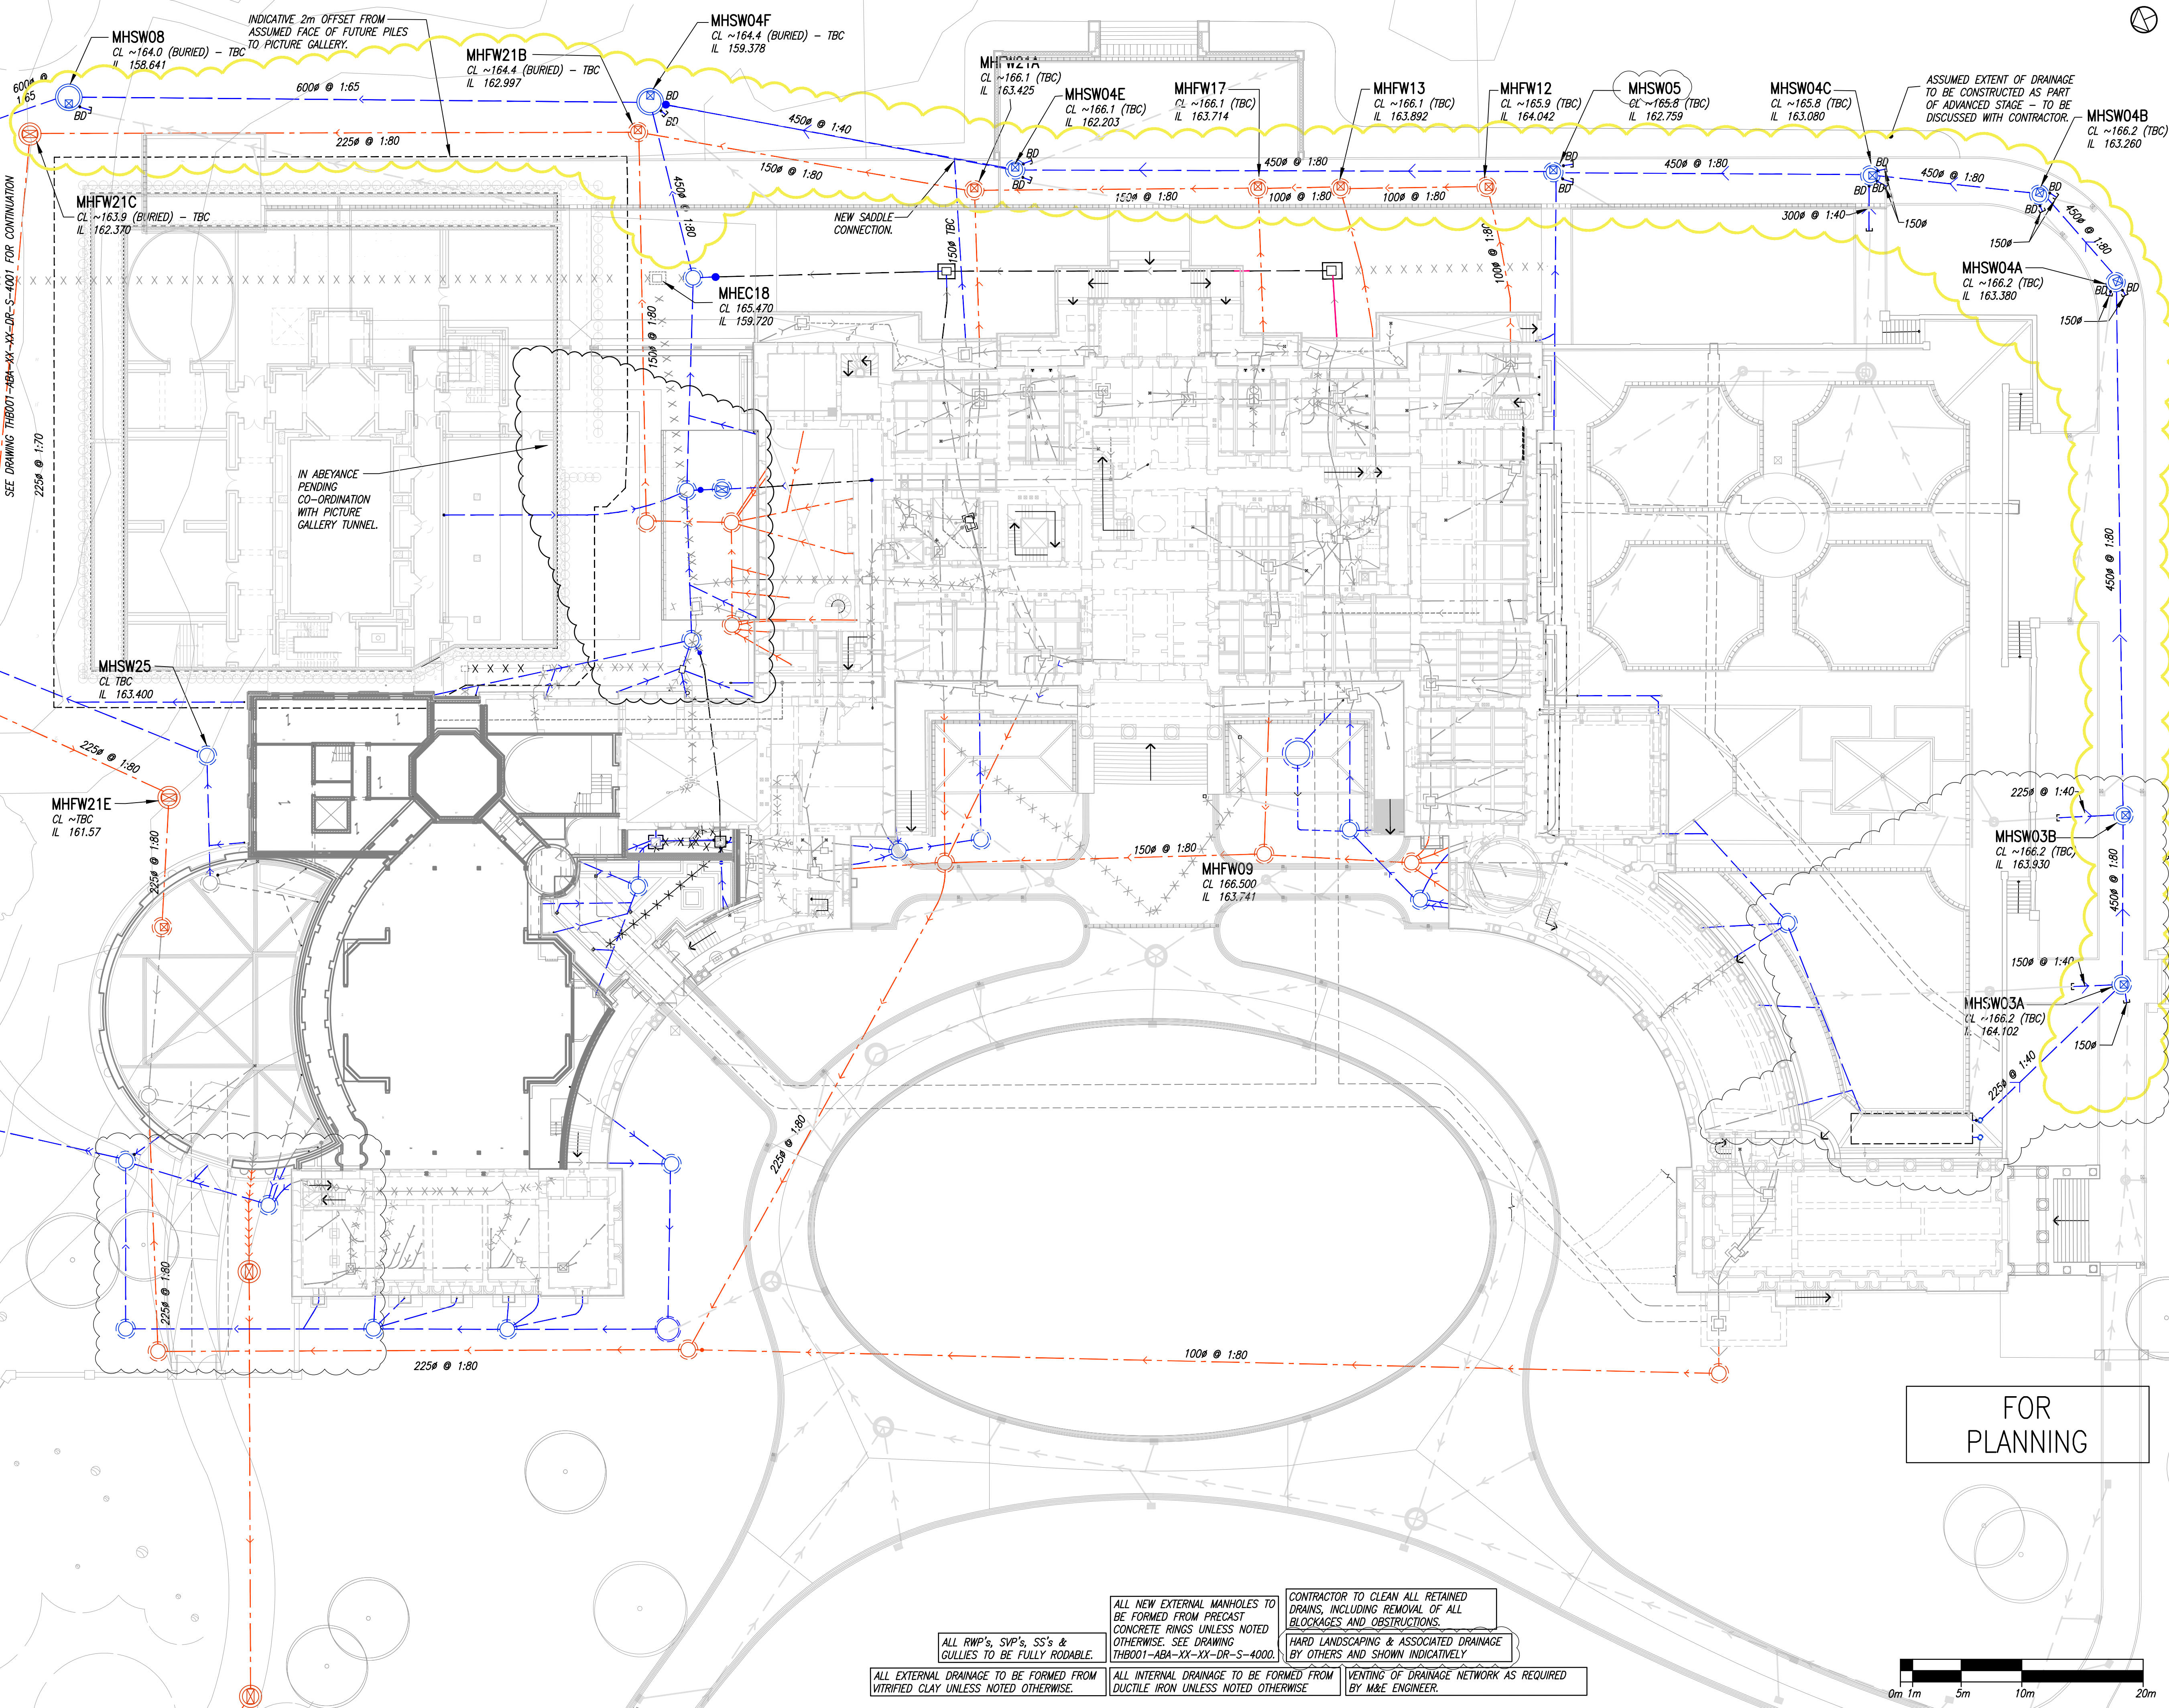

NOTES

- THIS DRAWING IS TO BE READ IN CONJUNCTION WITH ALL RELEVANT ARCHITECT'S AND ENGINEER'S DRAWINGS AND THE SPECIFICATION.
- DO NOT SCALE FROM THIS DRAWING.
- ALL NEW DRAINAGE BENEATH EXISTING OR PROPOSED STRUCTURE IS TO BE FORMED FROM DUCTILE IRON U.N.O.
- REFER TO DRAWINGS THB001-ABA-XX-XX-DR-S-4020-4021 FOR TYPICAL DRAINAGE DETAILS. REFER TO DETAIL 04 FOR TYPICAL DETAIL FOR WHEN NEW DRAINAGE PIPES PASS THROUGH OR UNDER EXISTING MASONRY WALLS.
- KEY

----- ASSUMED FOUL WATER.
----- EXISTING FOUL WATER.
----- ASSUMED SURFACE WATER.
----- EXISTING SURFACE WATER.
----- ASSUMED COMBINED.
----- EXISTING COMBINED.
-X-X-X-X- RUN GRUBBED OUT.
----- PROPOSED SURFACE WATER.
----- PROPOSED FOUL DRAINAGE.
----- RISING MAIN.

● BD BACKDROP.
○ RE RODDING EYE.
● NRV NON-RETURN VALVE.
● SVP SOIL VENT PIPE.
● CD CAVITY DRAIN.
○ RWP RAINWATER PIPE.
□ G GULLY.
● DP TRENCH DRAIN DROP POINT
□ MANHOLE.
--- CAP IN RUN TO ALLOW FUTURE EXTENSION OF DRAINAGE
--- DRAINAGE BY OTHERS

S	13.01.26	TANK ADDED. DRAINAGE UPDATED.	RM
R	22.09.25	DRAINAGE UPDATED.	RM
Q	11.07.25	DRAINAGE UPDATED.	RM
P	15.05.25	RUN GRADIENT UPDATED. EXTERNAL DRAINAGE TO SOUTH AND EAST OF MAIN HOUSE UPDATED.	RM
N	28.04.25	ISSUED FOR COMMENT. DRAINAGE UPDATED TO SUIT EXTERNAL LANDSCAPING DETAILS AND UPDATED PLANS FOR PICTURE GALLERY.	DB
M	06.12.24	DRAINAGE UPDATED.	RM
L	25.10.24	DRAINAGE UPDATED.	RM
K	02.11.23	ISSUED FOR CONSTRUCTION.	RM
J	06.10.23	ISSUED FOR CONSTRUCTION.	TJ
H	06.07.23	MINOR AMENDMENTS. ISSUED FOR PLANNING.	RM
G	06.07.23	NOTES AMENDED.	TJ
F	24.05.23	NOTE ADDED.	TJ
E	26.04.23	ISSUED FOR TENDER. DRAINAGE FROM NORTHERN WING TO SITE SYSTEM AMENDED. MINOR UPDATES MADE TO SOME PIPE SIZES AND NOTES.	RM
D	03.04.23	ISSUED FOR CONDITION DISCHARGE.	RM
C	22.03.23	ISSUED FOR COMMENT.	RM
B	05.09.22	DRAINAGE UPDATED.	RM
A	30.05.22	ISSUED FOR COORDINATION.	TJ
	08.11.21	ISSUED FOR COORDINATION.	TJ

job

**TOTTENHAM HOUSE
WILTSHIRE**

title

MAIN HOUSE:
GROUND FLOOR,
PROPOSED EXTERNAL DRAINAGE,
OVERALL PLAN

drawn

KM

checked

TJ

date

OCT'19

scale (original - A1)

1:250

Alan Baxter

75 Cowcross Street London EC1M 6EL
tel 020 7250 1555
email aba@alanbaxter.co.uk

www.alanbaxter.co.uk

ABA job no. 1896/10

drg no.

THB001-ABA-XX-XX-DR-S-4-02

rev.

S

Alan Baxter Ltd is a limited company registered in England and Wales, number 06505098. Registered office as above.

ALL NEW EXTERNAL MANHOLES TO BE FORMED FROM PRECAST CONCRETE RINGS UNLESS NOTED OTHERWISE. SEE DRAWING THB001-ABA-XX-XX-DR-S-4000.

CONTRACTOR TO CLEAN ALL RETAINED DRAINS, INCLUDING REMOVAL OF ALL BLOCKAGES AND OBSTRUCTIONS.

HARD LANDSCAPING & ASSOCIATED DRAINAGE BY OTHERS AND SHOWN INDICATIVELY

VENTING OF DRAINAGE NETWORK AS REQUIRED BY M&E ENGINEER.

ALL RWP's, SVP's, SS's & GULLIES TO BE FULLY RODDABLE.

ALL EXTERNAL DRAINAGE TO BE FORMED FROM VITRIFIED CLAY UNLESS NOTED OTHERWISE.

ALL INTERNAL DRAINAGE TO BE FORMED FROM DUCTILE IRON UNLESS NOTED OTHERWISE