



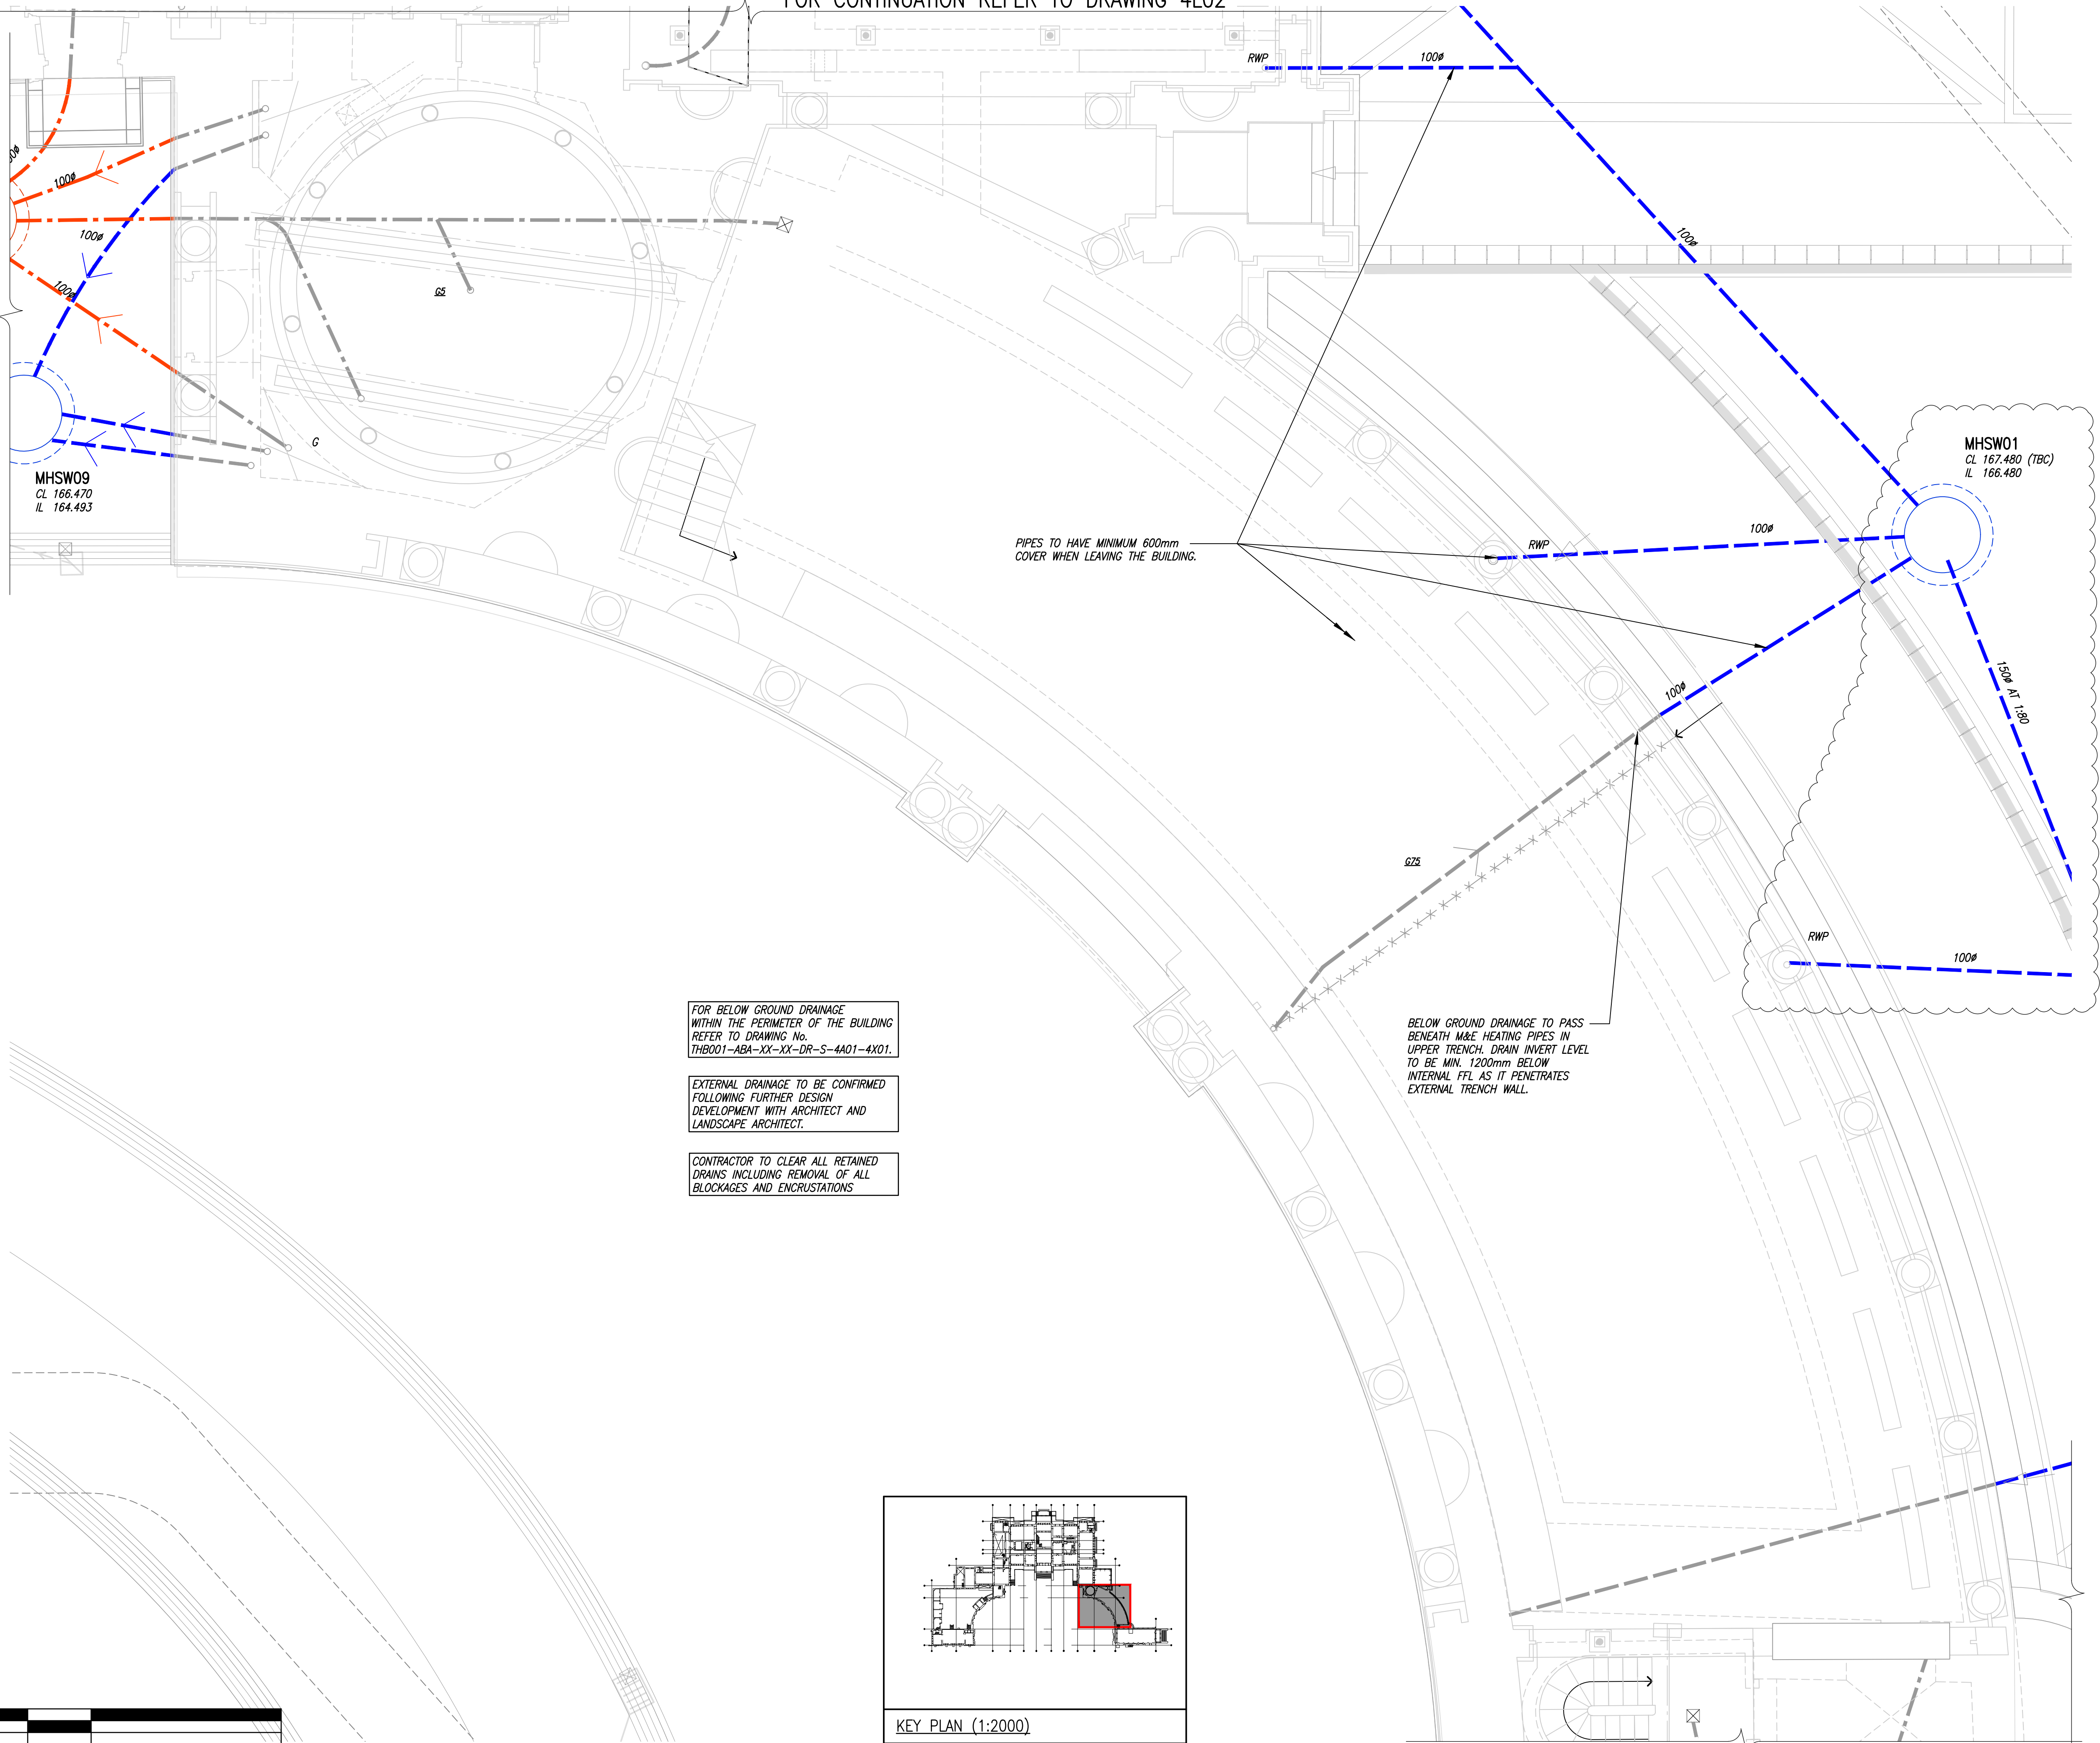

FOR BELOW GROUND DRAINAGE
WITHIN THE PERIMETER OF THE BUILDING
REFER TO DRAWING No.
THB001-ABA-XX-XX-DR-S-4A01-4X01.

EXTERNAL DRAINAGE TO BE CONFIRMED
FOLLOWING FURTHER DESIGN
DEVELOPMENT WITH ARCHITECT AND
LANDSCAPE ARCHITECT.

CONTRACTOR TO CLEAR ALL RETAINED
DRAINS INCLUDING REMOVAL OF ALL
BLOCKAGES AND ENCRUSTATIONS

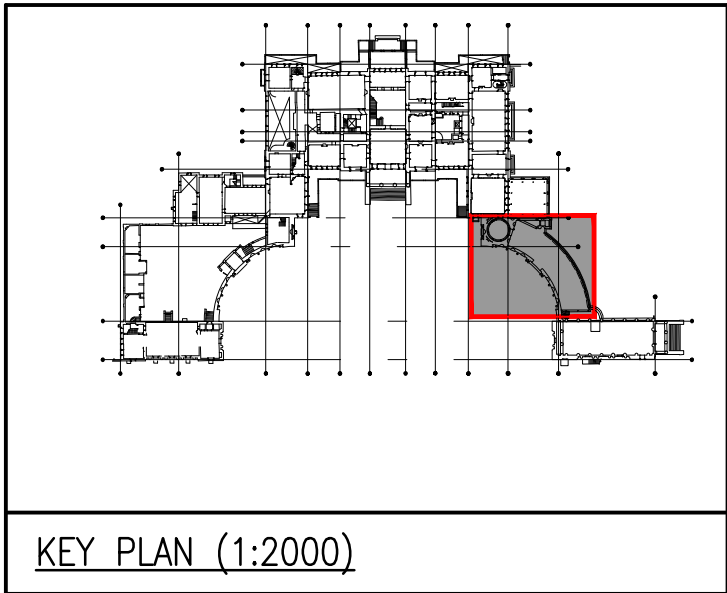

KEY PLAN (1:2000)



NOTES

1. THIS DRAWING IS TO BE READ IN CONJUNCTION WITH ALL RELEVANT ARCHITECT'S AND ENGINEER'S DRAWINGS AND THE SPECIFICATION.
2. DO NOT SCALE FROM THIS DRAWING.
3. ALL NEW DRAINAGE BENEATH EXISTING OR PROPOSED STRUCTURE IS TO BE FORMED FROM DUCTILE IRON U.N.O.
4. REFER TO DRAWINGS THB001-ABA-XX-XX-DR-S-4020-4021 FOR TYPICAL DRAINAGE DETAILS. REFER TO DETAIL 04 FOR TYPICAL DETAIL FOR WHEN NEW DRAINAGE PIPES PASS THROUGH OR UNDER EXISTING MASONRY WALLS.
5. **KEY**

- ASSUMED FOUL WATER.
- EXISTING FOUL WATER.
- ASSUMED SURFACE WATER.
- EXISTING SURFACE WATER.
- ASSUMED COMBINED.
- EXISTING COMBINED.
- X-X-X-X-X- RUN GRUBBED OUT.
- PROPOSED SURFACE WATER.
- PROPOSED FOUL DRAINAGE.
- RISING MAIN.
- BD BACKDROP.
- RE RODDING EYE.
- NRV NON-RETURN VALVE.
- SVP SOIL VENT PIPE.
- CD CAVITY DRAIN.
- RWP RAINWATER PIPE.
- G GULLY.
- DP TRENCH DRAIN DROP POINT
- MANHOLE.
- CAP IN RUN TO ALLOW FUTURE EXTENSION OF DRAINAGE
- DRAINAGE BY OTHERS

FOR
PLANNING

L	13.01.26	DRAINAGE UPDATED.	RM
K	25.10.24	DRAINAGE UPDATED.	RM
J	06.10.23	ISSUED FOR CONSTRUCTION.	TJ
H	06.09.23	MINOR AMENDMENTS.	RM
G	06.07.23	MINOR AMENDMENTS. ISSUED FOR PLANNING.	RM
F	24.05.23	NOTE ADDED.	TJ
E	26.04.23	ISSUED FOR TENDER. DRAINAGE FROM NORTHERN WING TO SITE SYSTEM AMENDED. MINOR UPDATES MADE TO SOME PIPE SIZES AND NOTES.	RM
D	03.04.23	ISSUED FOR CONDITION DISCHARGE.	RM
C	22.03.23	ISSUED FOR COMMENT.	RM
B	05.09.22	NOTE AMENDED. DRAINAGE UPDATED.	RM
A	30.05.22	ISSUED FOR COORDINATION.	TJ
	08.11.21	ISSUED FOR COORDINATION.	TJ

job
**TOTTENHAM HOUSE
WILTSHIRE**

title
**MAIN HOUSE:
GROUND FLOOR,
PROPOSED EXTERNAL DRAINAGE,
ZONE M**

drawn
KM

checked
TJ

date
OCT'19

scale (original - A1)
1:50

Alan Baxter

75 Cowcross Street London EC1M 6EL
tel 020 7250 1555
email aba@alanbaxter.co.uk

www.alanbaxter.co.uk

ABA job. no. 1896/10	rev.
drg. no. THB001-ABA-XX-XX-DR-S-4M02	L