


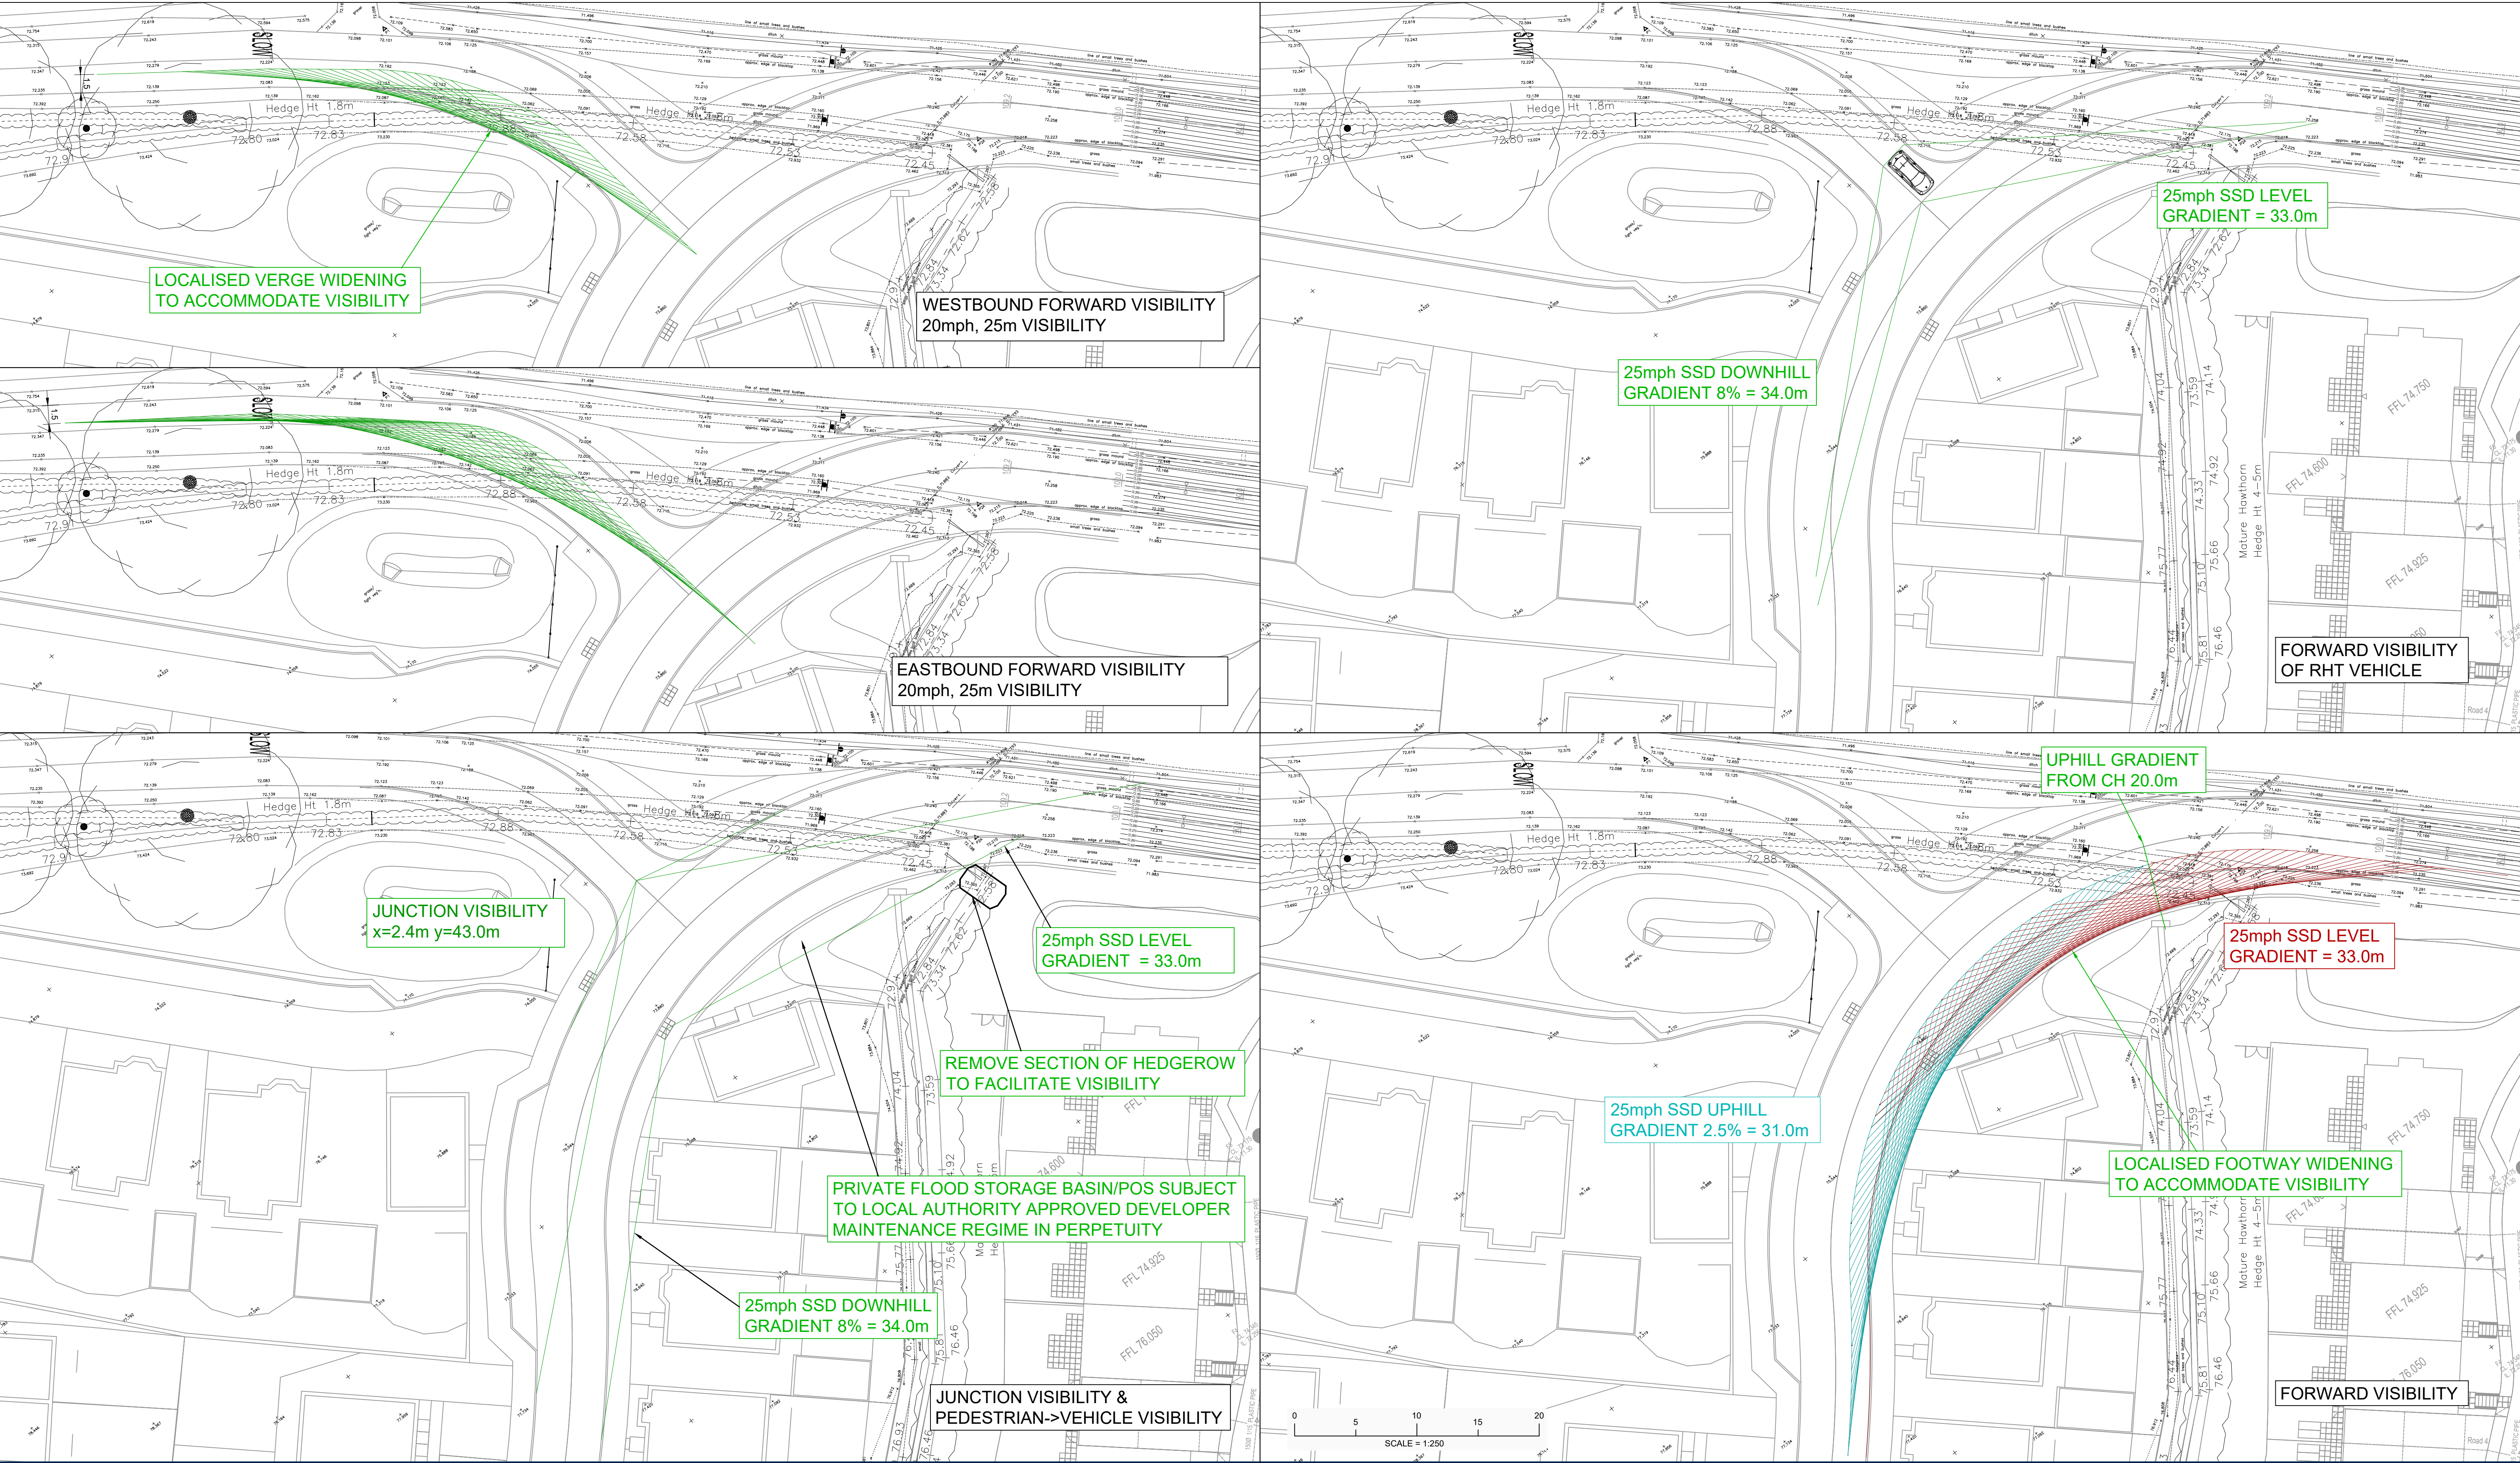

Notes

- IF IN DOUBT - ASK **DO NOT SCALE**
- THIS DRAWING IS TO BE READ IN CONJUNCTION WITH ALL ARCHITECTS AND ENGINEERS DRAWINGS.
- ALL WORK TO BE CARRIED OUT IN ACCORDANCE WITH THE RELEVANT BRITISH STANDARDS, CODES OF PRACTICE AND BUILDING PRACTICE.
ALL DIMENSIONS TO BE CHECKED PRIOR TO STARTING THE WORKS ON SITE.
- ANY DISCREPANCIES TO BE REPORTED TO THE ENGINEER IMMEDIATELY.
- CONTRACTOR TO ASCERTAIN THE LOCATION OF SERVICES ON SITE PRIOR TO STARTING THE WORK.
- ALL DIMENSIONS FOR CONSTRUCTION ARE TO BE OBTAINED FROM SITE MEASUREMENTS OR ARCHITECTS SETTING OUT DRAWINGS PRIOR TO MANUFACTURE/BUILDING.

CDM 2015 DESIGNER NOTES

IN ADDITION TO THE HAZARDS, AND RISKS NORMALLY ASSOCIATED WITH THE TYPE OF WORK DETAILED ON THIS DRAWING, NOTE THE FOLLOWING SIGNIFICANT RISKS AND INFORMATION.

CONSTRUCTION:

- N/A

FOR INFORMATION RELATING TO END USE, MAINTENANCE, DEMOLITION, SEE THE HEALTH AND SAFETY FILE.

IT IS ASSUMED THAT ALL WORKS WILL BE CARRIED OUT BY A COMPETENT CONTRACTOR, WHERE APPROPRIATE, TO AN APPROVED METHOD STATEMENT.

**ALL DIMENSIONS TO BE CONFIRMED
ON SITE PRIOR TO ORDERING /
FABRICATION OF MATERIALS AND
COMMENCEMENT OF WORKS**

PRELIMINARY

CONTRACT
**40 RESIDENTIAL DWELLINGS
PARK ROAD, MALMESBURY**

TITLE
**PARK ROAD JUNCTION
VISIBILITY ANALYSIS**

P1	FIRST ISSUE	CS	08.01.26
REV	DESCRIPTION	BY	DATE
DRAWN	CS	CHECKED	APPROVED
DRAWING	NUMBER	23	54520/99
SCALE	1:250 @ A1	REV	P1