


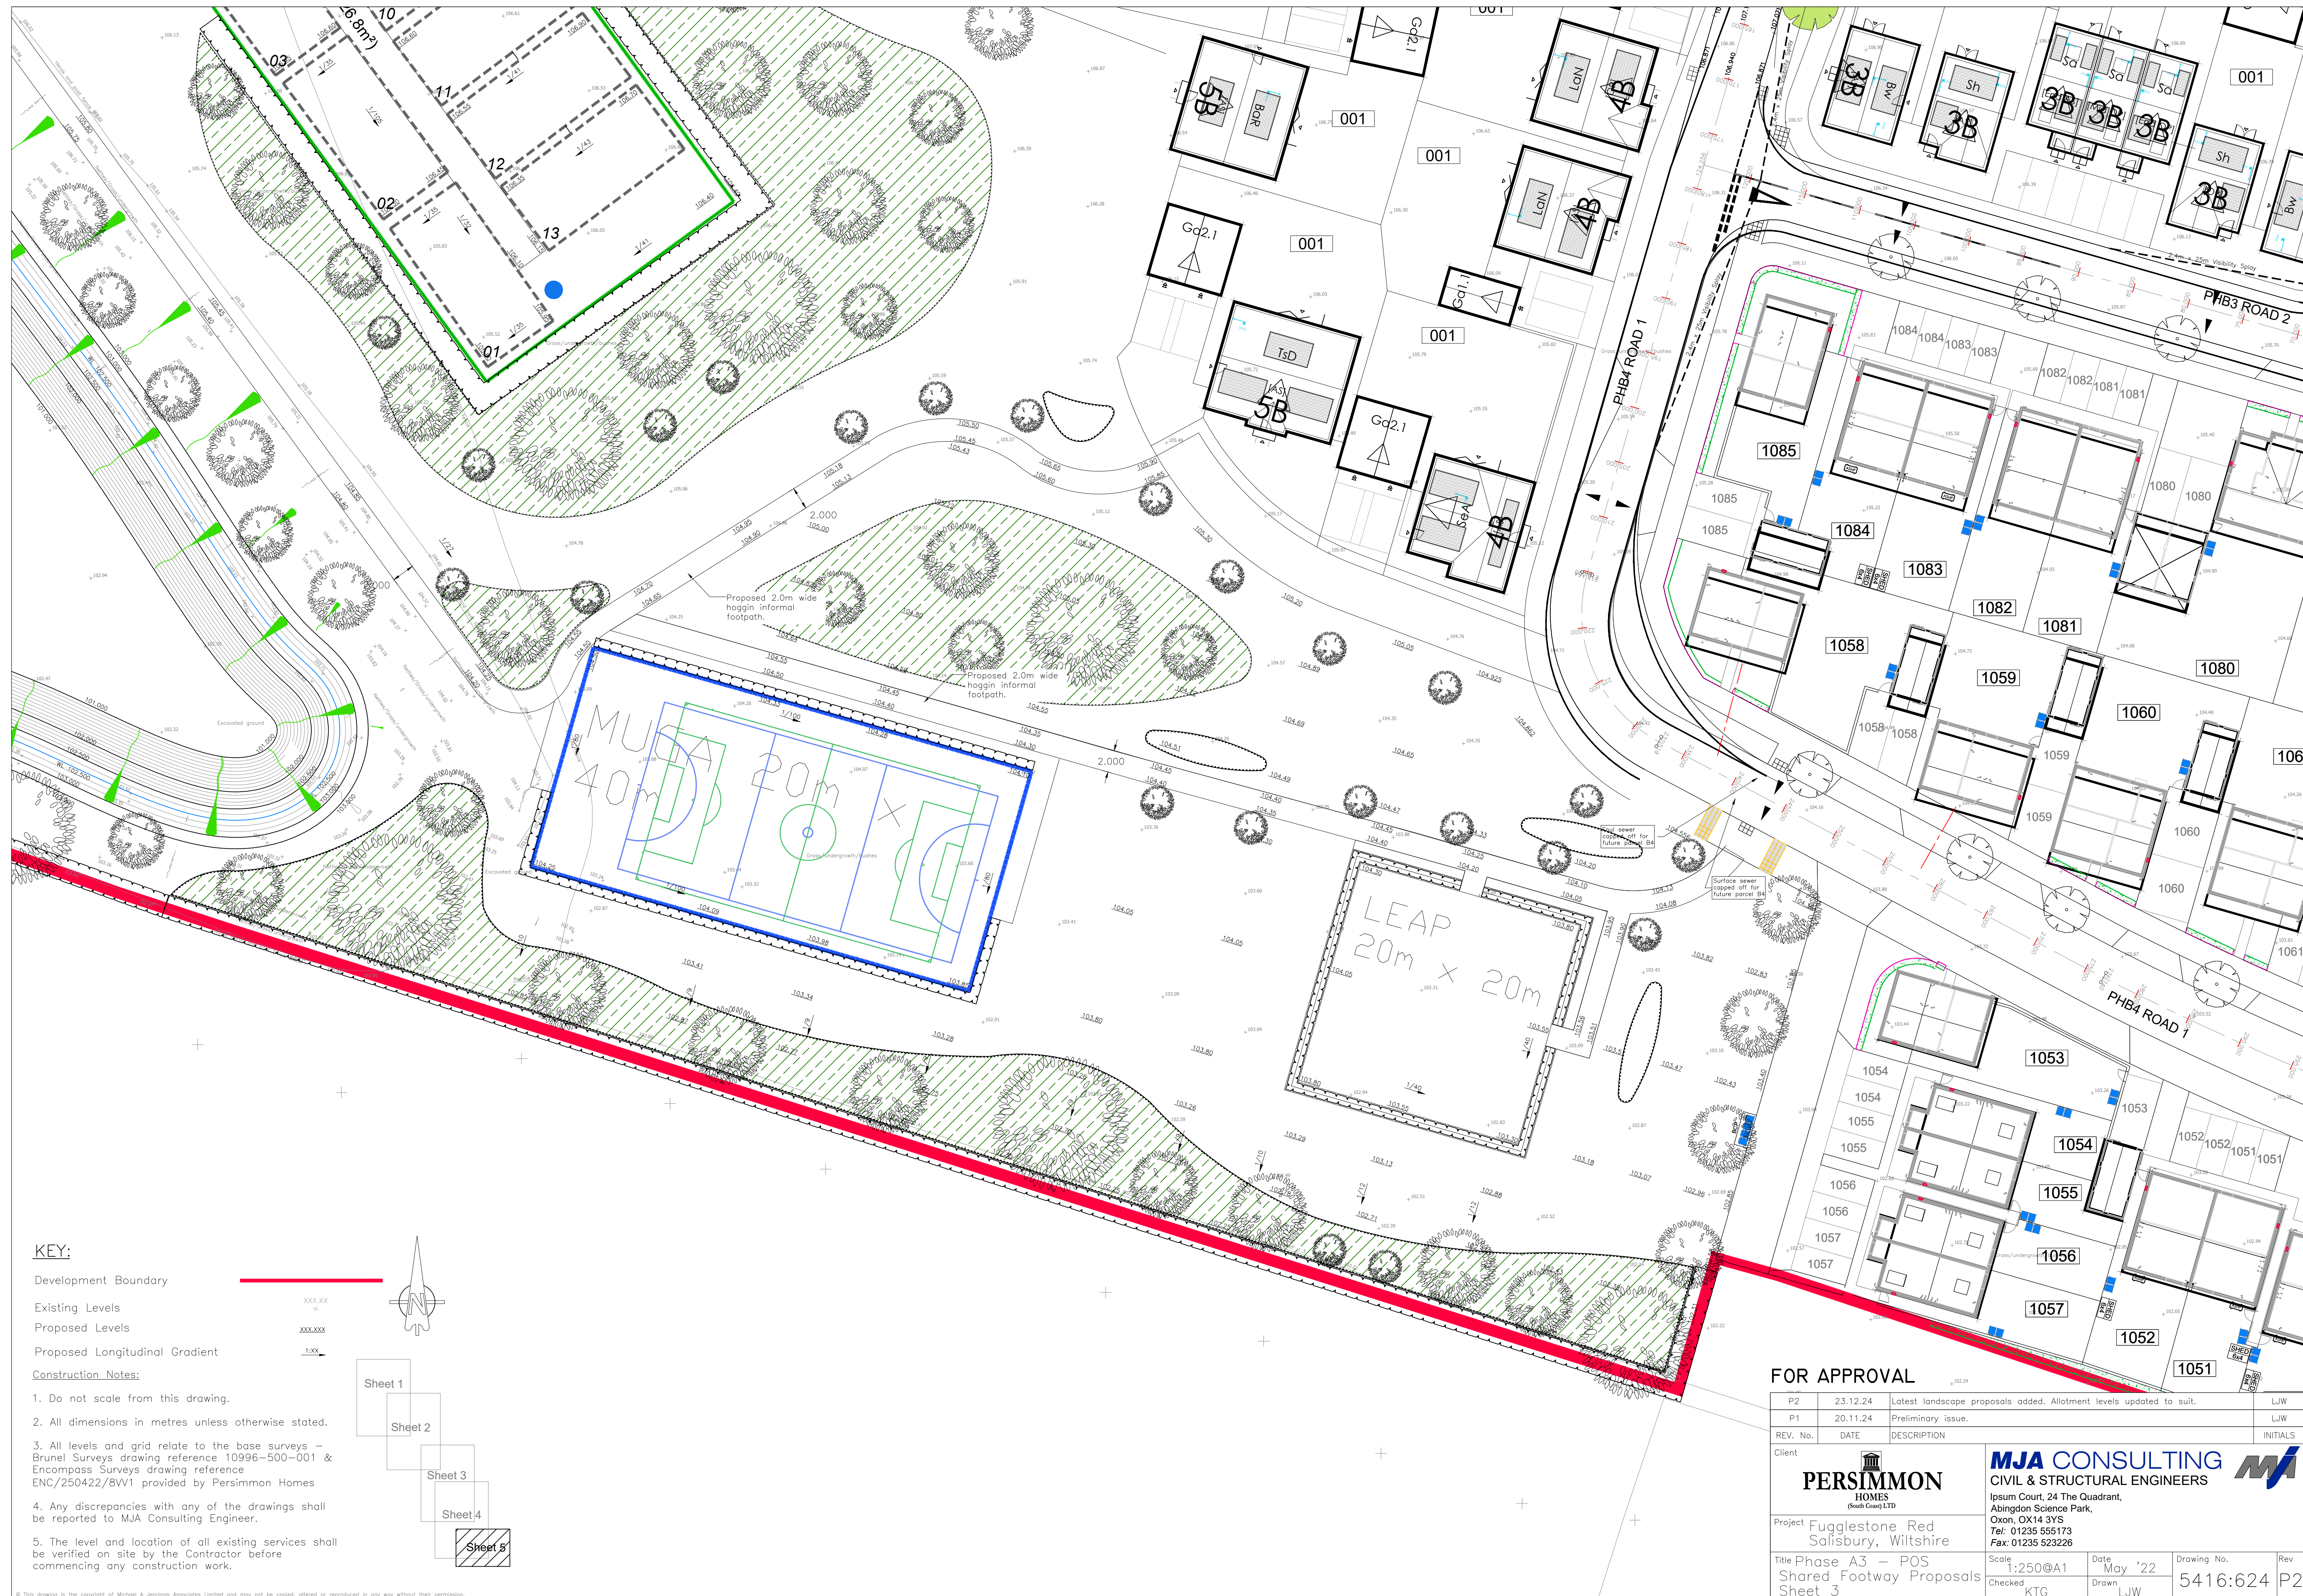

KEY:

Development Boundary

Existing Levels

Proposed Levels

Proposed Longitudinal Gradient

Construction Notes:

1. Do not scale from this drawing

2. All dimensions in metres unless otherwise stated.

3. All levels and grid relate to the base surveys – Brunel Surveys drawing reference 10996-500-001 & Encompass Surveys drawing reference

ENC/250422/8W1 provided by Persimmon Homes

4. Any discrepancies with any of the drawings shall be reported to MJA Consulting Engineer.

5. The level and location of all existing services shall be verified on site by the Contractor before commencing any construction work.

© This drawing is the copyright of Michael A Jennings Associates Limited and may not be copied, altered or reproduced in any way without their permission