


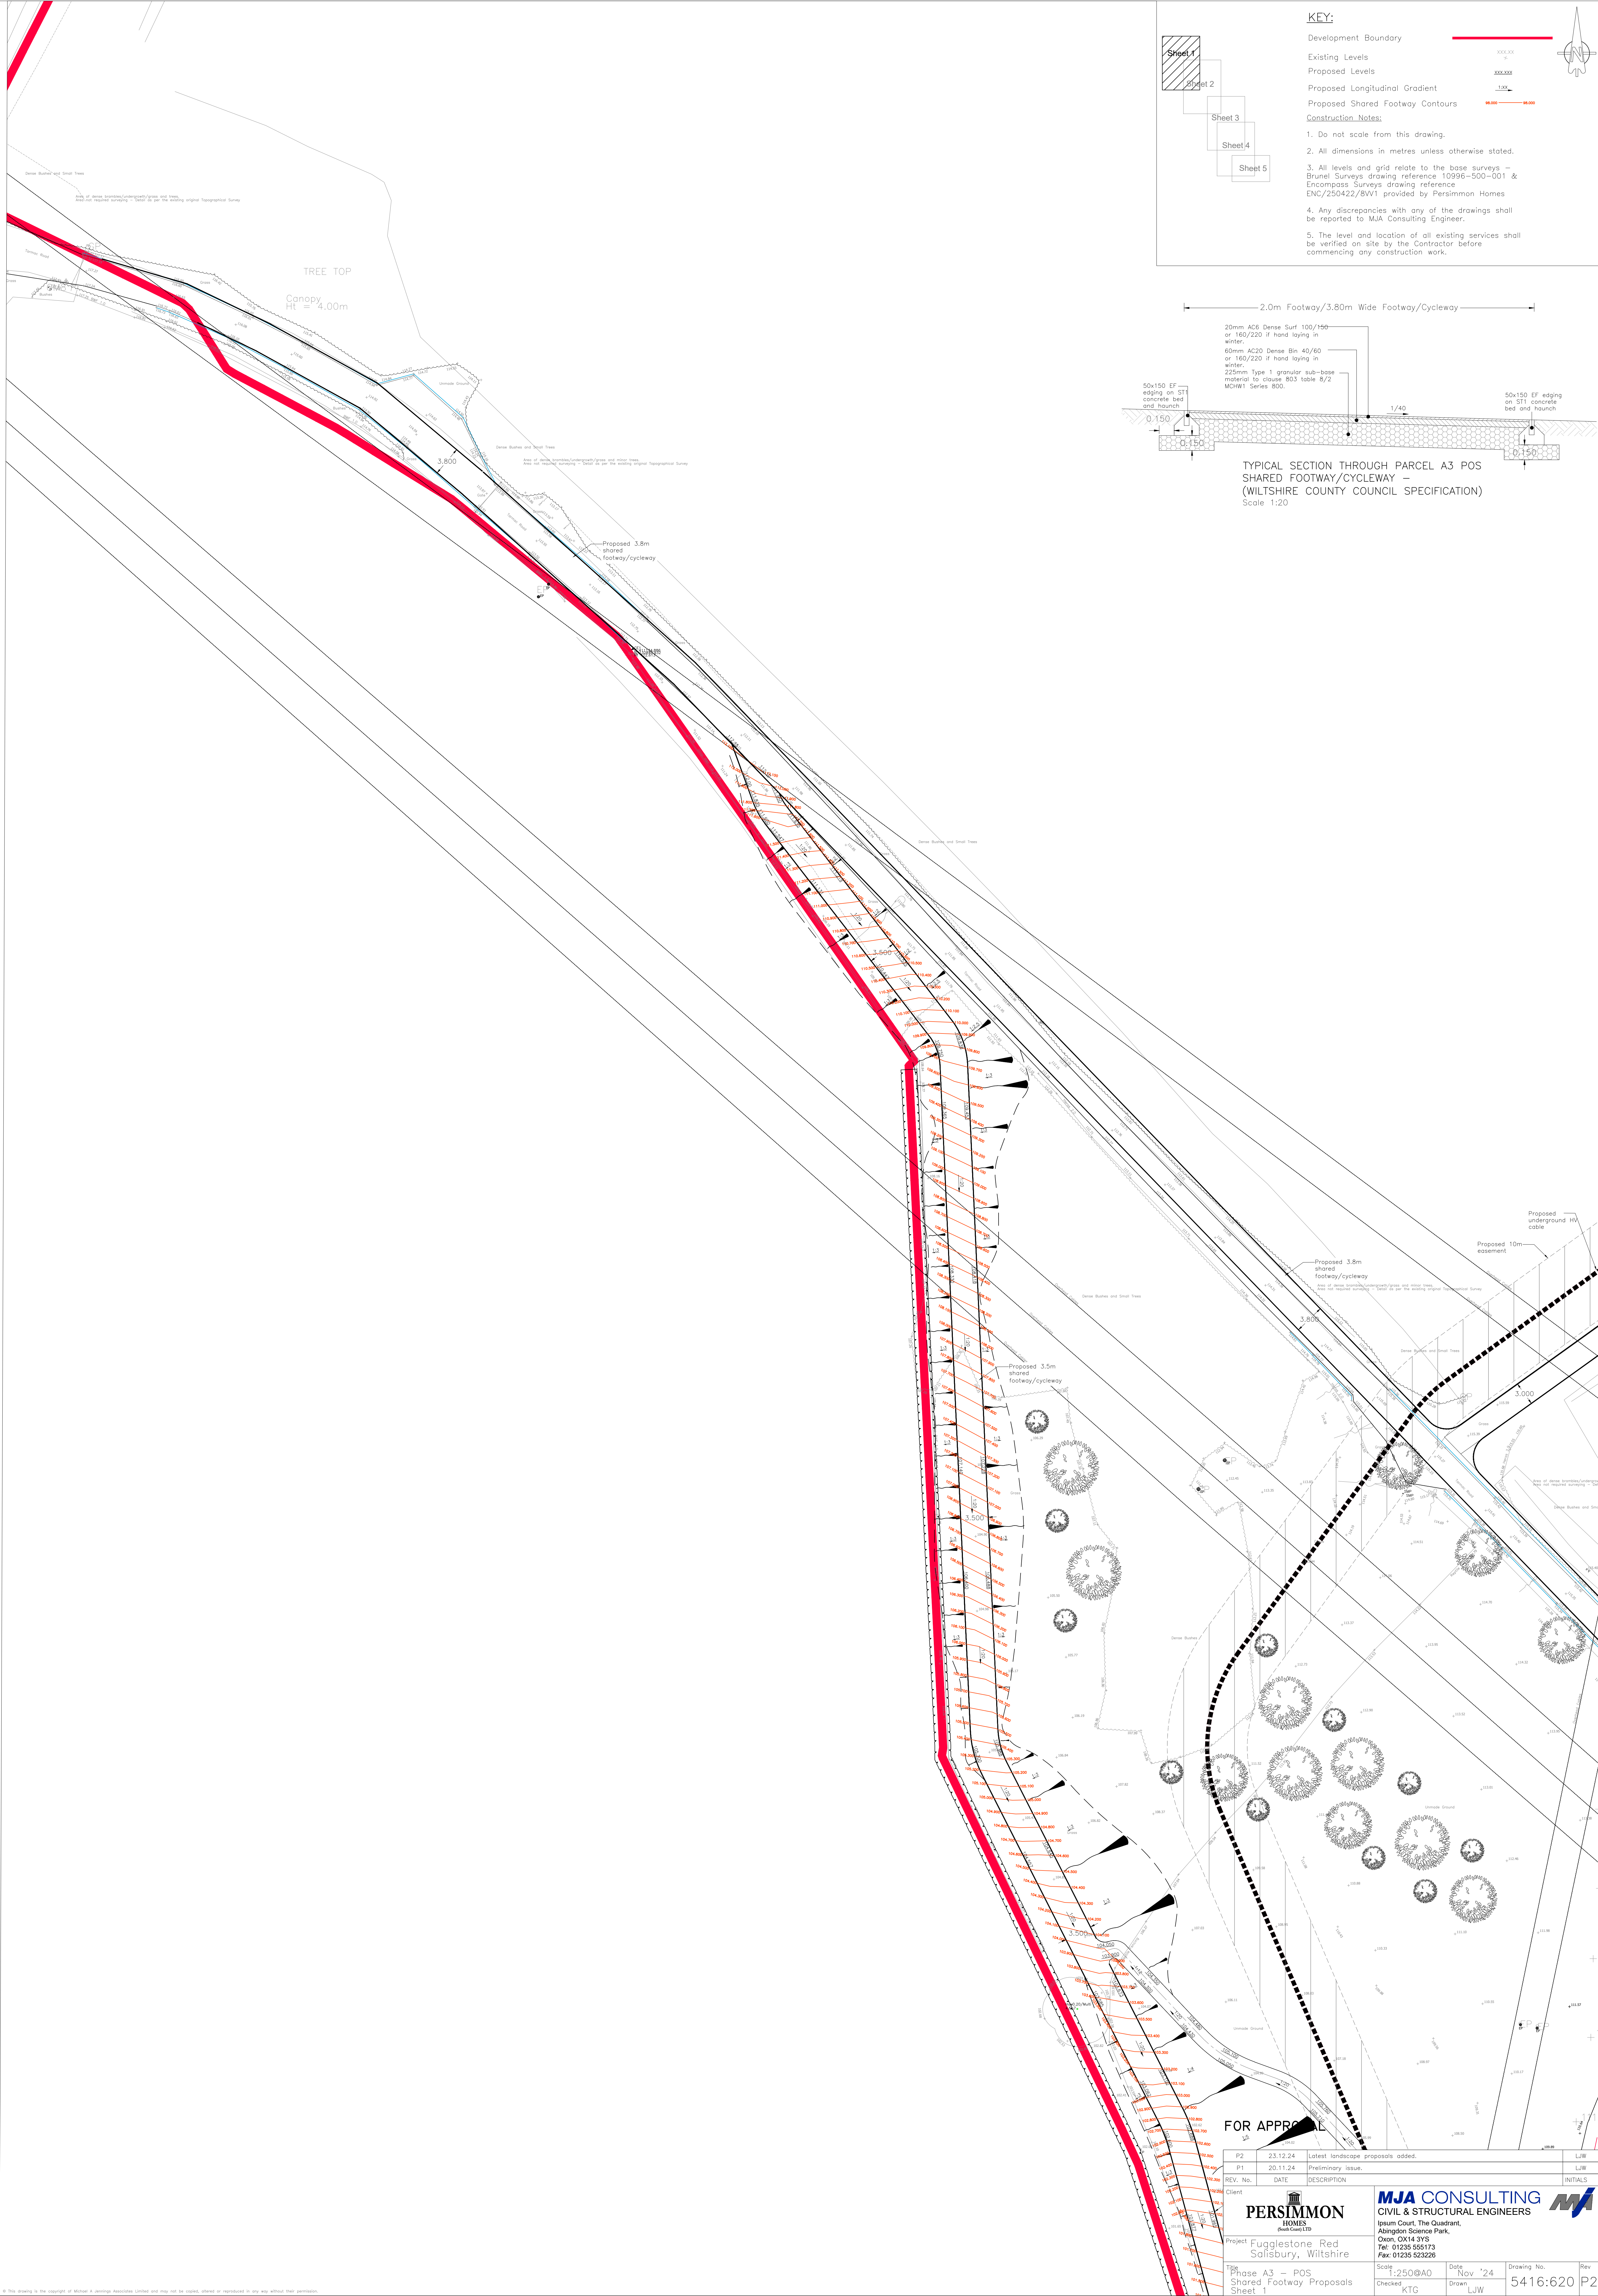

Sheet 1

Sheet 2

Sheet 3

Sheet 4

Sheet 5

KEY:

Development Boundary

Existing Levels

Proposed Levels

Proposed Longitudinal Gradient

Proposed Shared Footway Contours

Construction Notes:


1. Do not scale from this drawing.

2. All dimensions in metres unless otherwise stated.

3. All levels and grid relate to the base surveys – Brunel Surveys drawing reference 10996-500-001 & Encompass Surveys drawing reference ENC/250422/BV1 provided by Persimmon Homes

4. Any discrepancies with any of the drawings shall be reported to MJA Consulting Engineer.

5. The level and location of all existing services shall be verified on site by the Contractor before commencing any construction work.

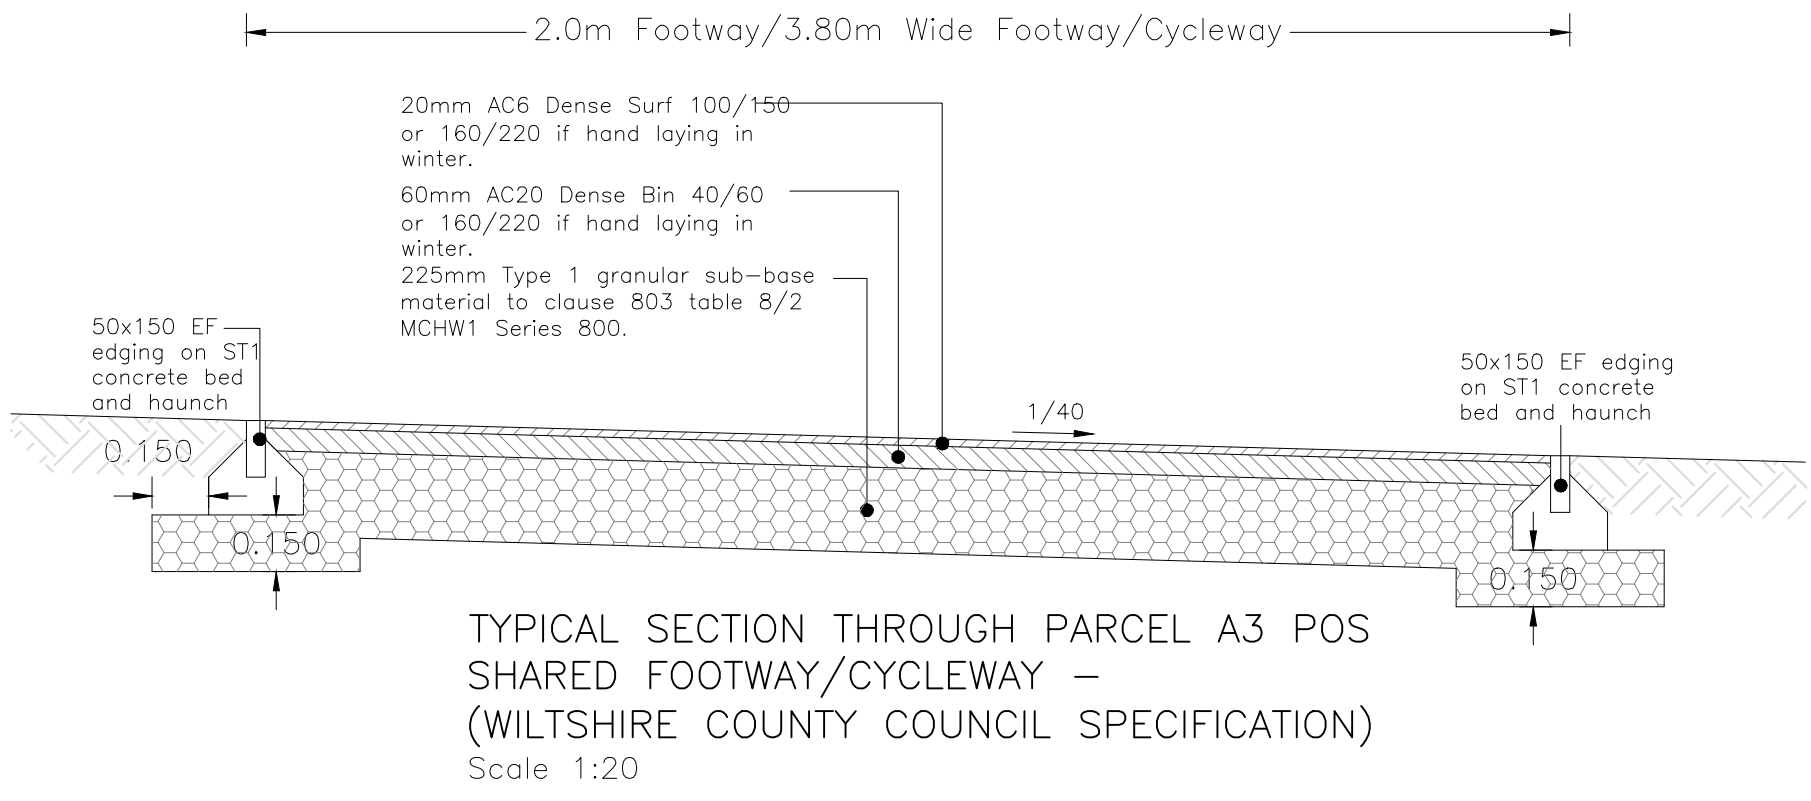

FOR APPROVAL

P2	23.12.24	Latest landscape proposals added.	LJW
P1	20.11.24	Preliminary issue.	LJW
REV. No.	DATE	DESCRIPTION	INITIALS
Client	PERSIMMON HOMES Head Office Salisbury, Wiltshire MJA CONSULTING CIVIL & STRUCTURAL ENGINEERS Isium Court, The Quadrant, Arlington Science Park, Oxon, OX14 3YS Tel: 01235 555173 Fax: 01235 523226		
Project	Fugglestone Red Salisbury, Wiltshire		
Title	Phase A3 – POS Shared Footway Proposals Sheet 1	Scale	1:250@A0
Checked	KTG	Date	Nov '24
Drawn	LJW	Drawing No.	5416:620
Rev	P2		