

OS EXTRACT - PROPOSED EXIT SIGHT LINE PLAN


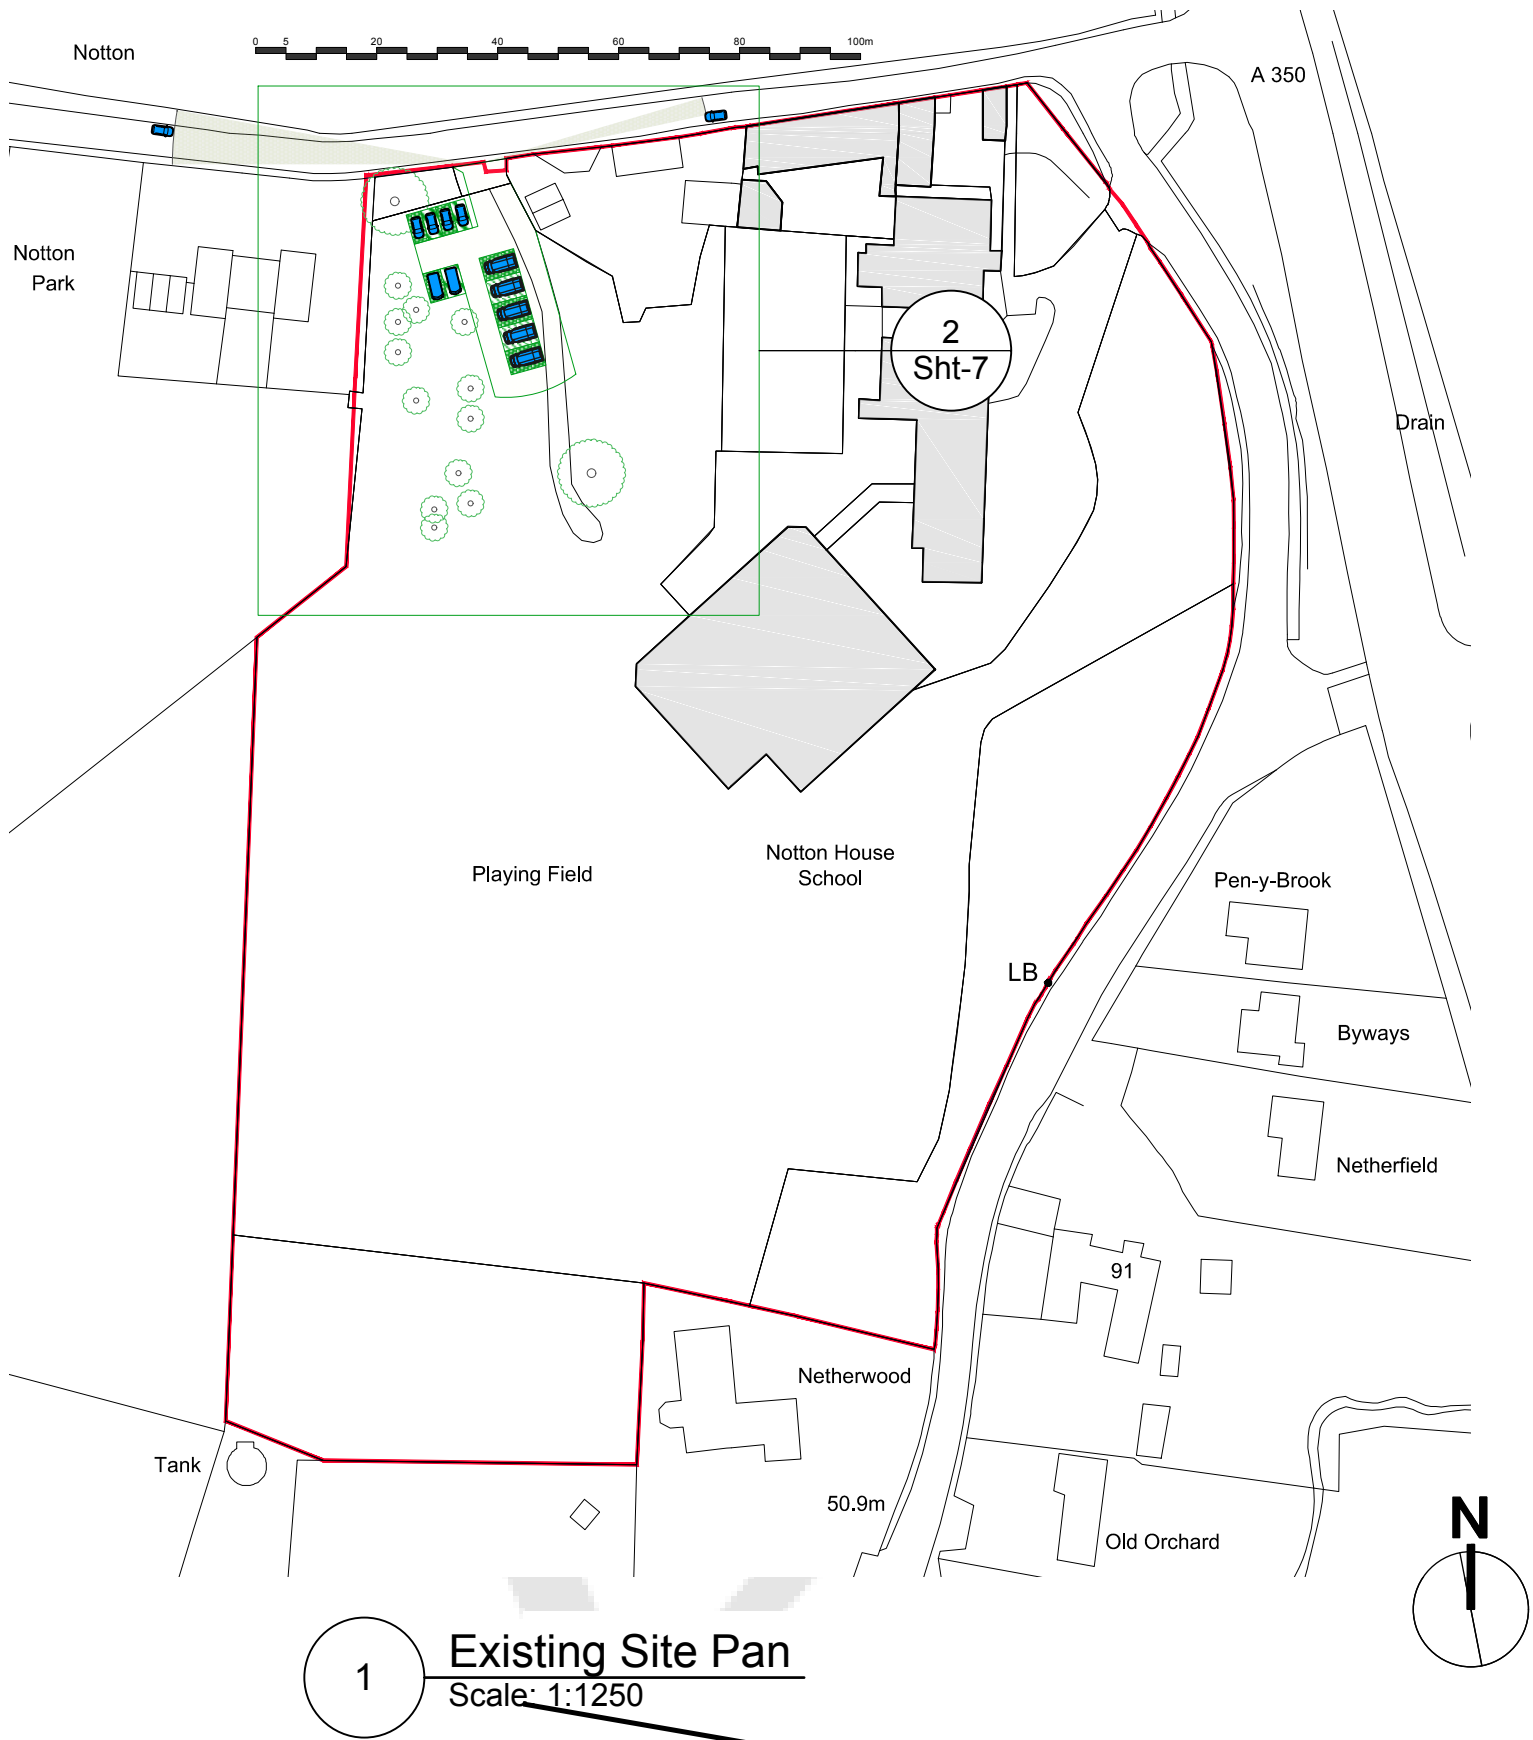


Image from Google - West View



Image from Google - East View

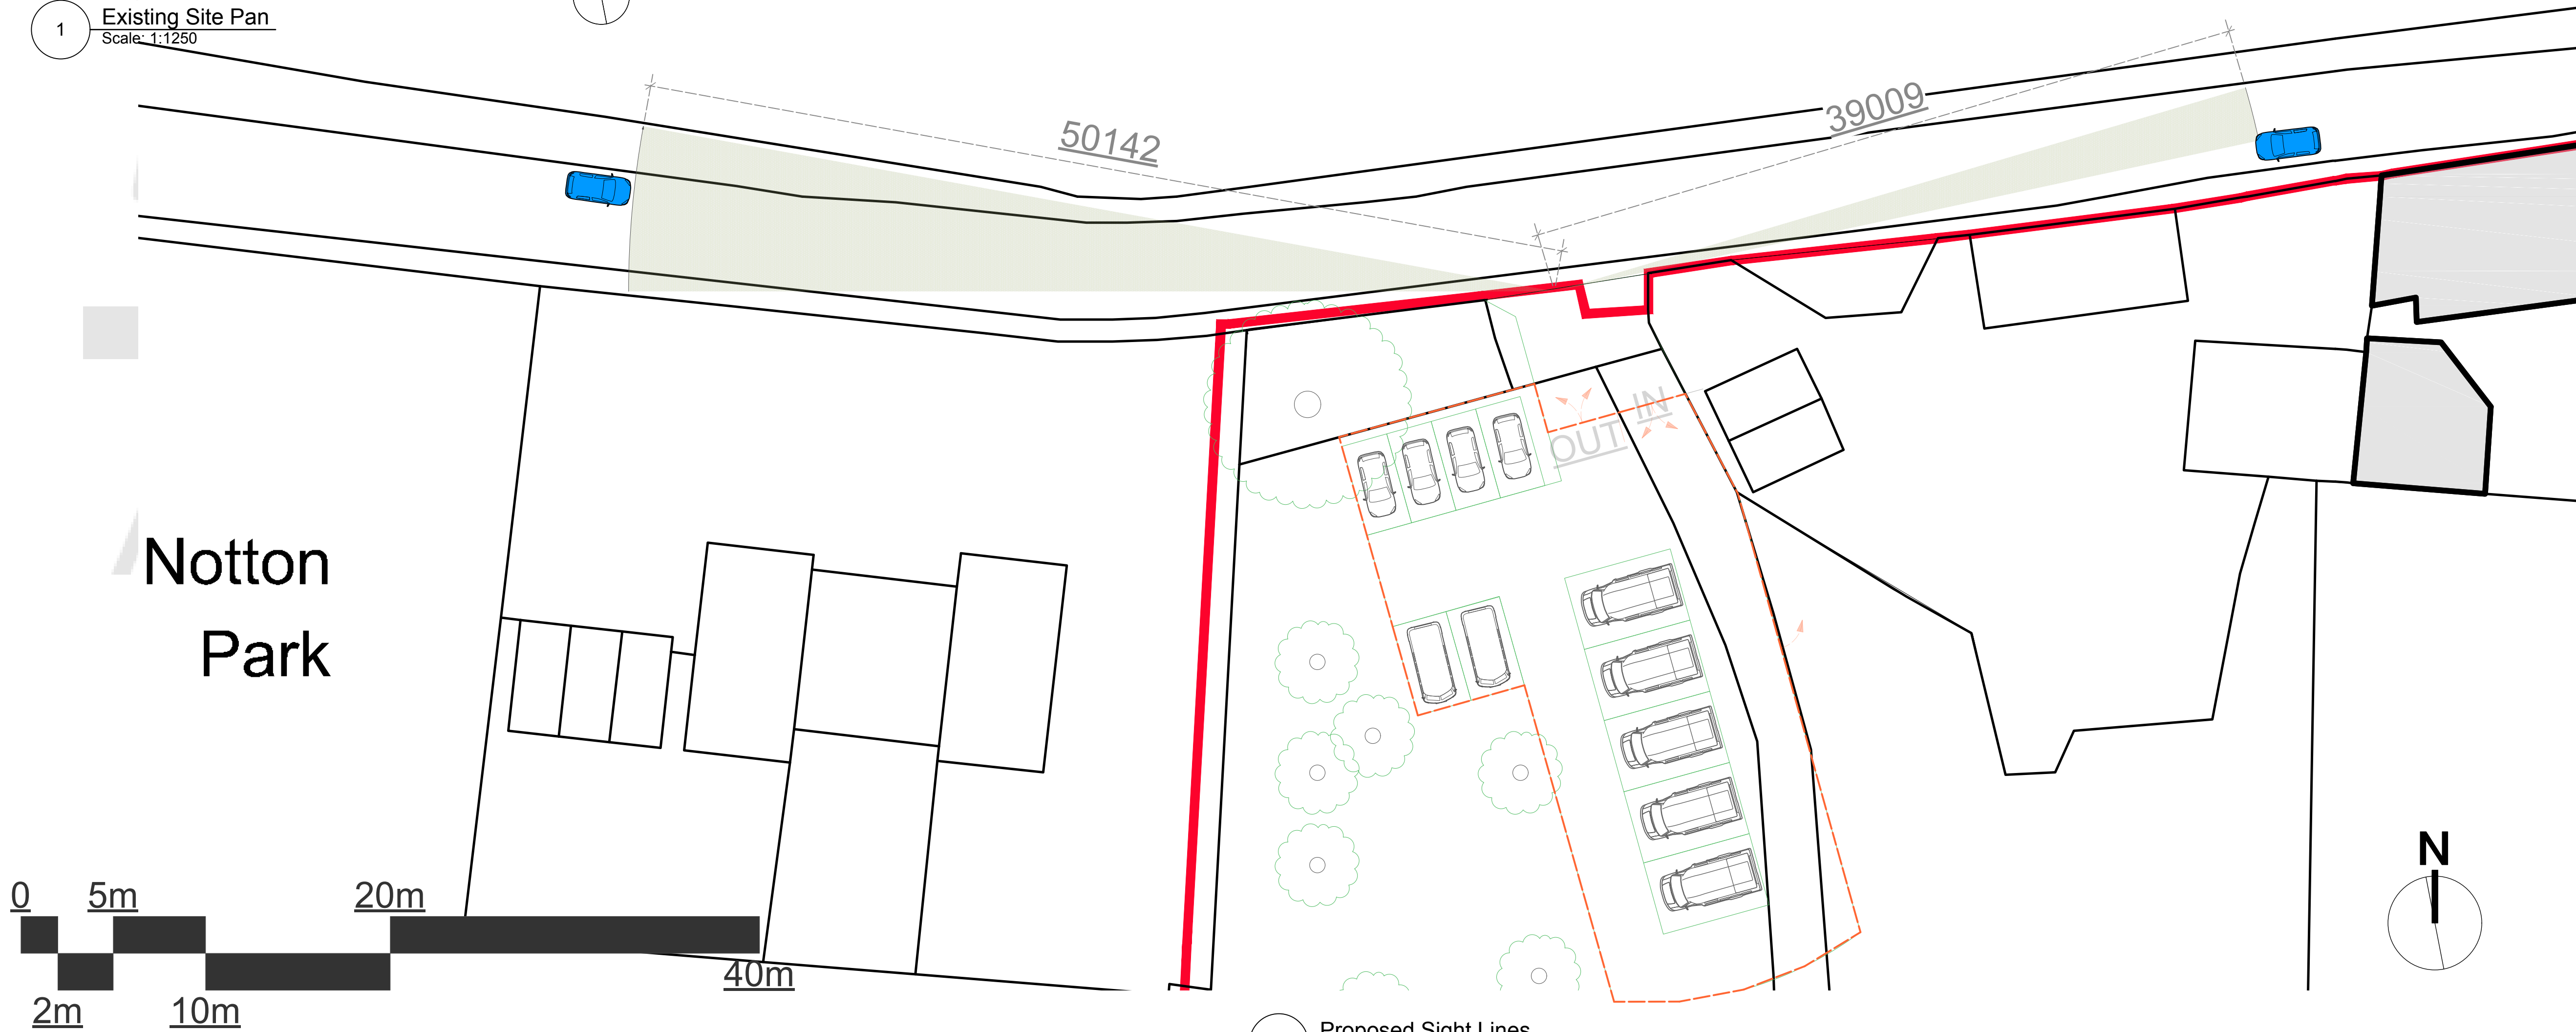

Your Design Bristol
Architecture | Design | Visualisation
605 Fishponds Road, Fishponds, Bristol, BS16 3AA.
studio@yourdesignbristol.co.uk ~ 0117 329 2727
© Your Design Bristol Ltd. All Rights Reserved

Client: MSNP - Notten House School
Address: 28 Notten House School
Notten
Chippenham
SN15 2NF

Drawing: NH6103P Proposed Sight Lines
Designed By: CH
Date: 02.02.2026
Cad File:
Status: For Condition Approval
Scale: Labelled @ A1

Project Description:
Proposed Carpark for School Vehicles

Revisions:
A
B
C
D
E

NB
Author Retains Copyright.
Responsibility is not accepted for errors made by others in scaling from this drawing.
All dimensions, levels and angles to be checked on site by the contractor.
All boundaries are assumed and we accept no liability for boundary inaccuracy.
You are reminded of your responsibilities under the 'Party Wall etc. Act' 1996 where applicable.