

OS EXTRACT - PROPOSED FENCE PLAN

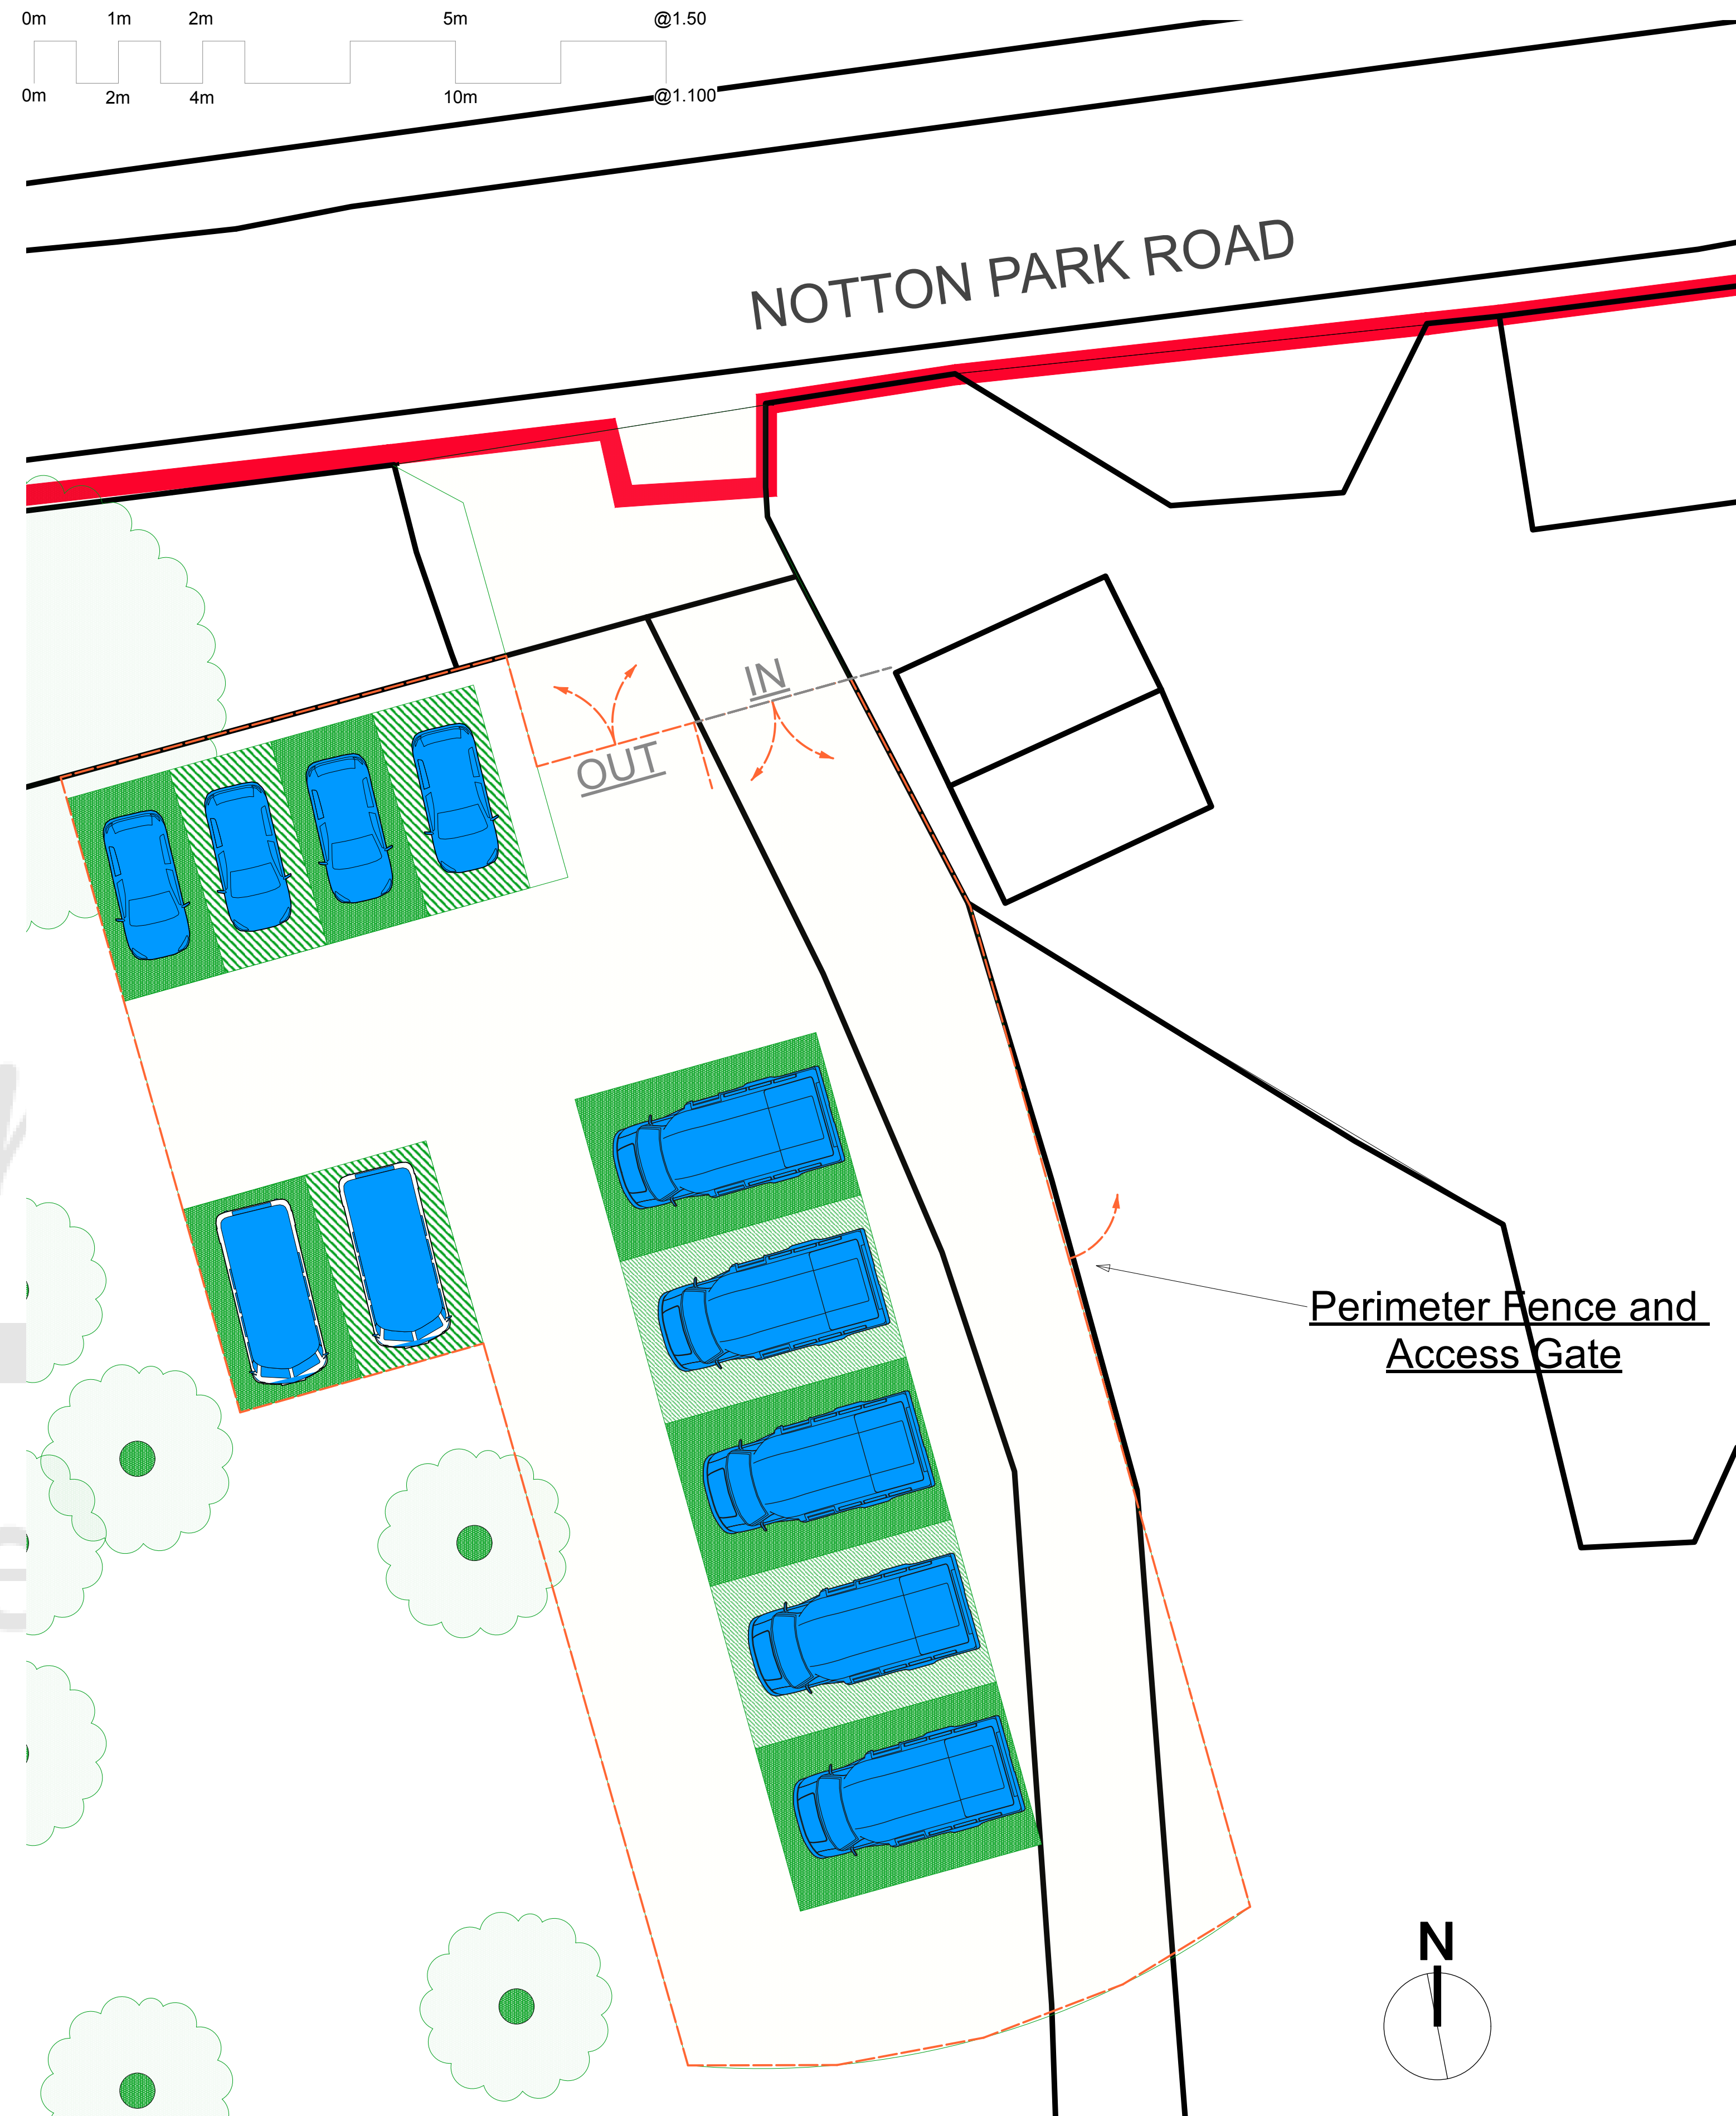
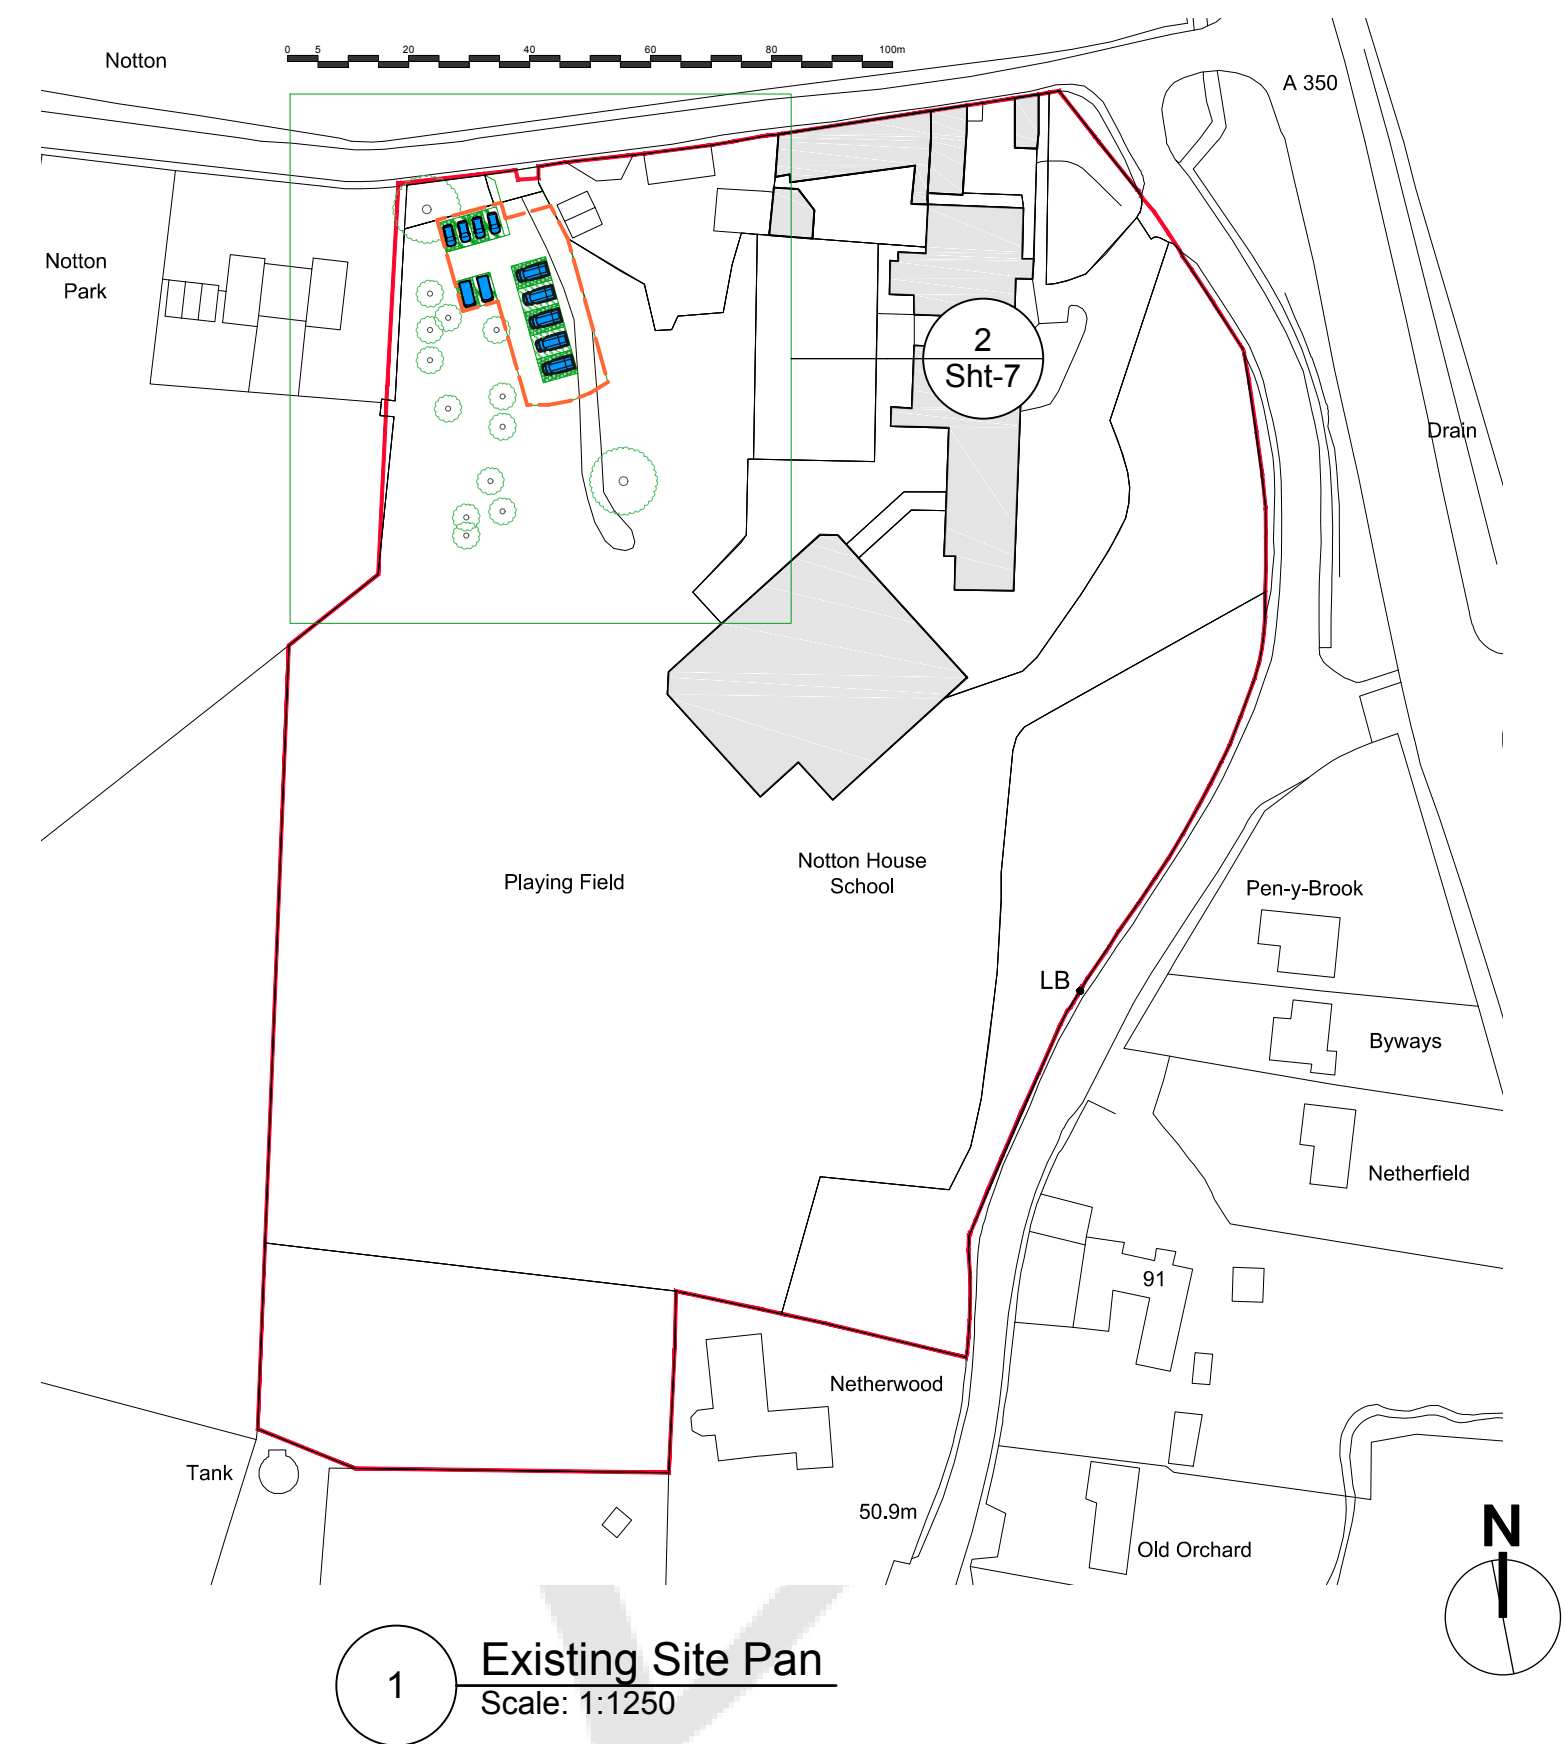


Photo from Google of proposed fence

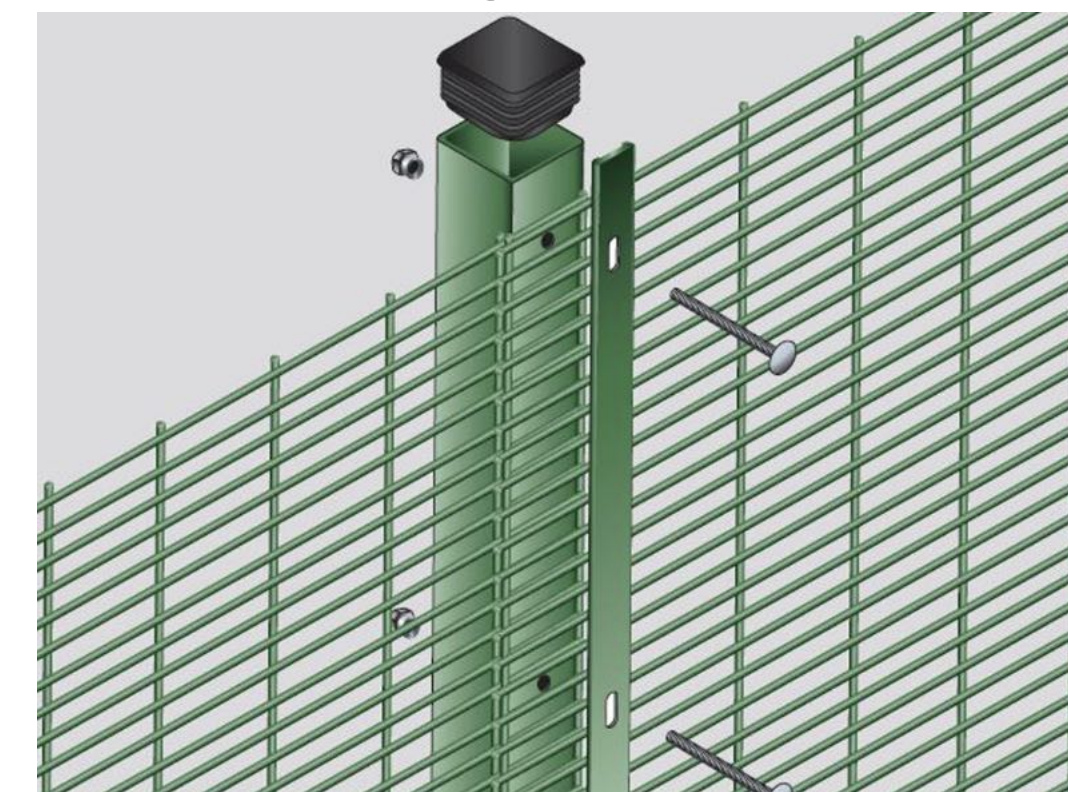


Image from Google of proposed fence

Note:
Existing gates to be replaced with automated gates and paired to allow separated access in and out of the proposed carpark

Gates to be set back to allow any size vehicle to exit the highway before entering the proposed carpark

Perimeter Fence and Access Gate

Typical Applications

- School Perimeter fencing ✓
- Prison Perimeters
- Industrial and Commercial units
 - Car Parks ✓
 - Retail Premises
- Police stations and security areas
 - MOD fencing
- High security applications ✓

Specifications

- 4mm diameter wire (horizontal and vertical wires)
 - 2515mm wide panels
- Heights: 1.2m, 1.8m, 2m, 2.1m, 2.4m, 3m & 5.2m
 - Galvanised wire
- PPC Coated (Poly powder coated) to RAL Colours
- 76.2mm x 12.5mm mesh aperture (Horizontal – 3" x 1/2")
 - Post centres: 2440mm
- Post 60mm x 60mm to 120mm x 60mm (Dependant on height)
 - Clamp bar: 30mm roll form

Panel Sizes

- 1200mm high x 2515mm
- 1800mm high x 2515mm
- 2000mm high x 2515mm
- 2100mm high x 2515mm
- 2400mm high x 2515mm
- 3000mm high x 2515mm ✓
- 5200mm high x 2515mm

Your Design Bristol
Architecture | Design | Visualisation
605 Fishponds Road, Fishponds, Bristol, BS16 3AA.
studio@yourdesignbristol.co.uk ~ 0117 329 2727
© Your Design Bristol Ltd. All Rights Reserved

Client: MSNP - Notton House School
Address: 28 Notton House School
Notton
Chippenham
SN15 2NF

Drawing: NH6104P Proposed Fence Plan
Designed By: CH
Date: 02.02.2026
Cad File:
Status: For Condition Approval
Scale: Labelled @ A1

Project Description: Proposed Carpark for School Vehicles

7 Proposed Fencing Plan
Scale: 1:100

Revisions:
A
B
C
D
E

NB

Author Retains Copyright.
Responsibility is not accepted for errors made by others in scaling from this drawing.
All dimensions, levels and angles to be checked on site by the contractor.
All boundaries are assumed and we accept no liability for boundary inaccuracy.
You are reminded of your responsibilities under the 'Party Wall etc. Act' 1996 where applicable.