


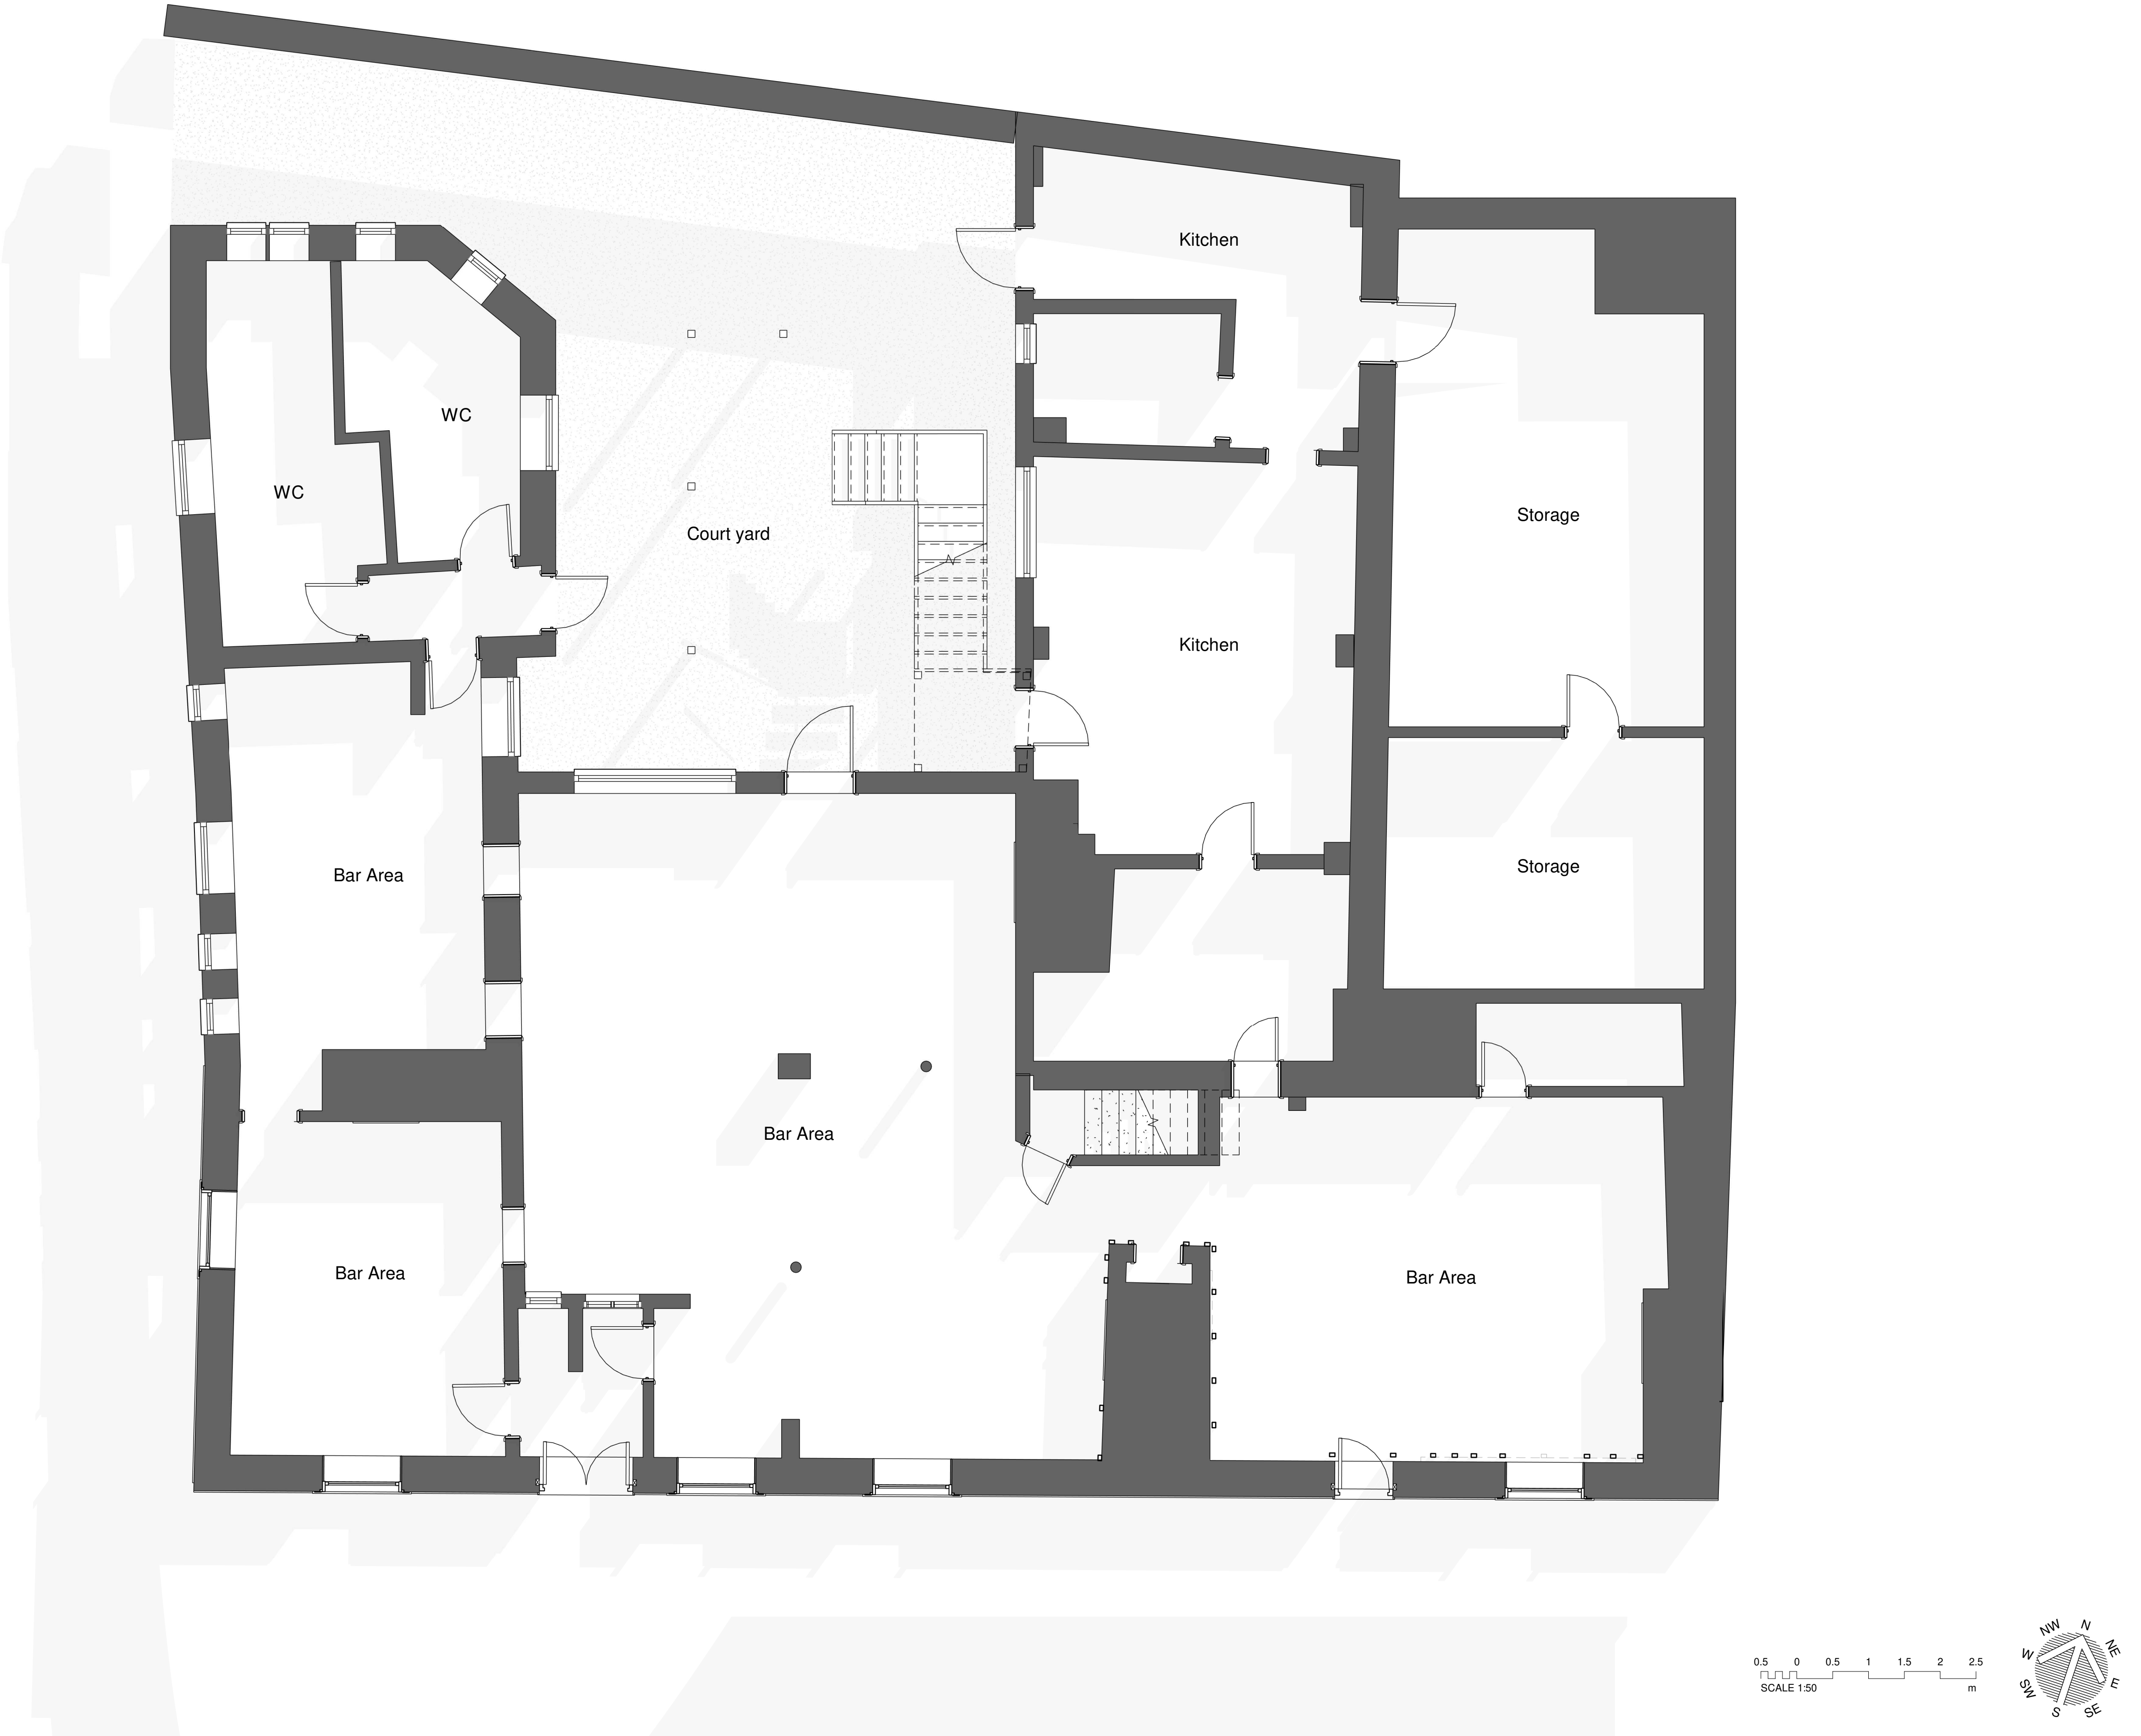

A	26.03.2026	MH/UY	Adding of scale bar and annotations
Rev	Date	Name	Description


STUDIO YAQUB

Angell Hotel, 3 Church St,
Westbury BA13 3BY

Existing - Ground floor

Project number	0307-01
Date	26/03/26
Drawn by	MH
Checked by	UY
Scale	1 : 50

P005	A
------	---