
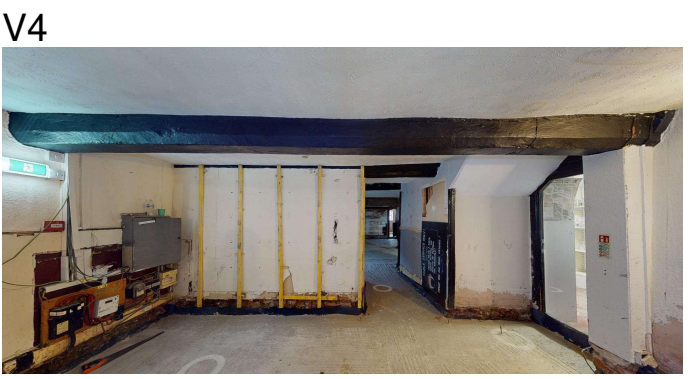
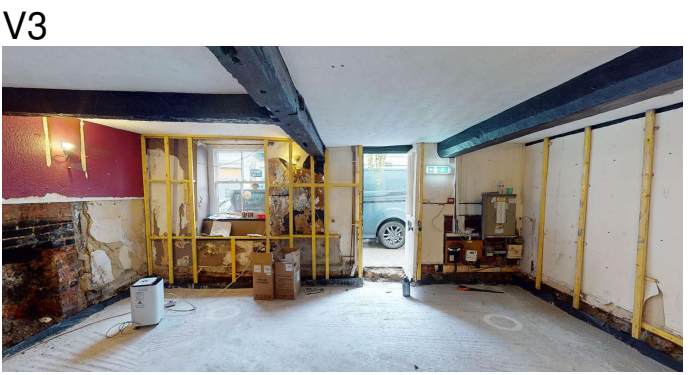
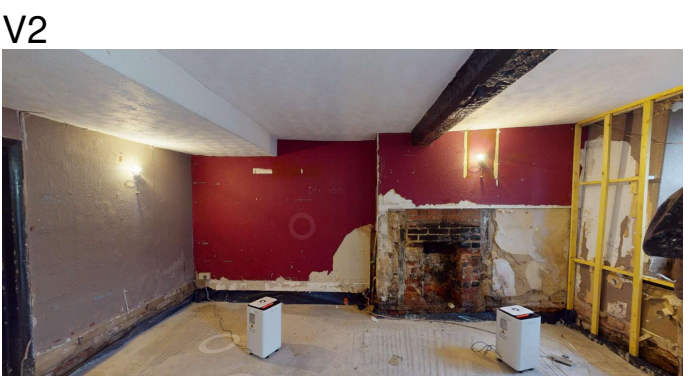
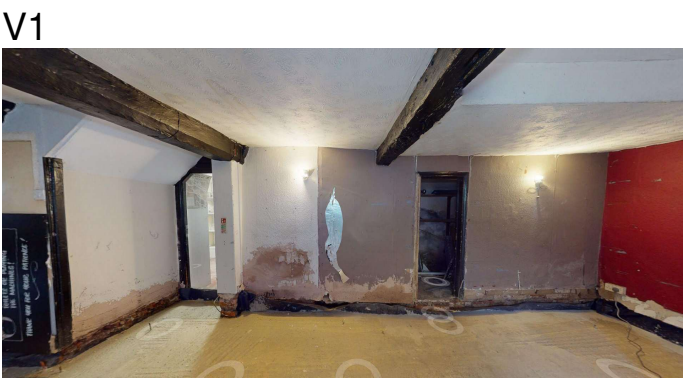
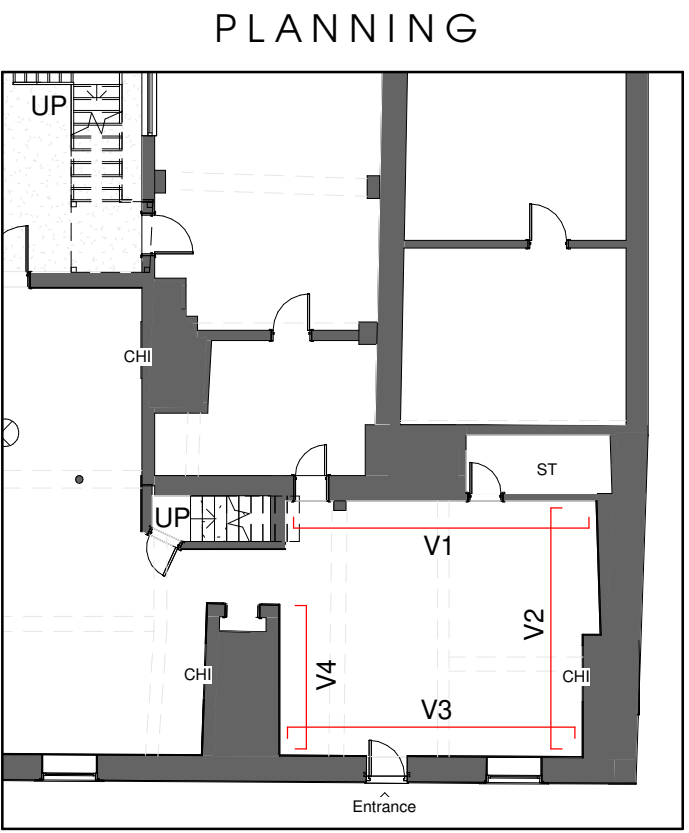


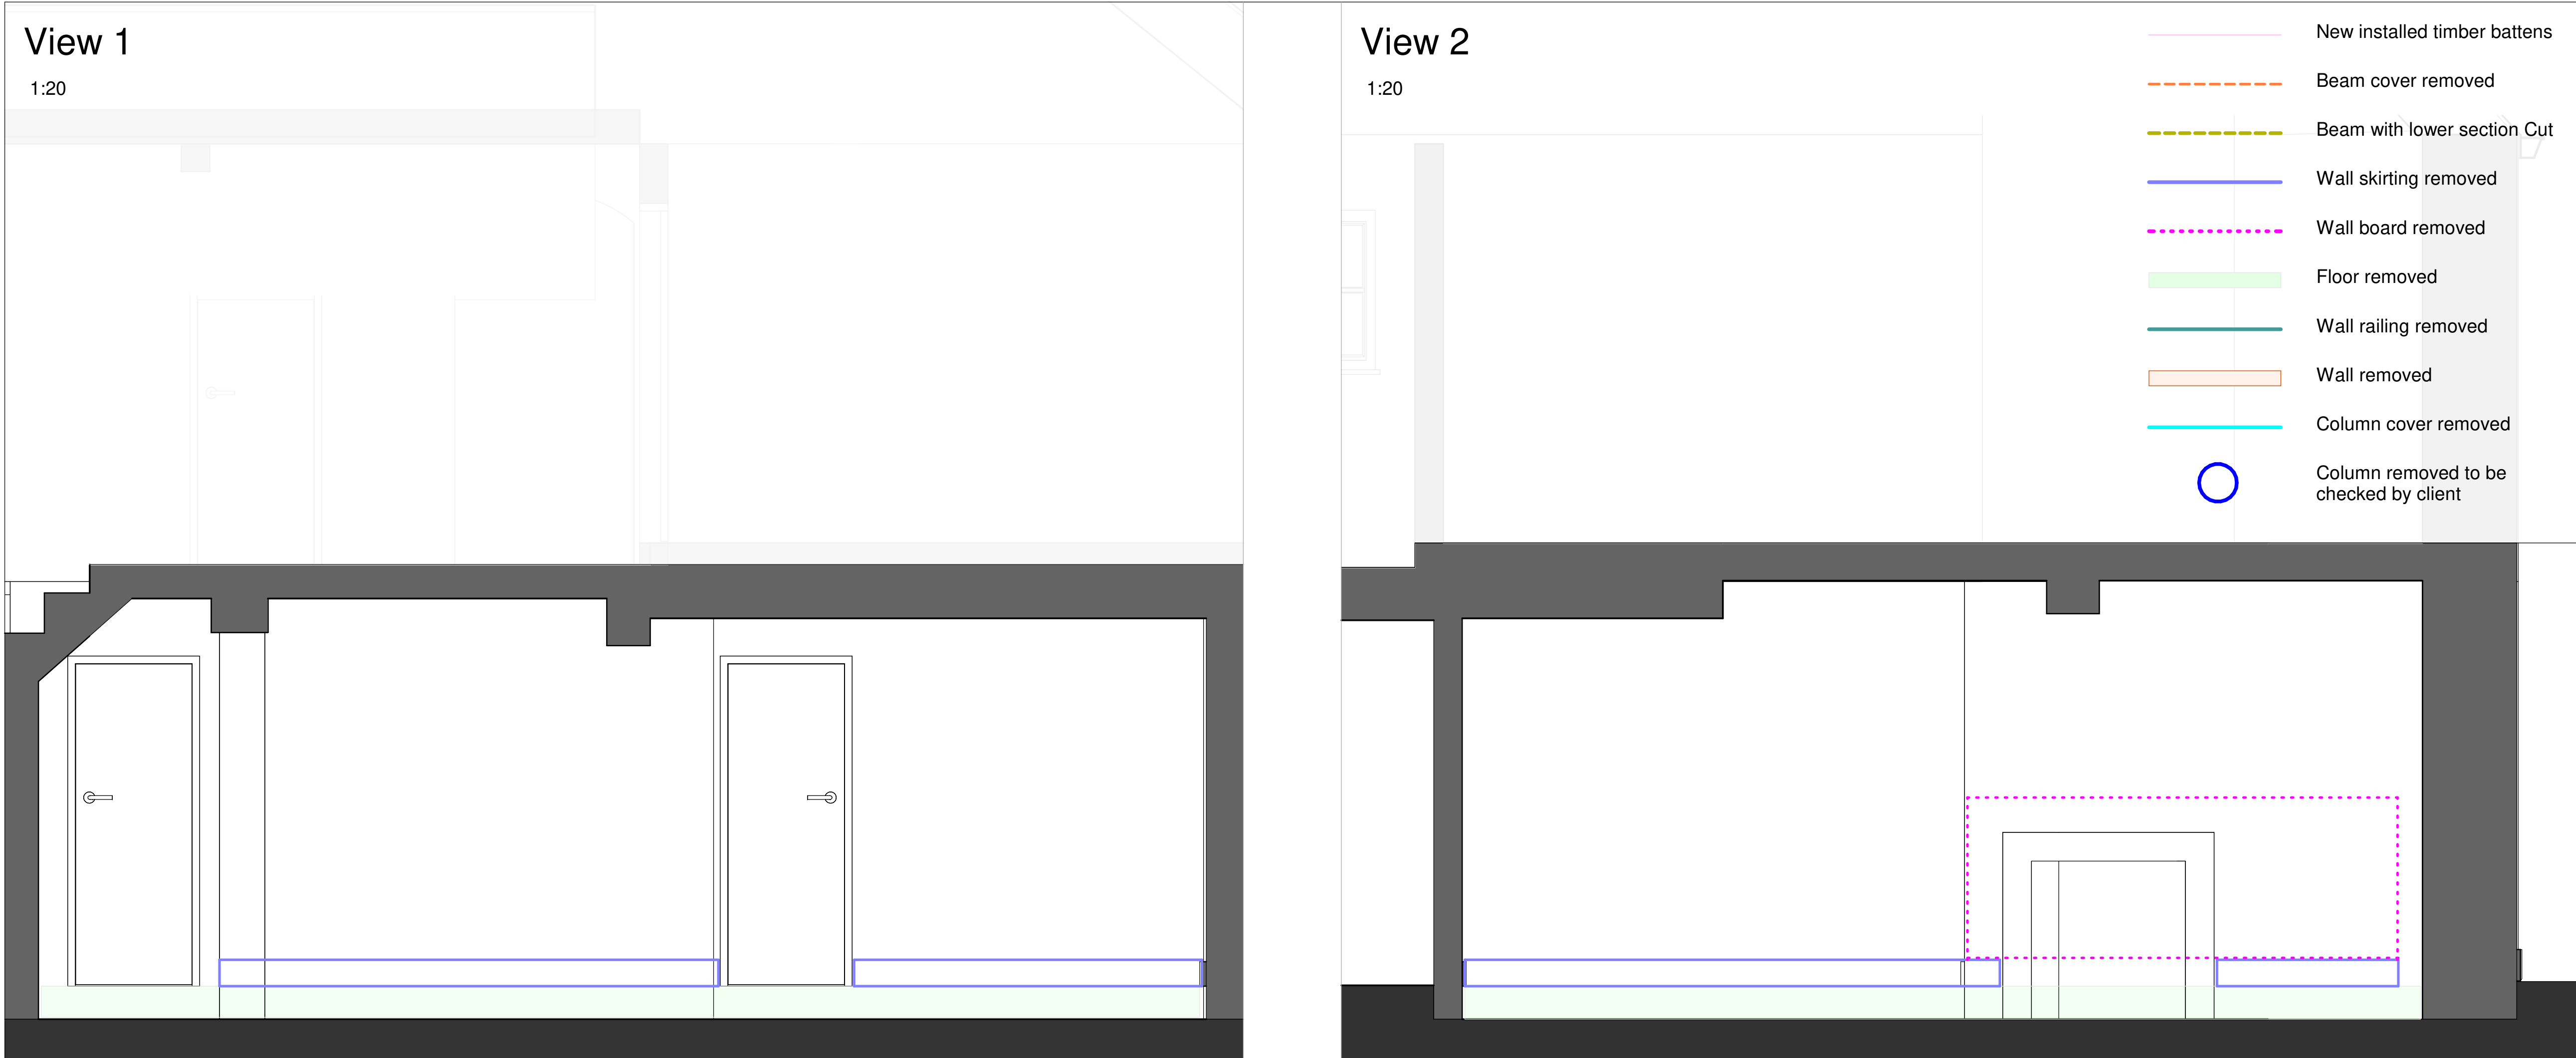

2000 0 200 400 600 800 1000

SCALE 1:20 mm

A	26.03.2026	MH/UY	Adding of scale bar and annotations
Rev	Date	Name	Description

STUDIO YAQUB

Angell Hotel, 3 Church St,
Westbury BA13 3BY

Existing Room 1

Project number	0307-01
Date	26/03/26
Drawn by	MH
Checked by	UY
Scale	As indicated

P051

A