
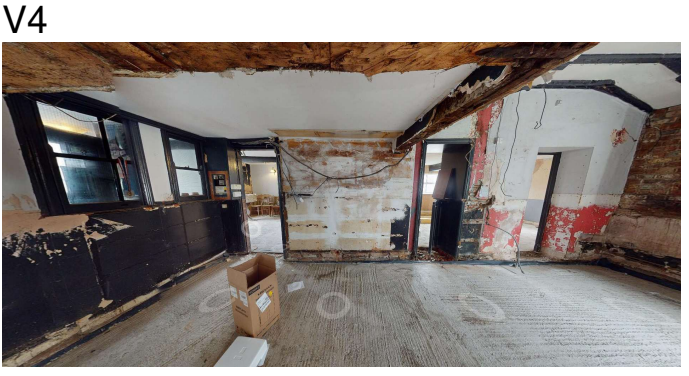
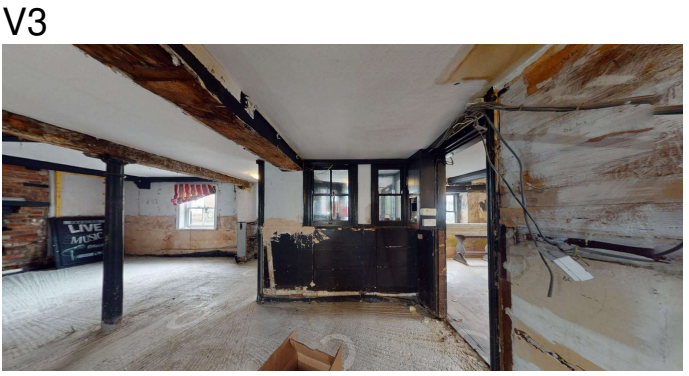
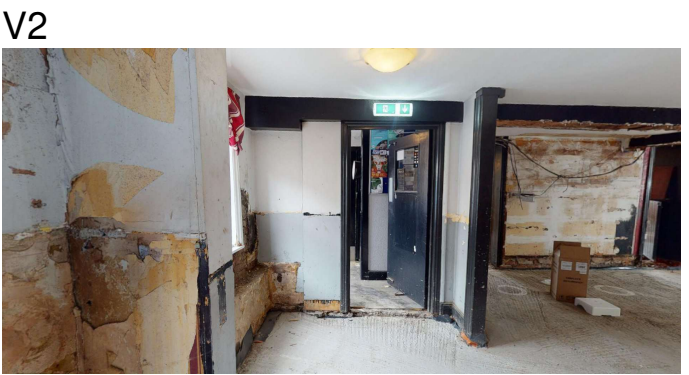
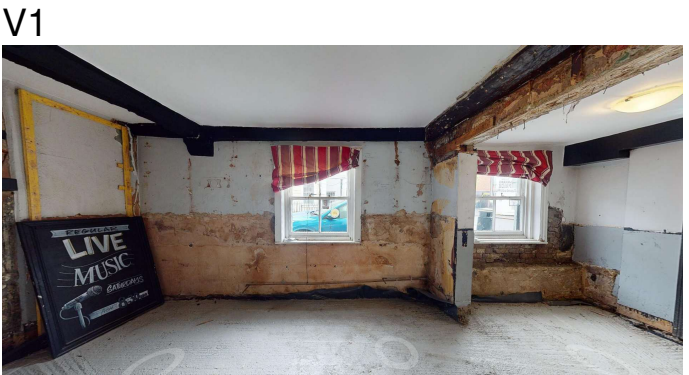
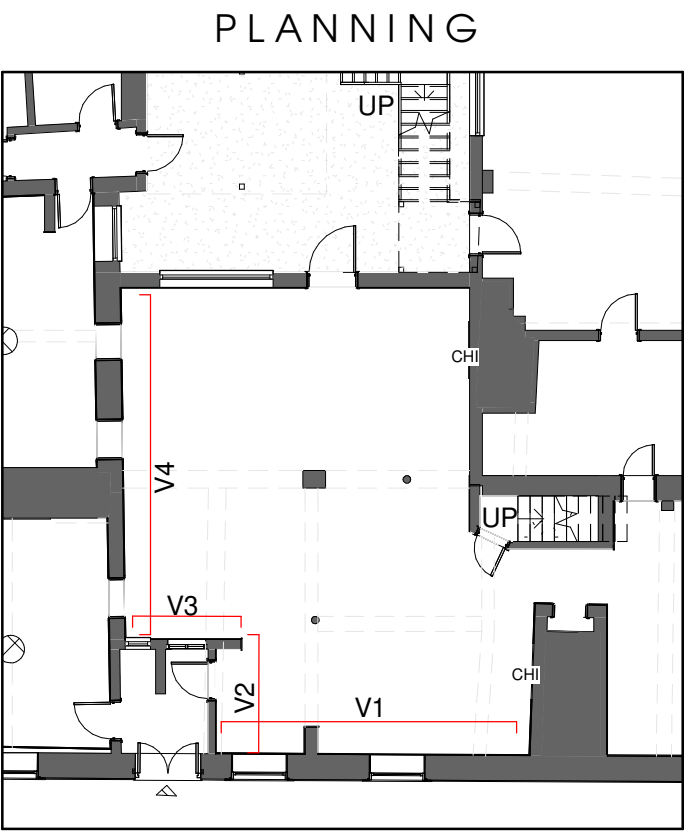
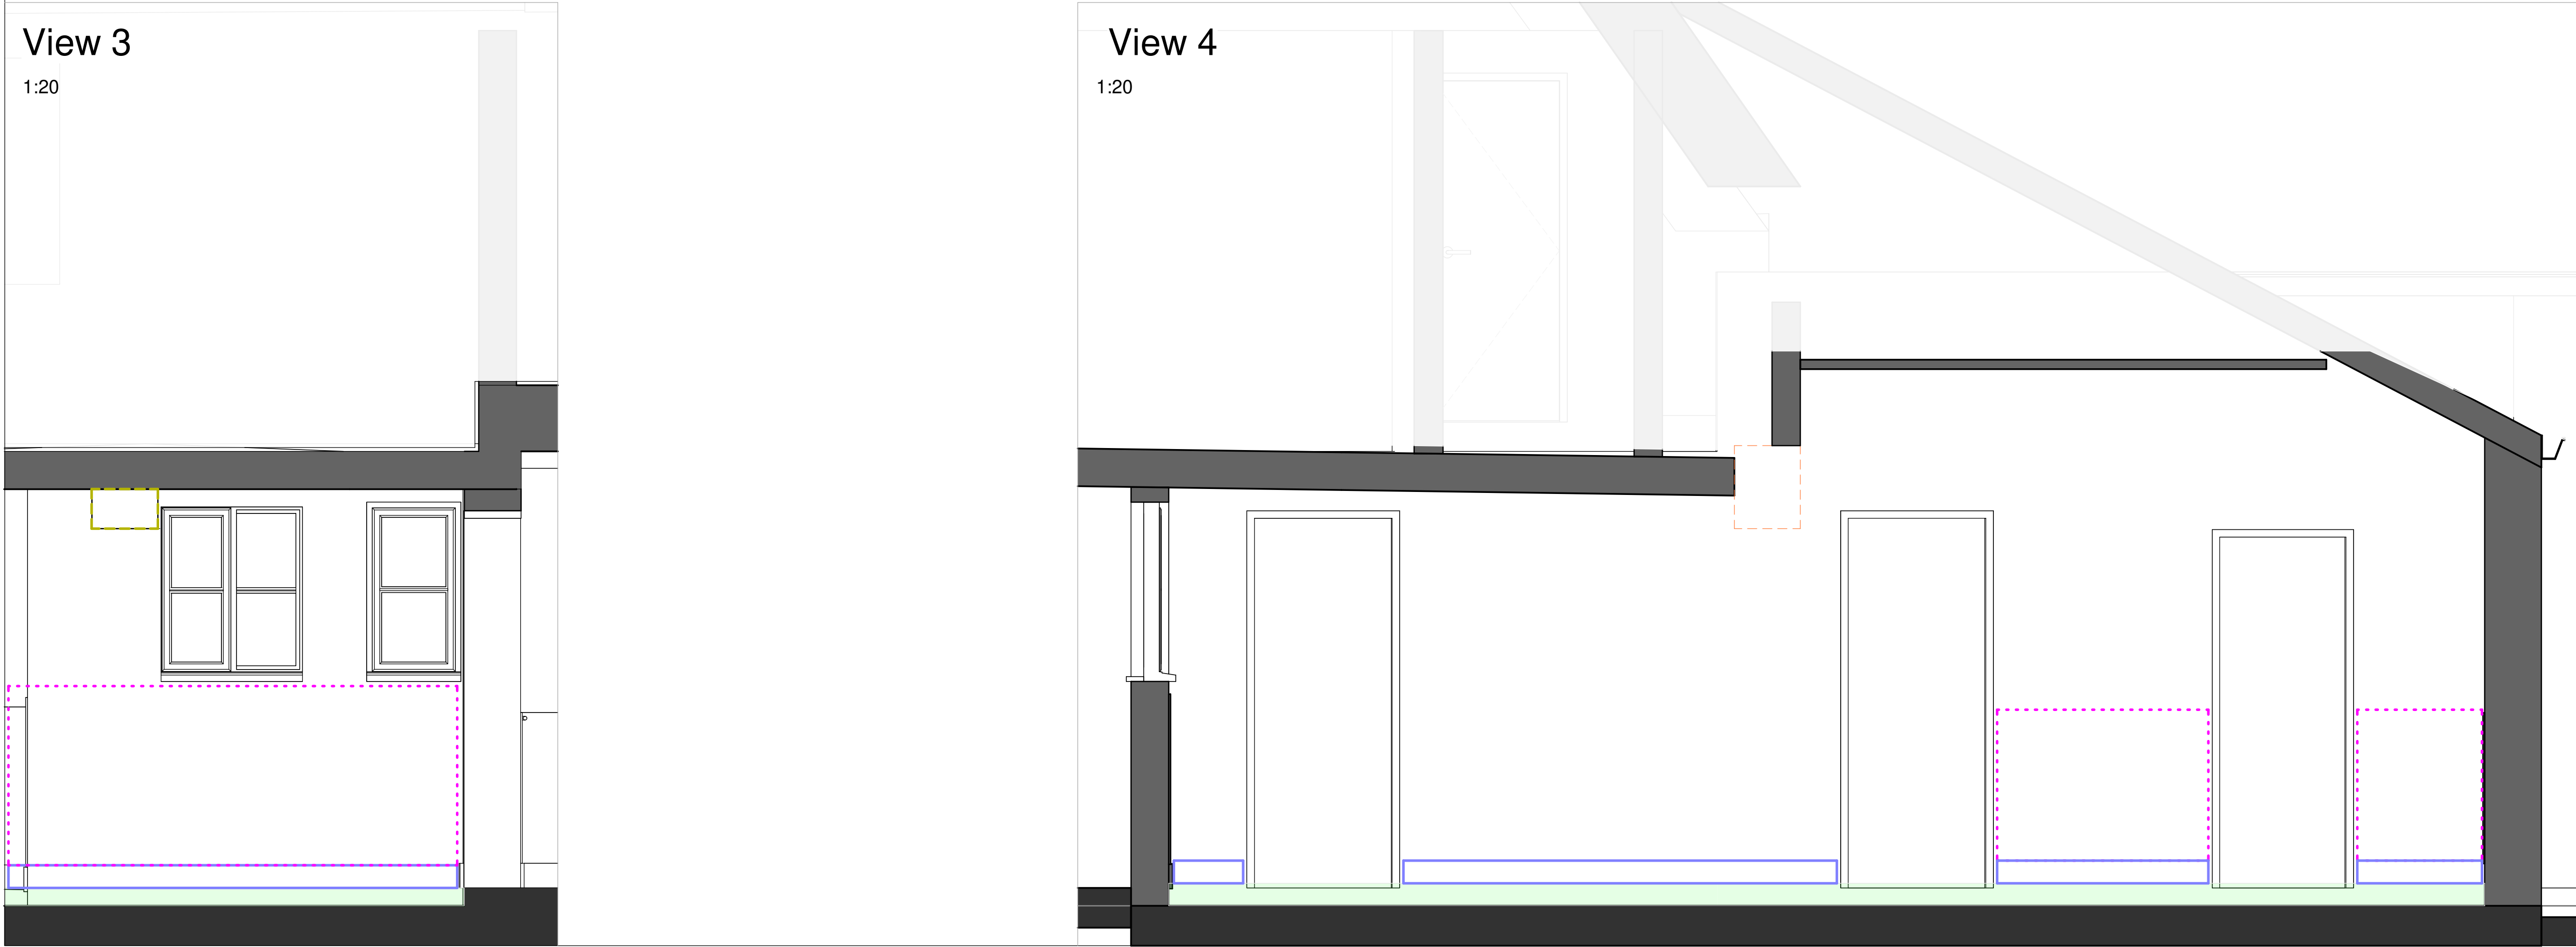


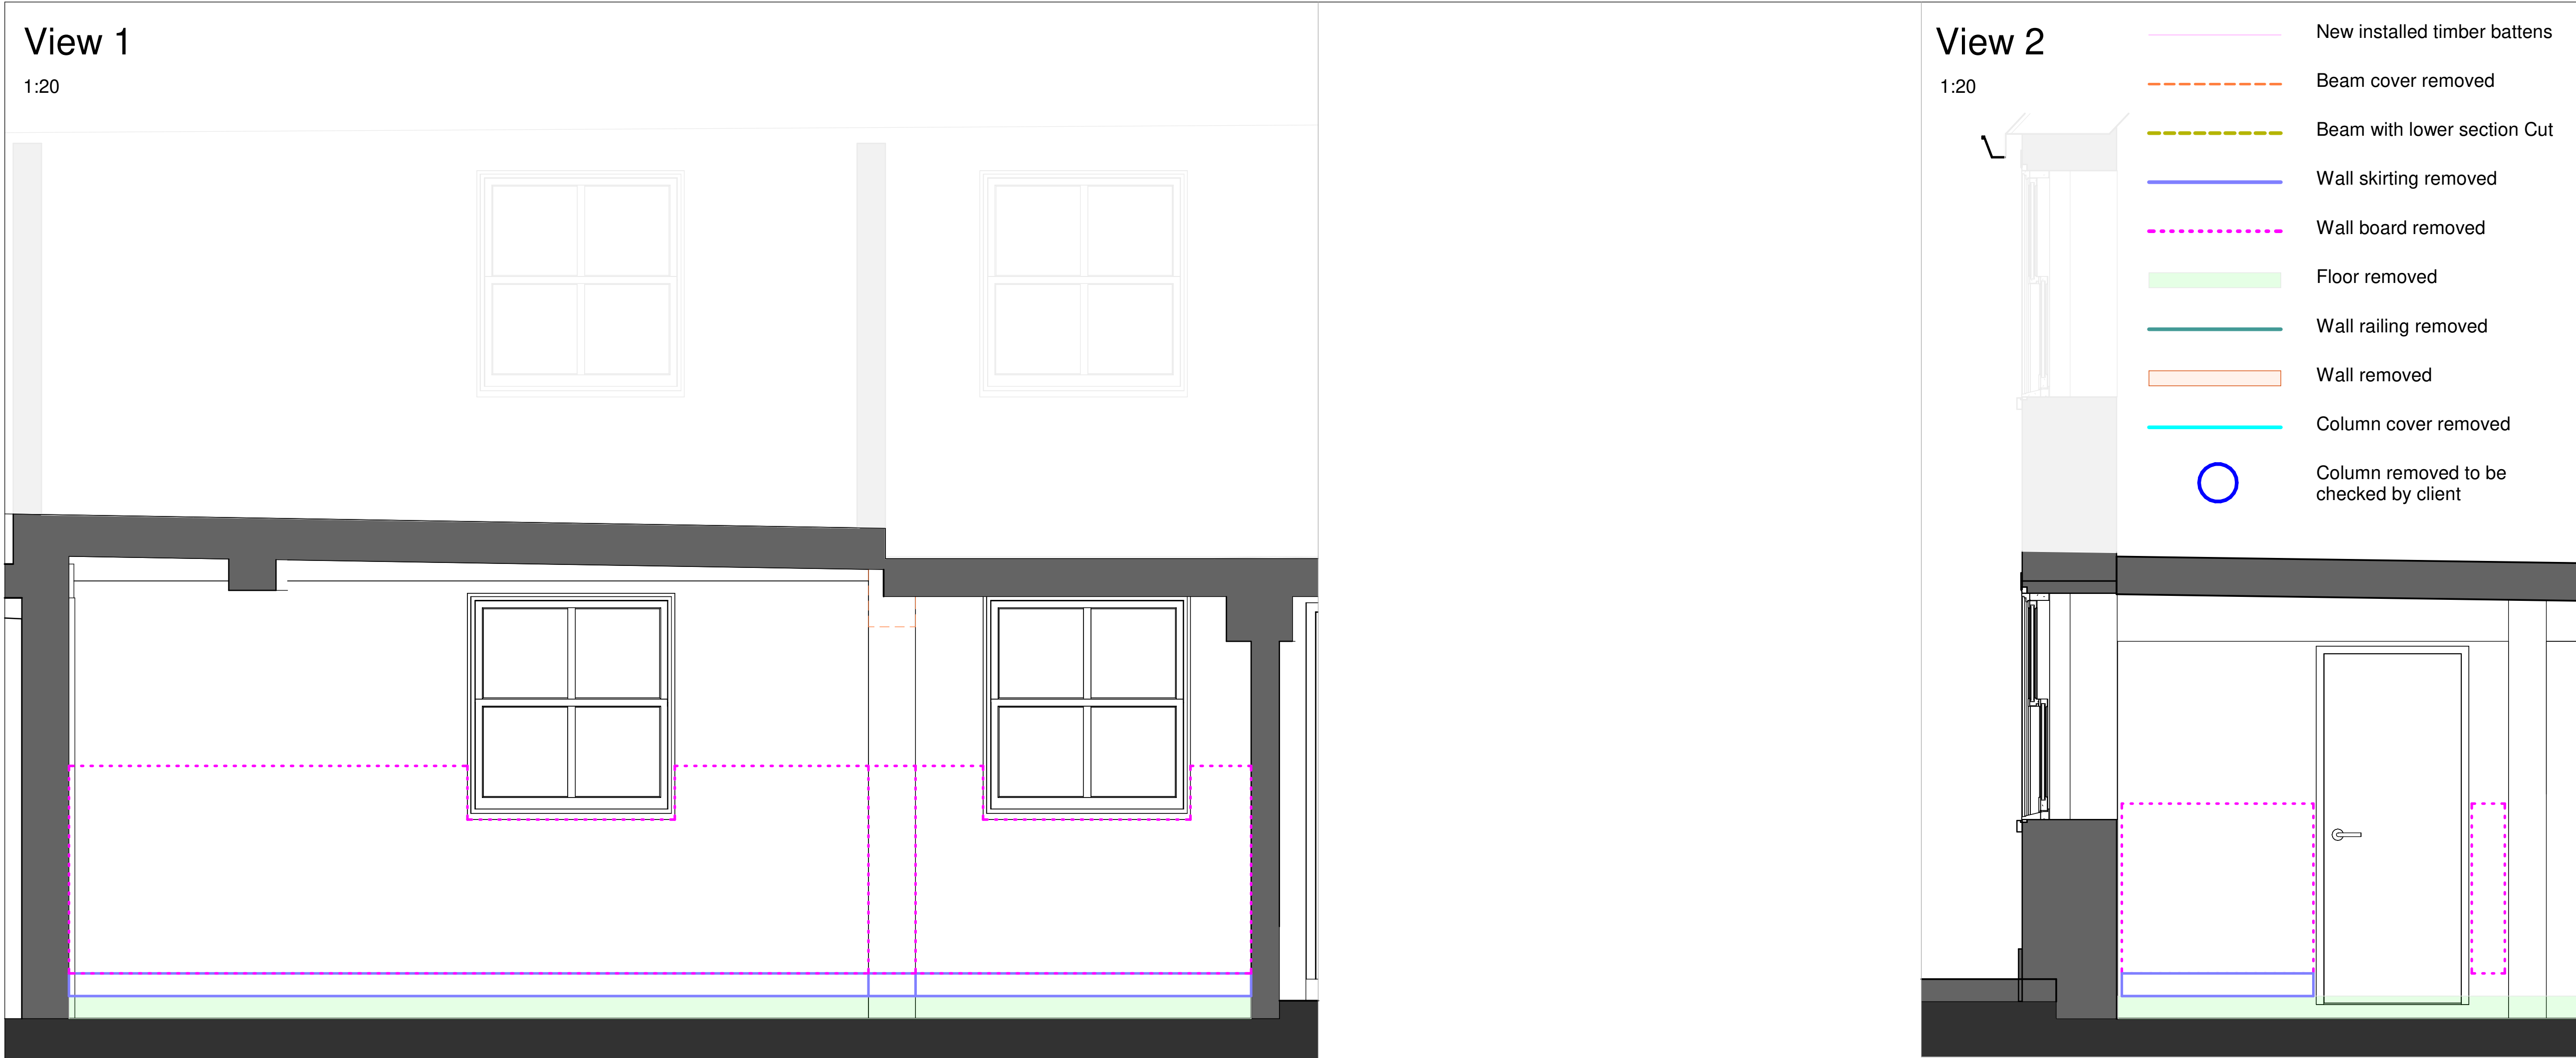

STUDIO YAQUB

Angell Hotel, 3 Church St,
Westbury BA13 3BY

Existing Room 2.2

Project number	0307-01
Date	26/03/26
Drawn by	MH
Checked by	UY
Scale	As indicated

P053

A